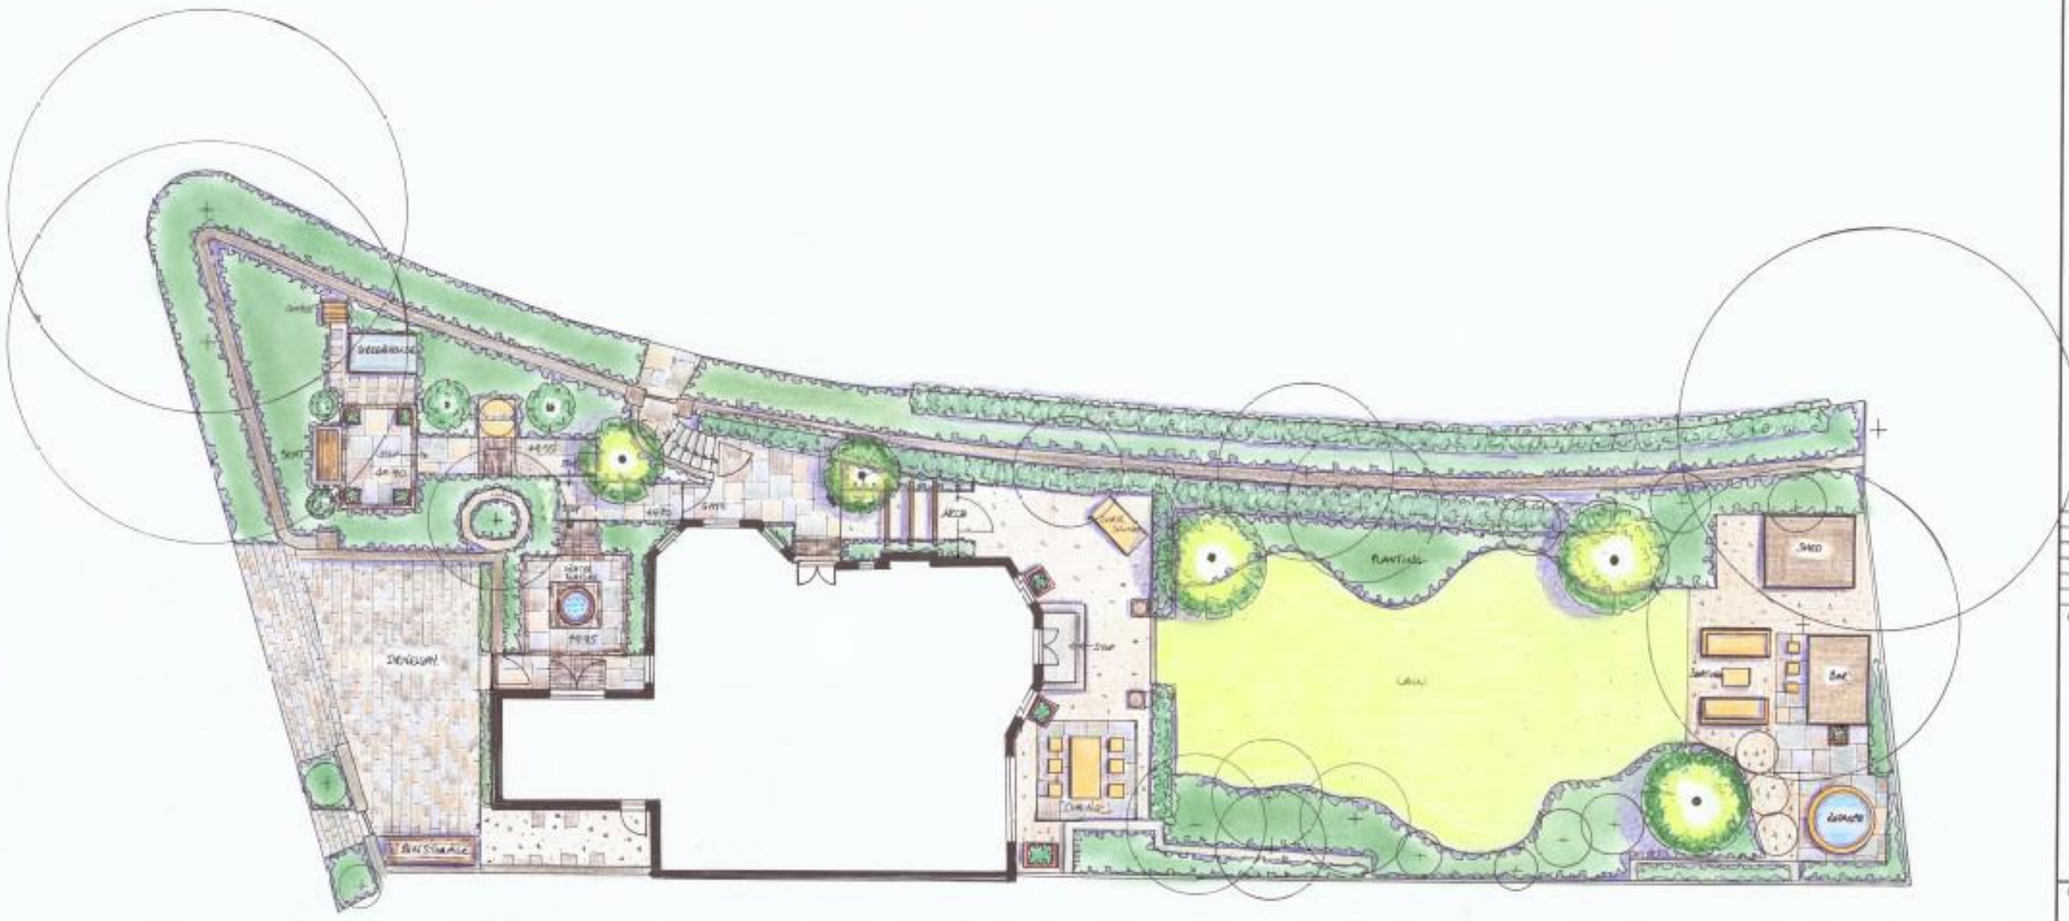


NOTES
All dimensions must be checked on site and not scaled from this drawing.

E		
D		
C		
B		
A		
	Date	Revisions

© copyright

HANNAH RICHARDS GARDEN DESIGN
HANNAH RICHARDS . CO . UK
07980 703533

Client
CHAVALI

Job Title
LAWNSIDE

Drawing Title
CONCEPT PLAN

Scale 1:100 1 0 1 2 3 4 5

Date OCT 24 | Drawn by HMR

Drg. No. 2406/2. | Rev. A