
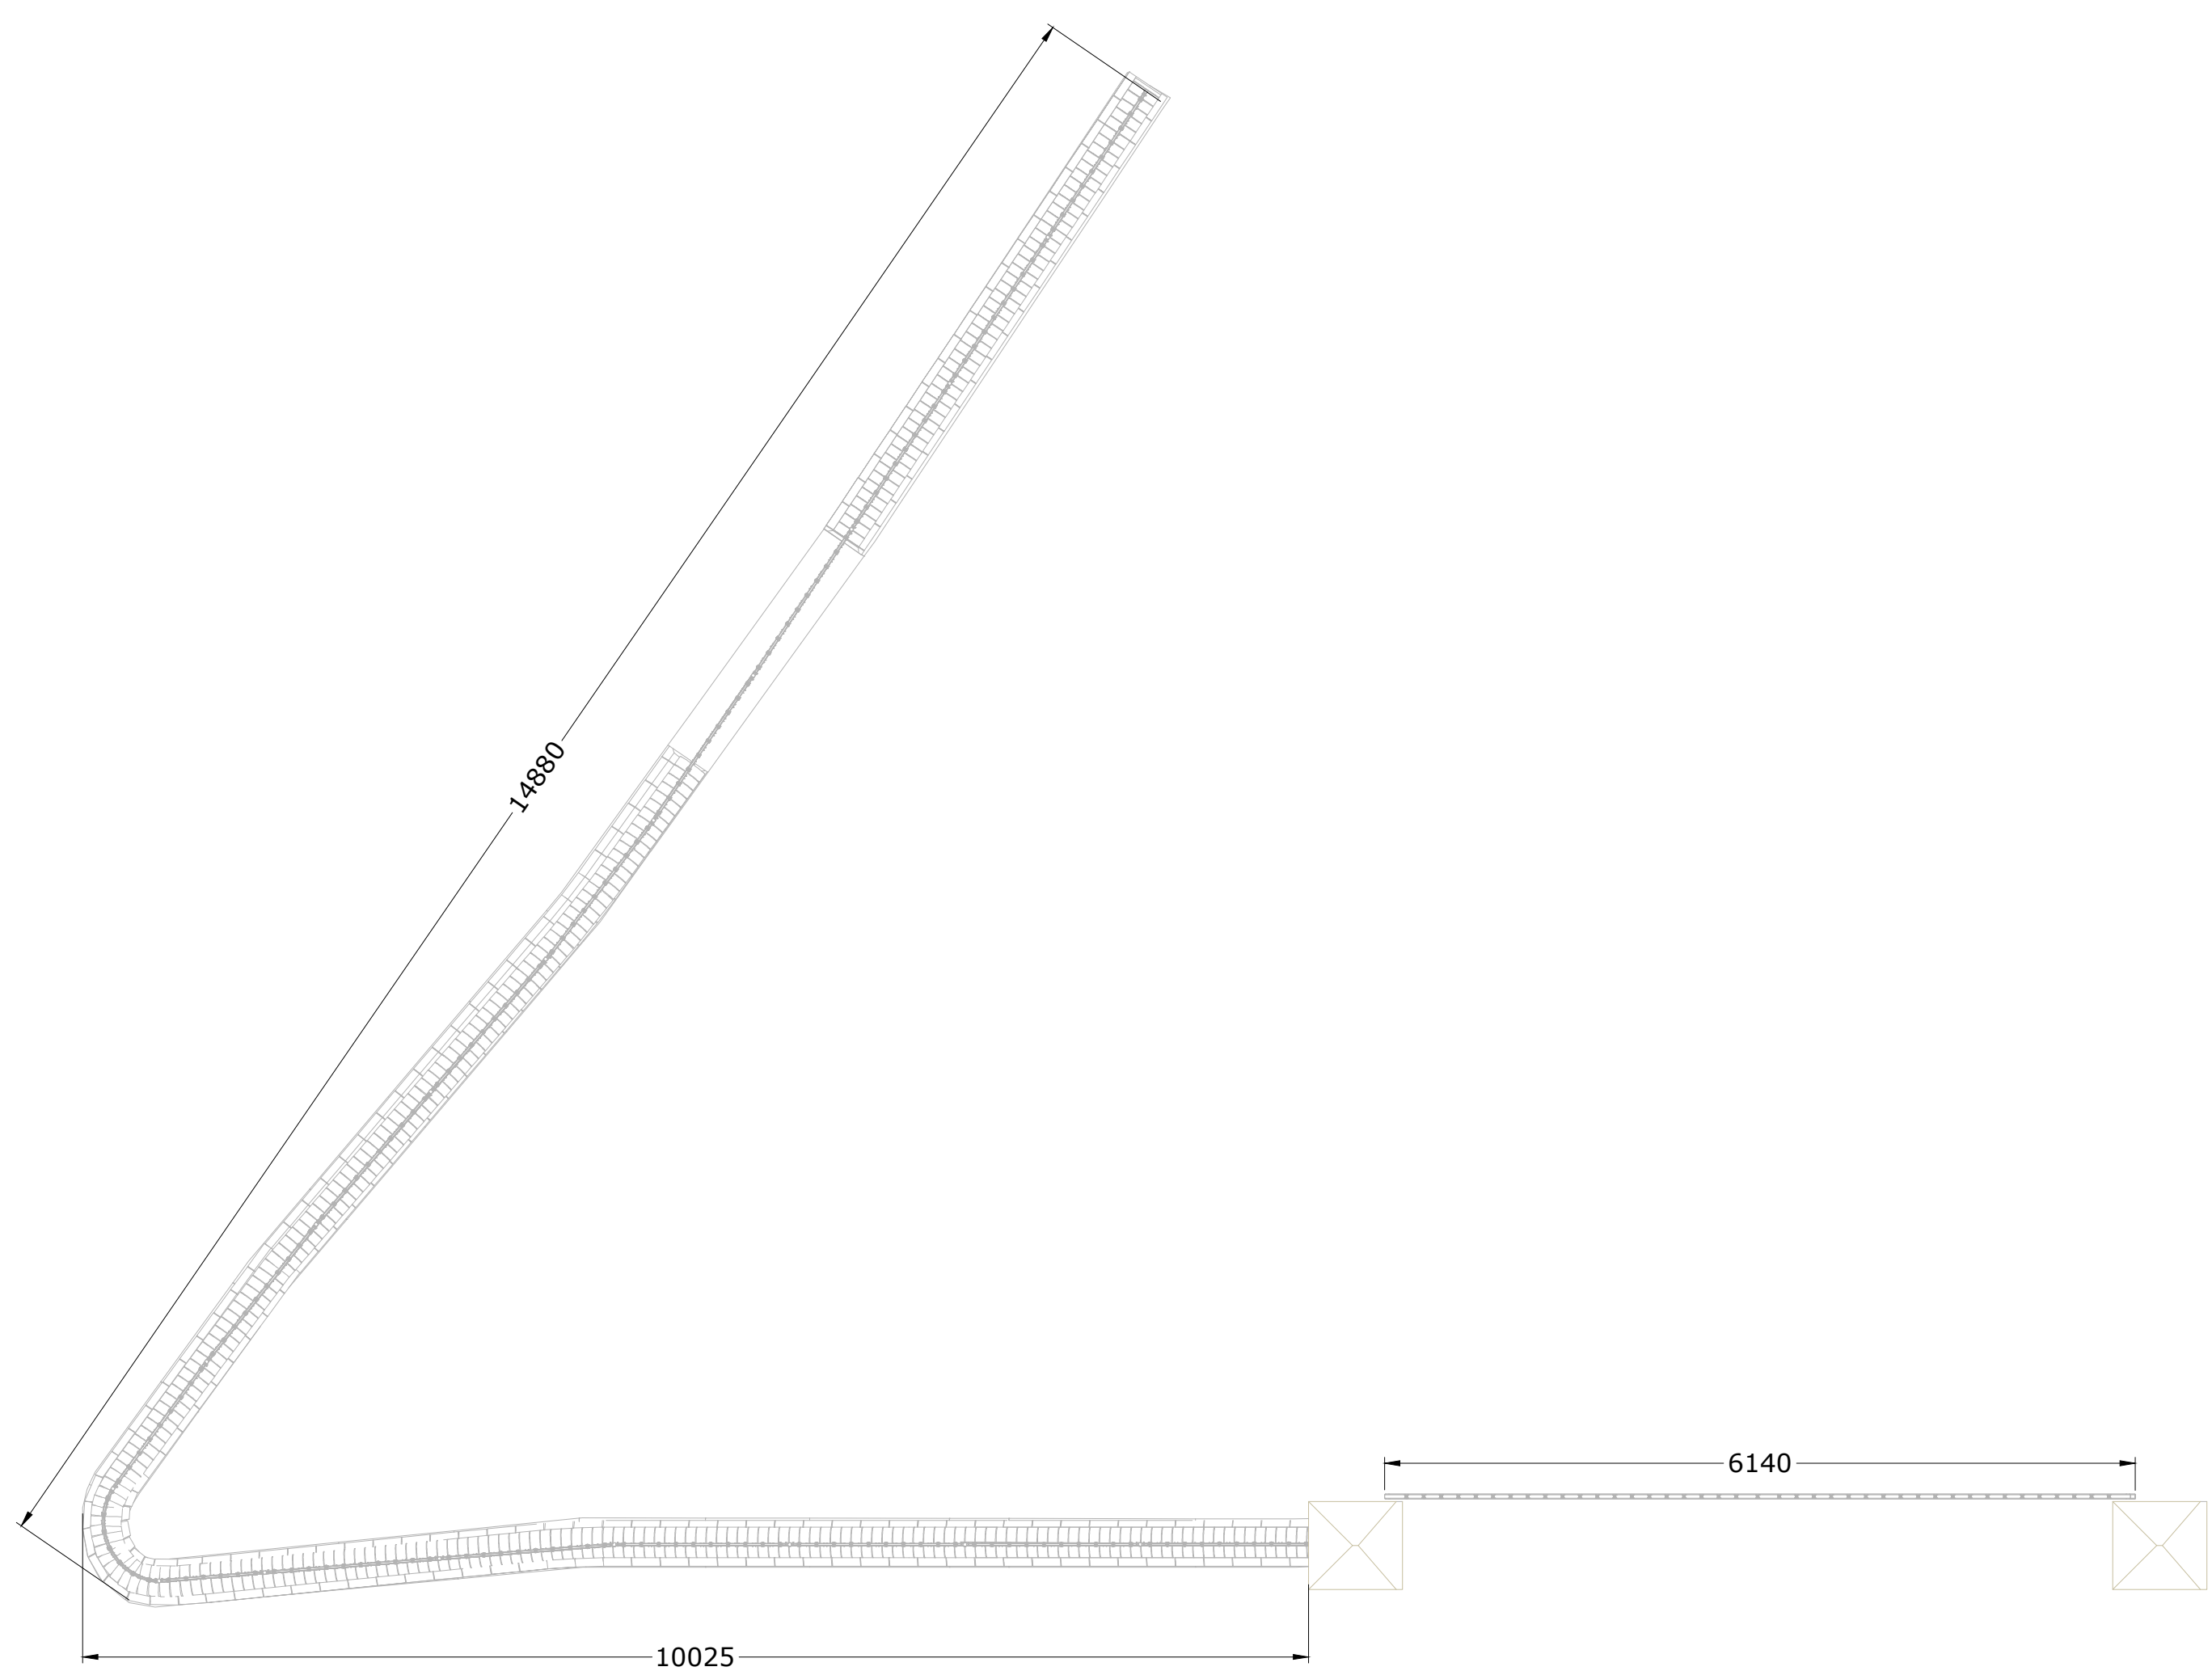
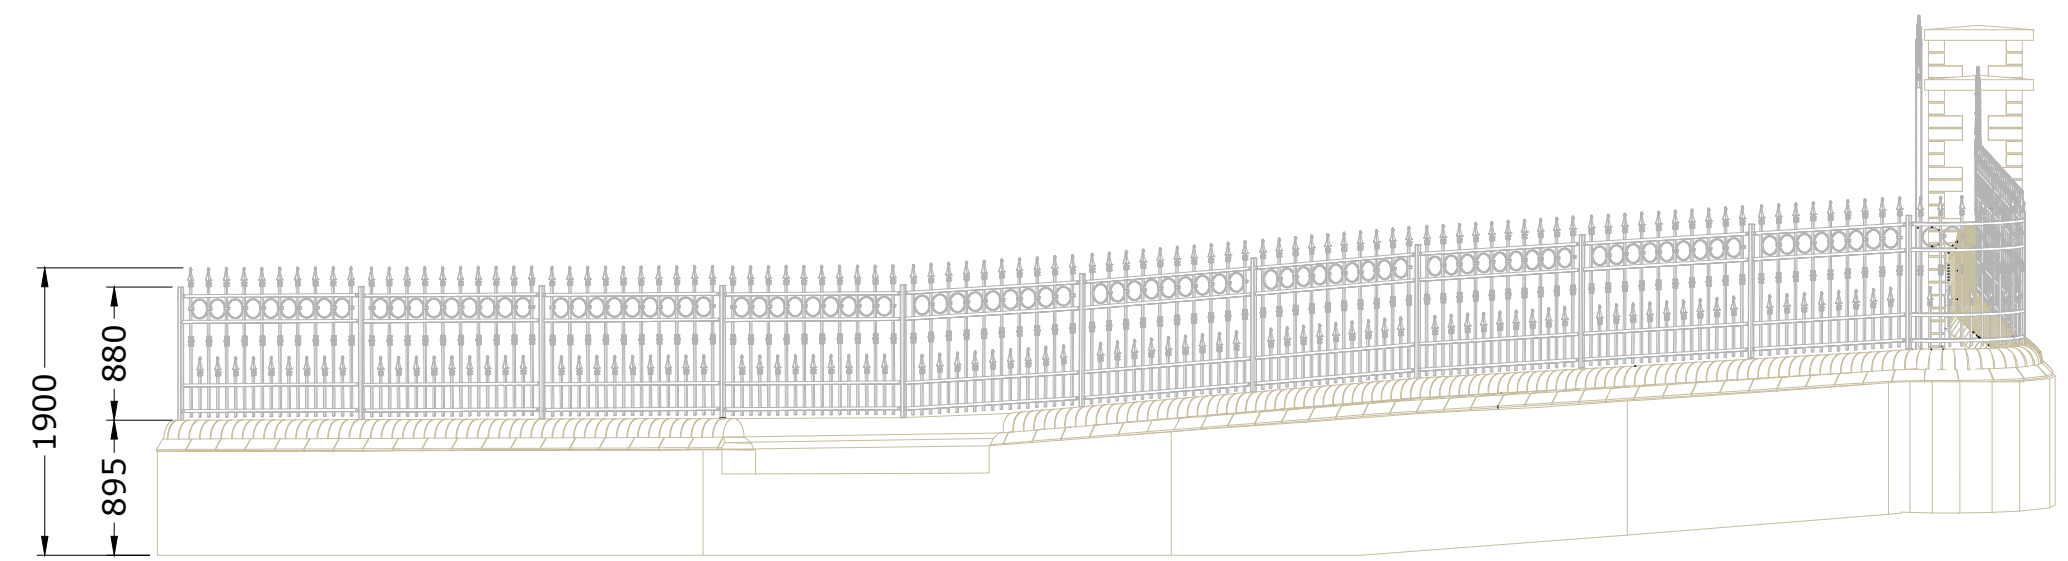
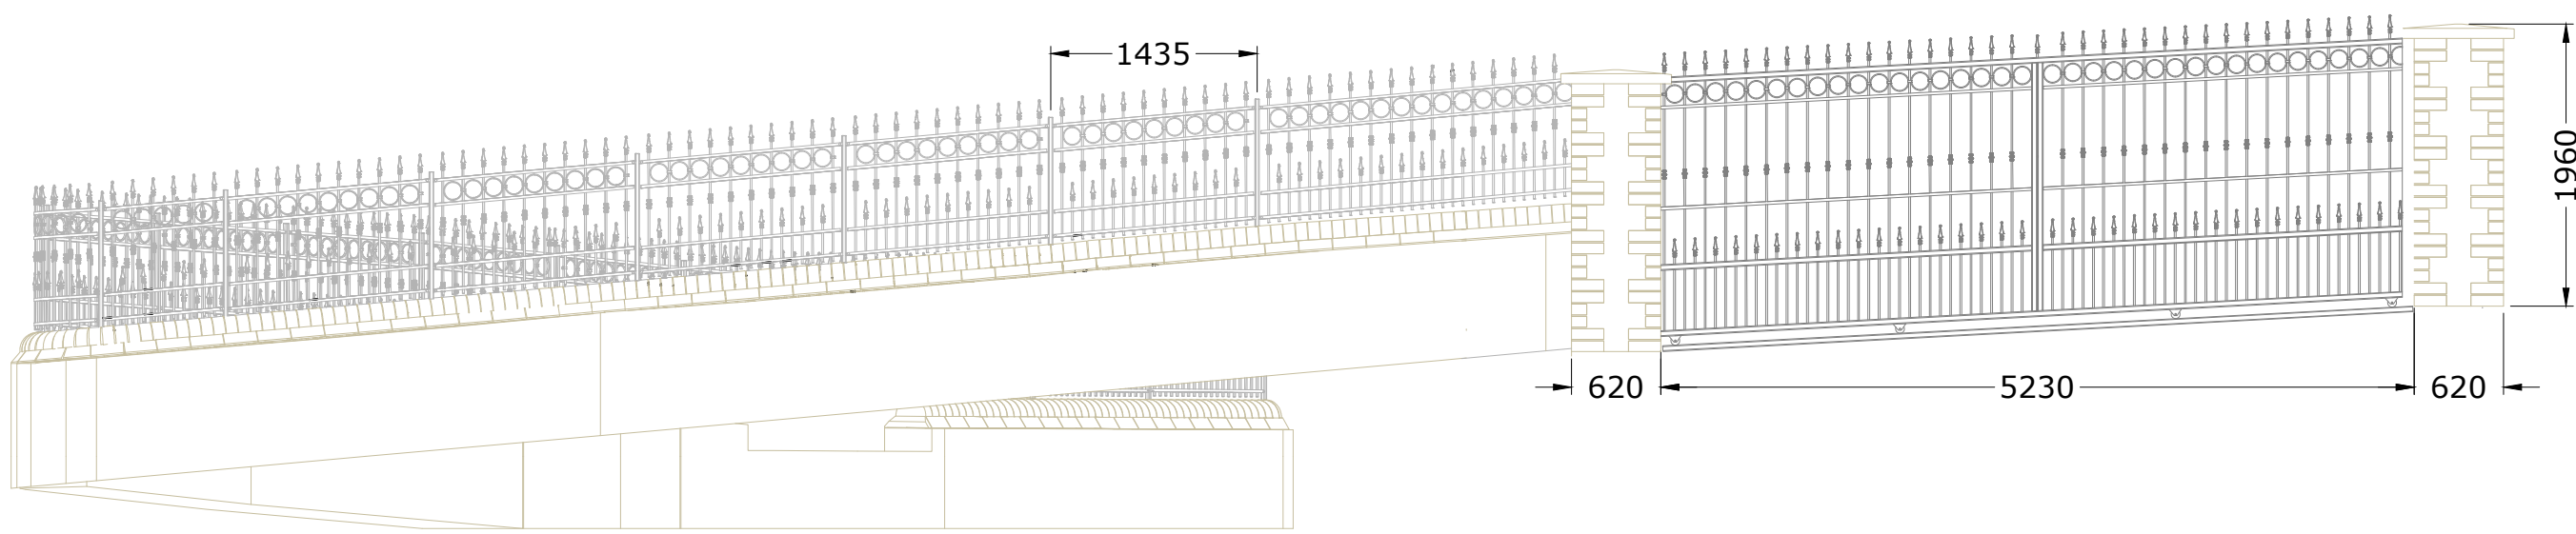


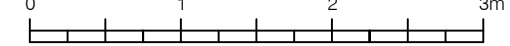

Issue	24.08.25	Planning Resubmission	
 Westfield Architects			Date: 10.12.24
	Project: Removal of existing garage with associated alterations to access.		Scale: 1:50@A1
	Location: Lawnside, 2 Stow Park Circle, Newport, NP20 4HE.		Dwg No: 427B - AL(60)01
	Title: Railings and Gates Details		
TEL - 07846 126360, E-MAIL - sam@westfieldarchitects.co.uk © Alexander Gate, Florids Pargem, Cardiff, CF24 2SA.			