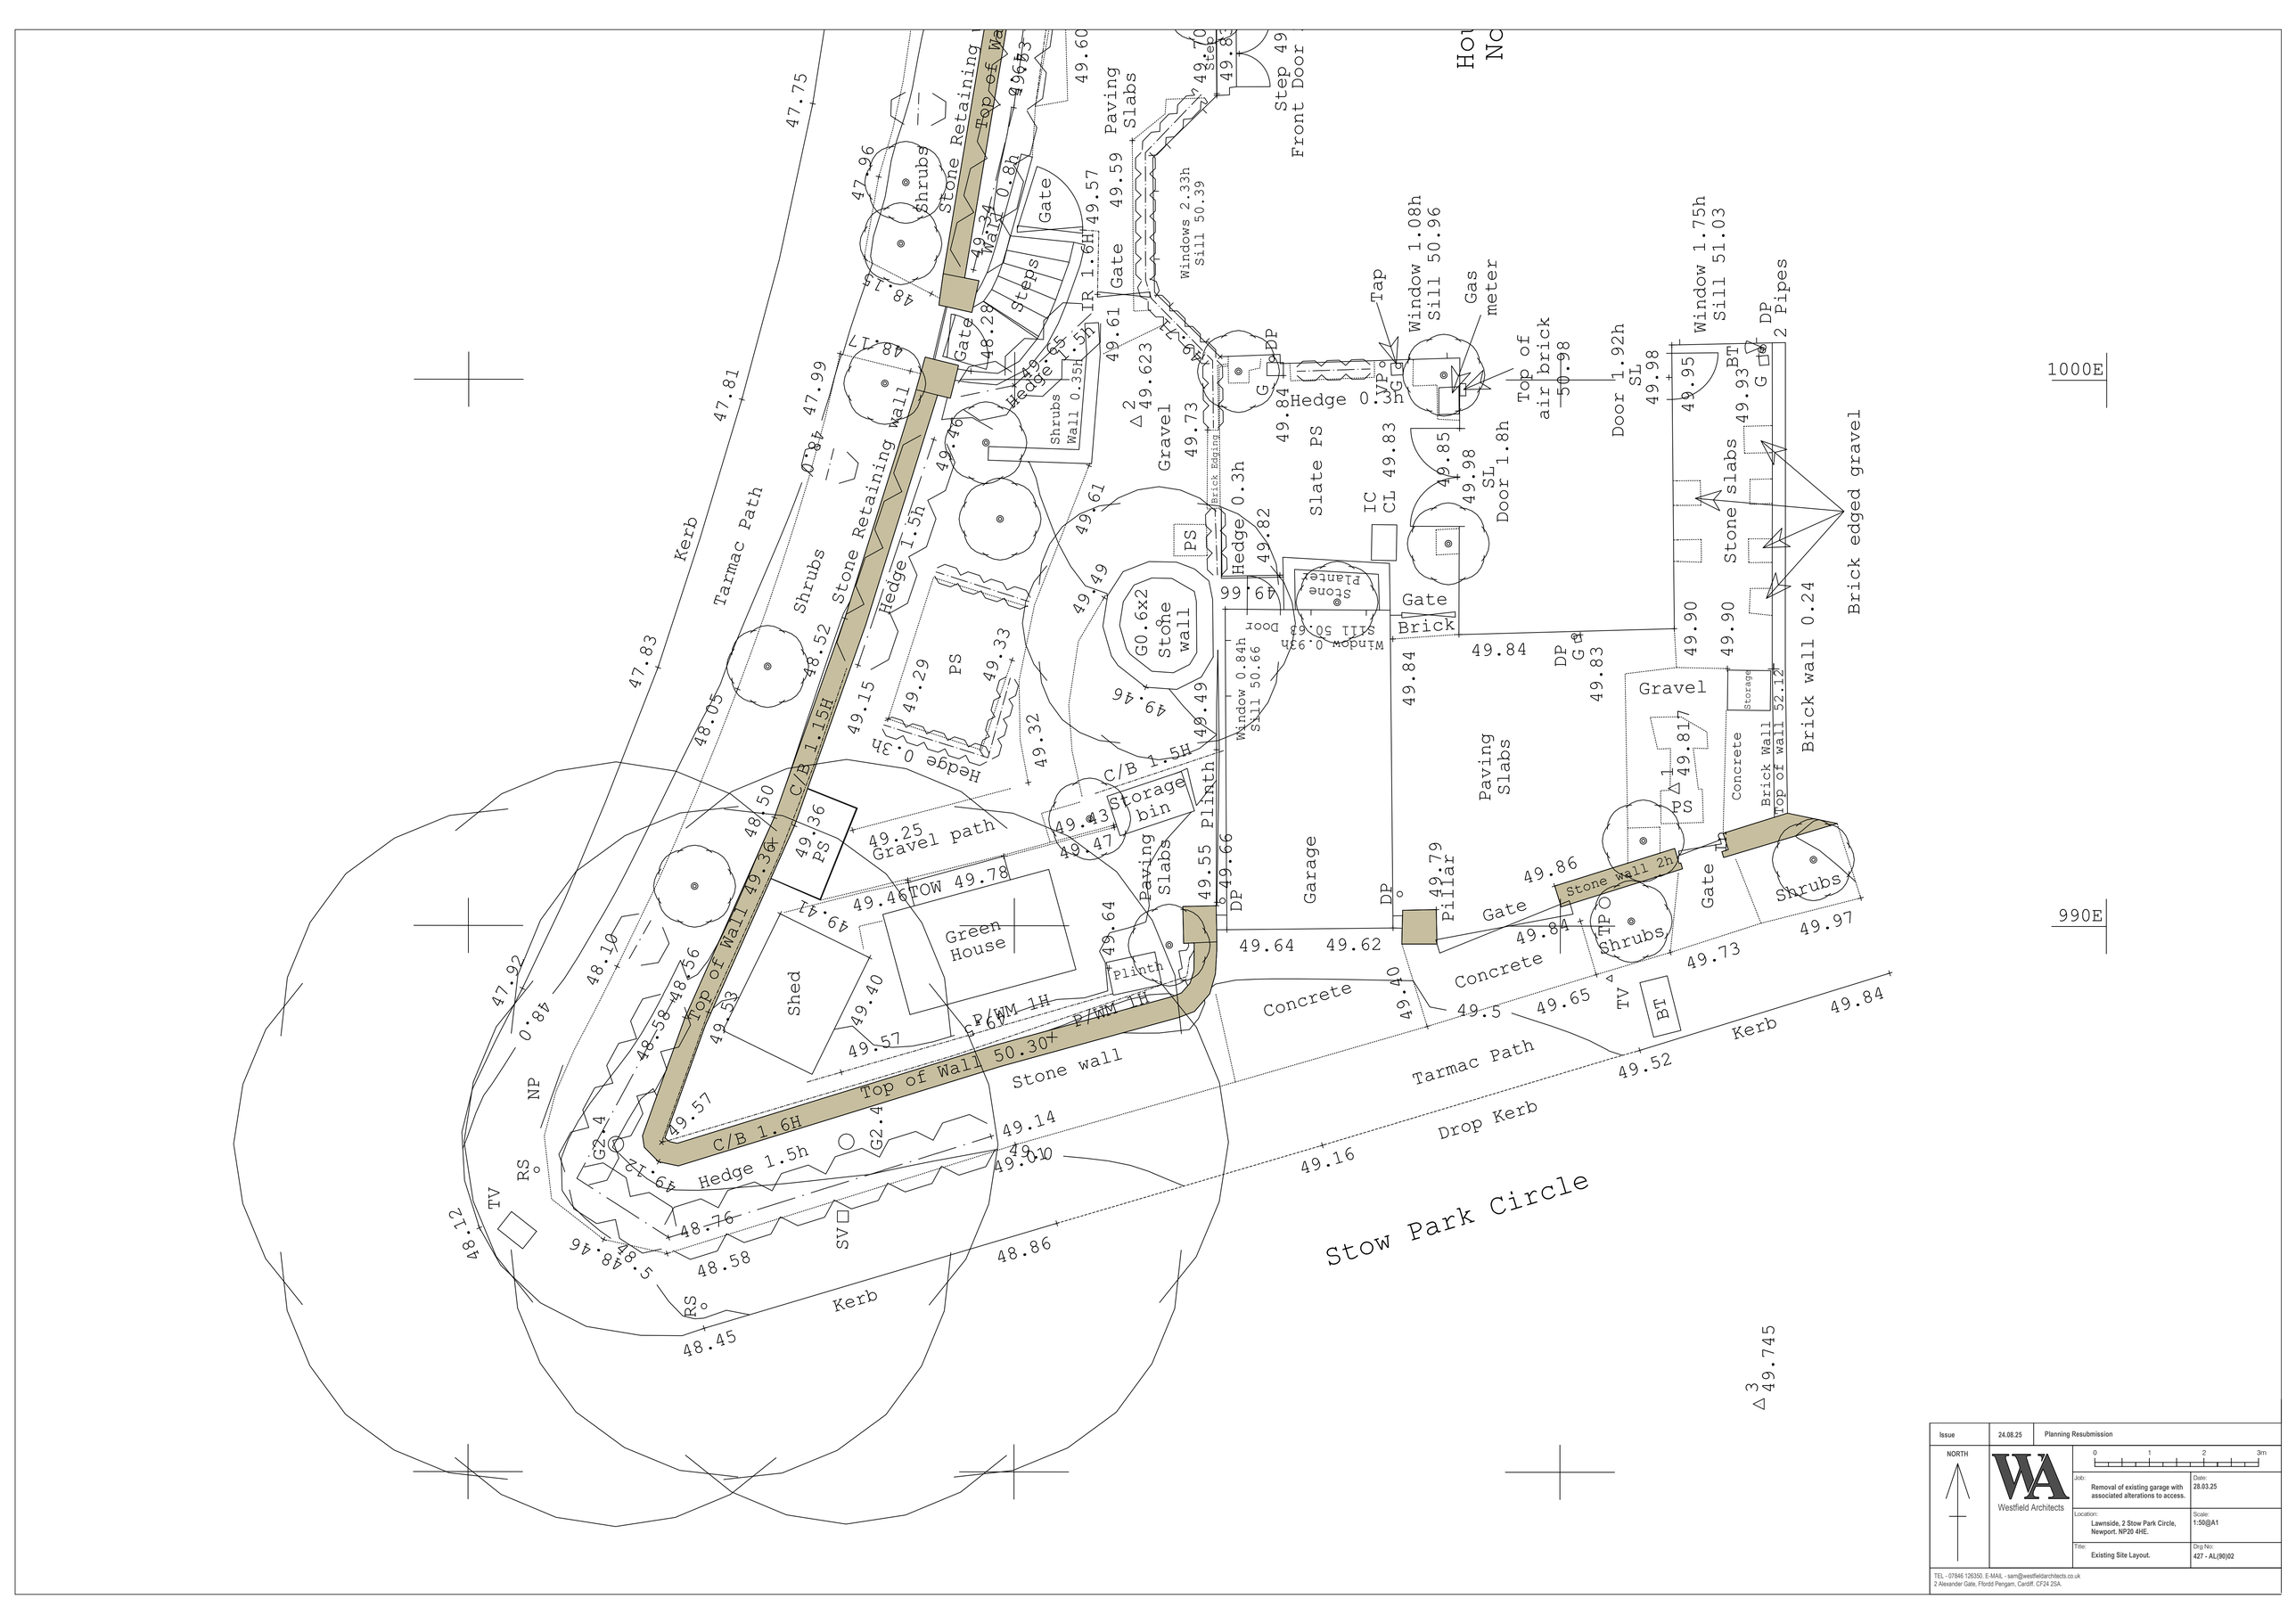


Issue	24.08.25	Planning Resubmission

NORTH

0 1 2 3m

Westfield Architects

Job: Removal of existing garage with associated alterations to access.	Date: 28.03.25
Location: Lawnside, 2 Stow Park Circle, Newport. NP20 4HE.	Scale: 1:50@A1
Title: Existing Site Layout.	Drg No: 427 - AL(90)02

TEL - 07846 126350. E-MAIL - sam@westfieldarchitects.co.uk
2 Alexander Gate, Ffordd Pengam, Cardiff. CF24 2SA.