
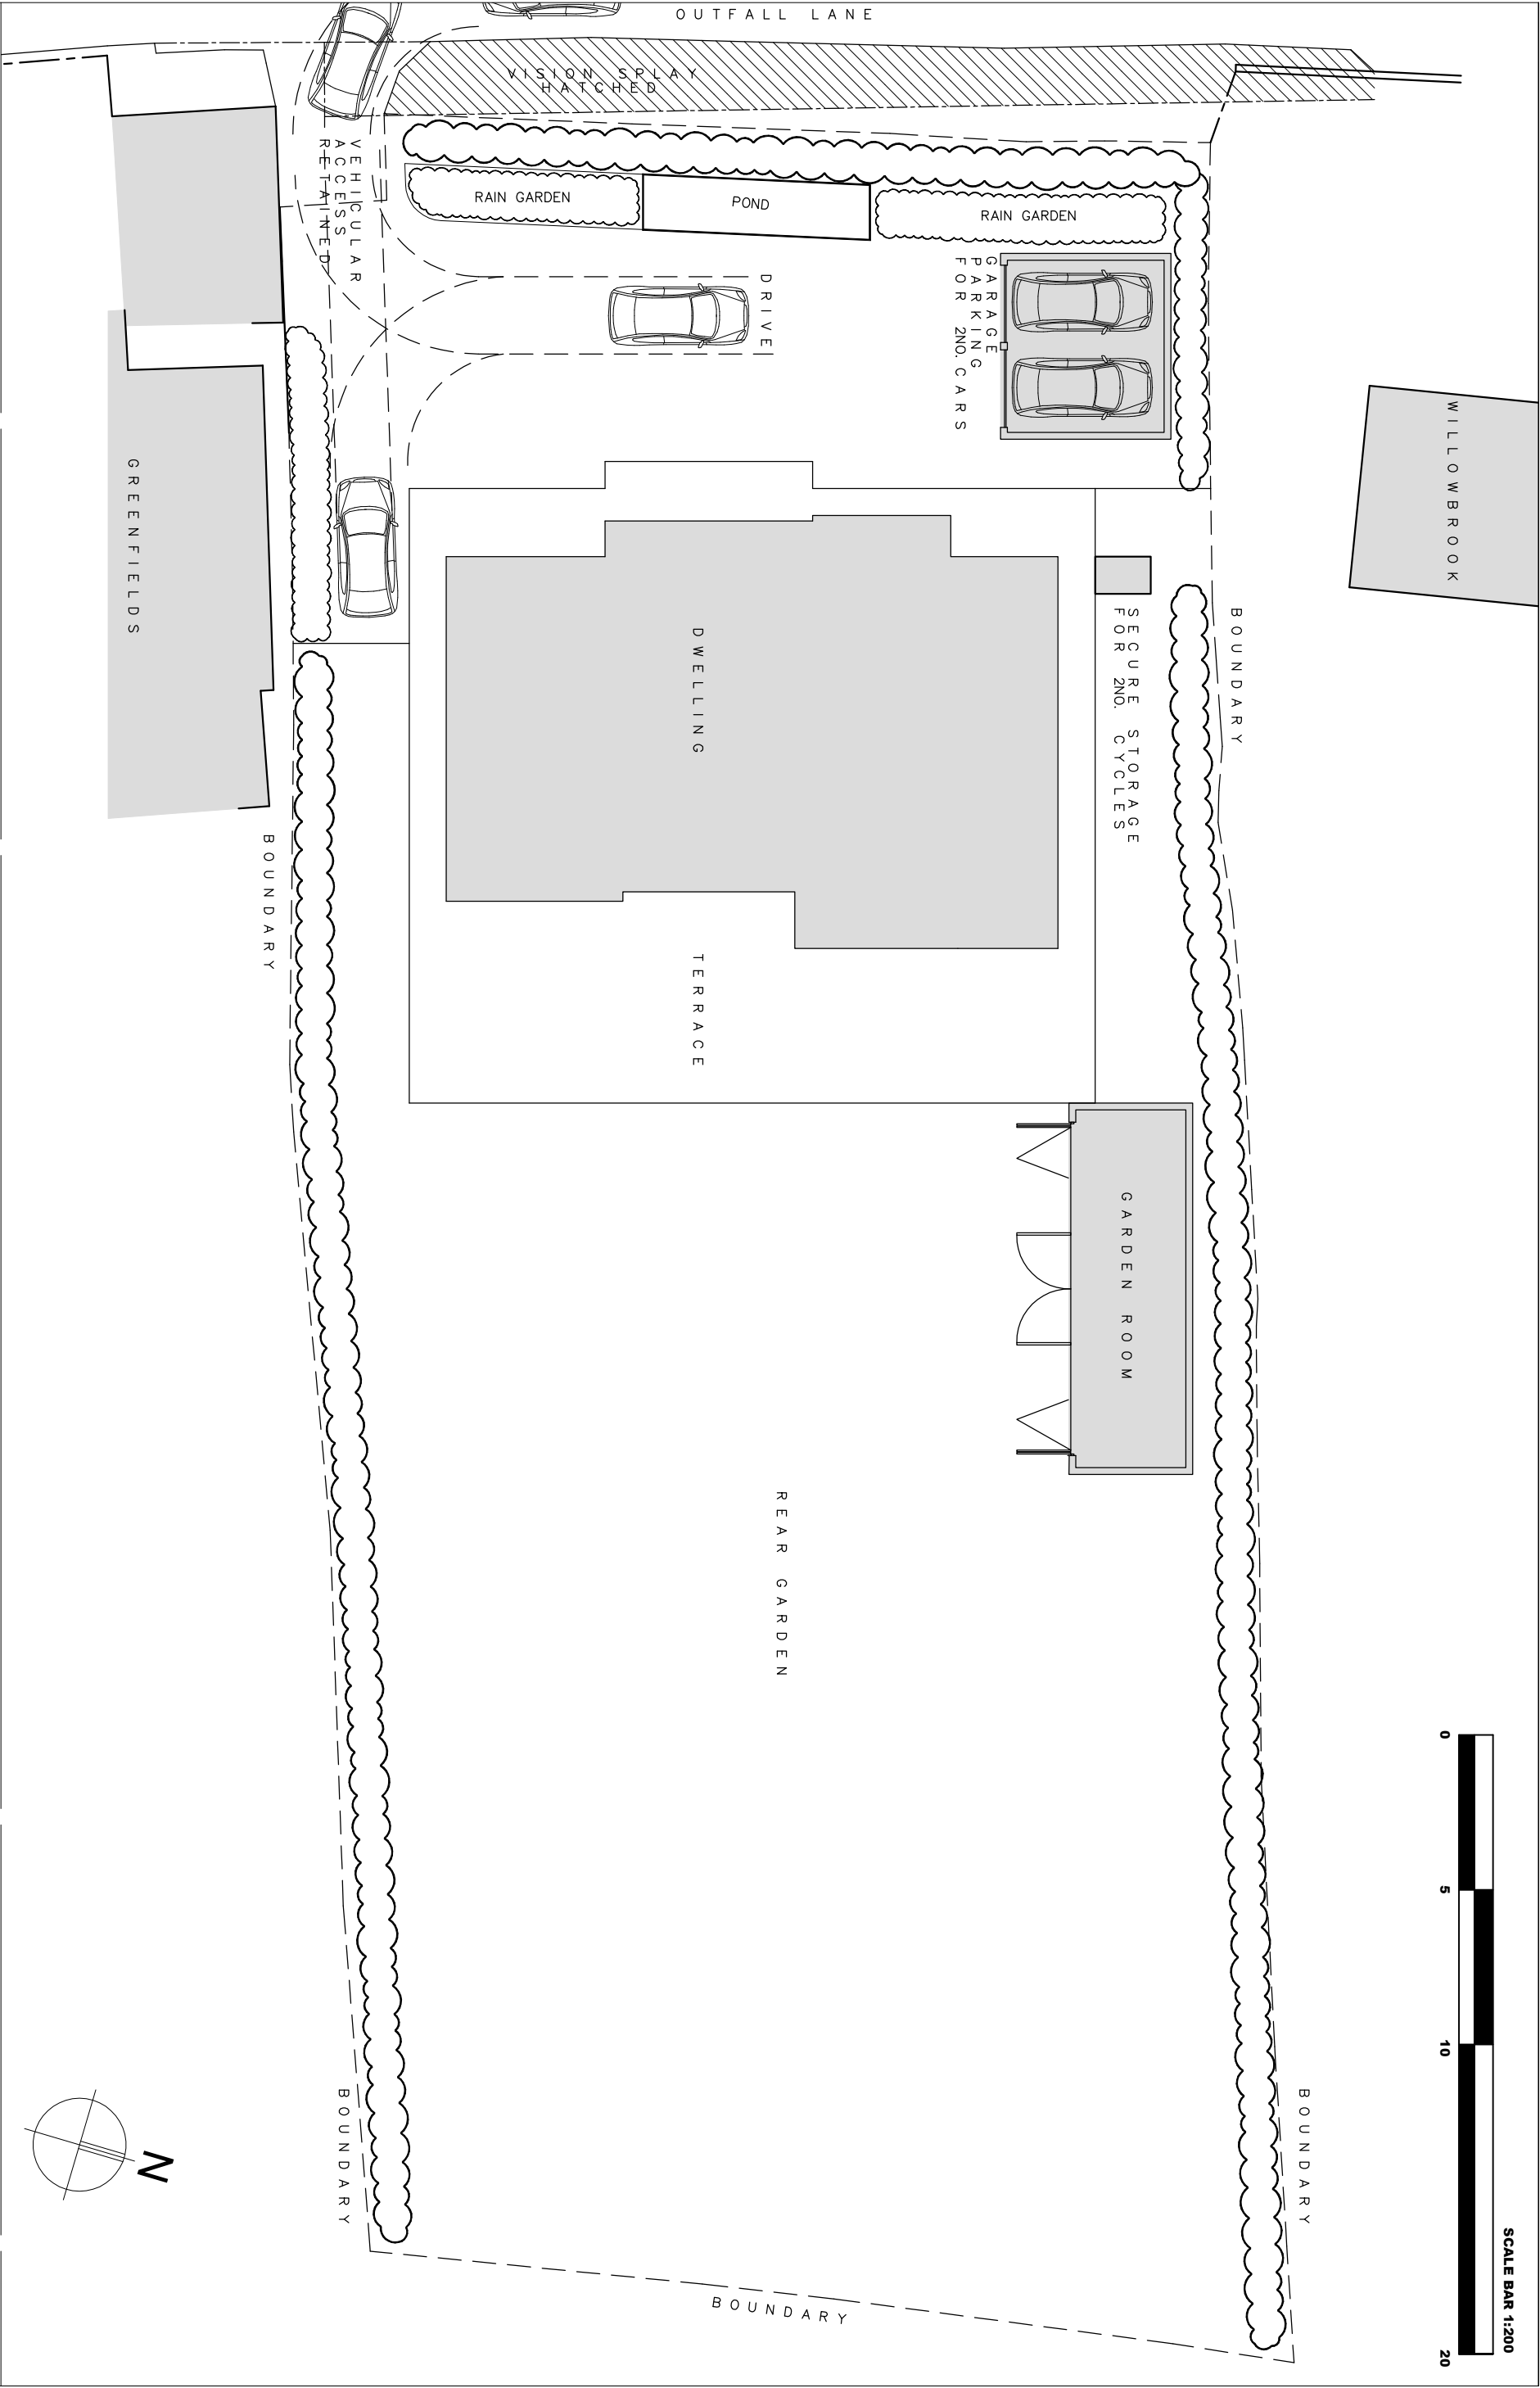


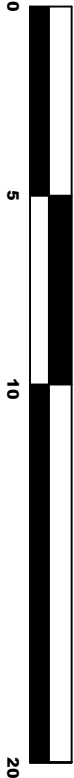

revisions:

scale:
1:200

03.02.26_GARAGE AND GARDEN ROOM ADDED.
16.02.26_GARDEN ROOM POSITIONED AWAY FROM FENCELINE.

project:

DOMESTIC DWELLING
White Gates, Outfall Lane, St. Brides. NP10 8SS

scale:

1:200@A3

drawing:

PROPOSED BLOCK PLAN

date:

