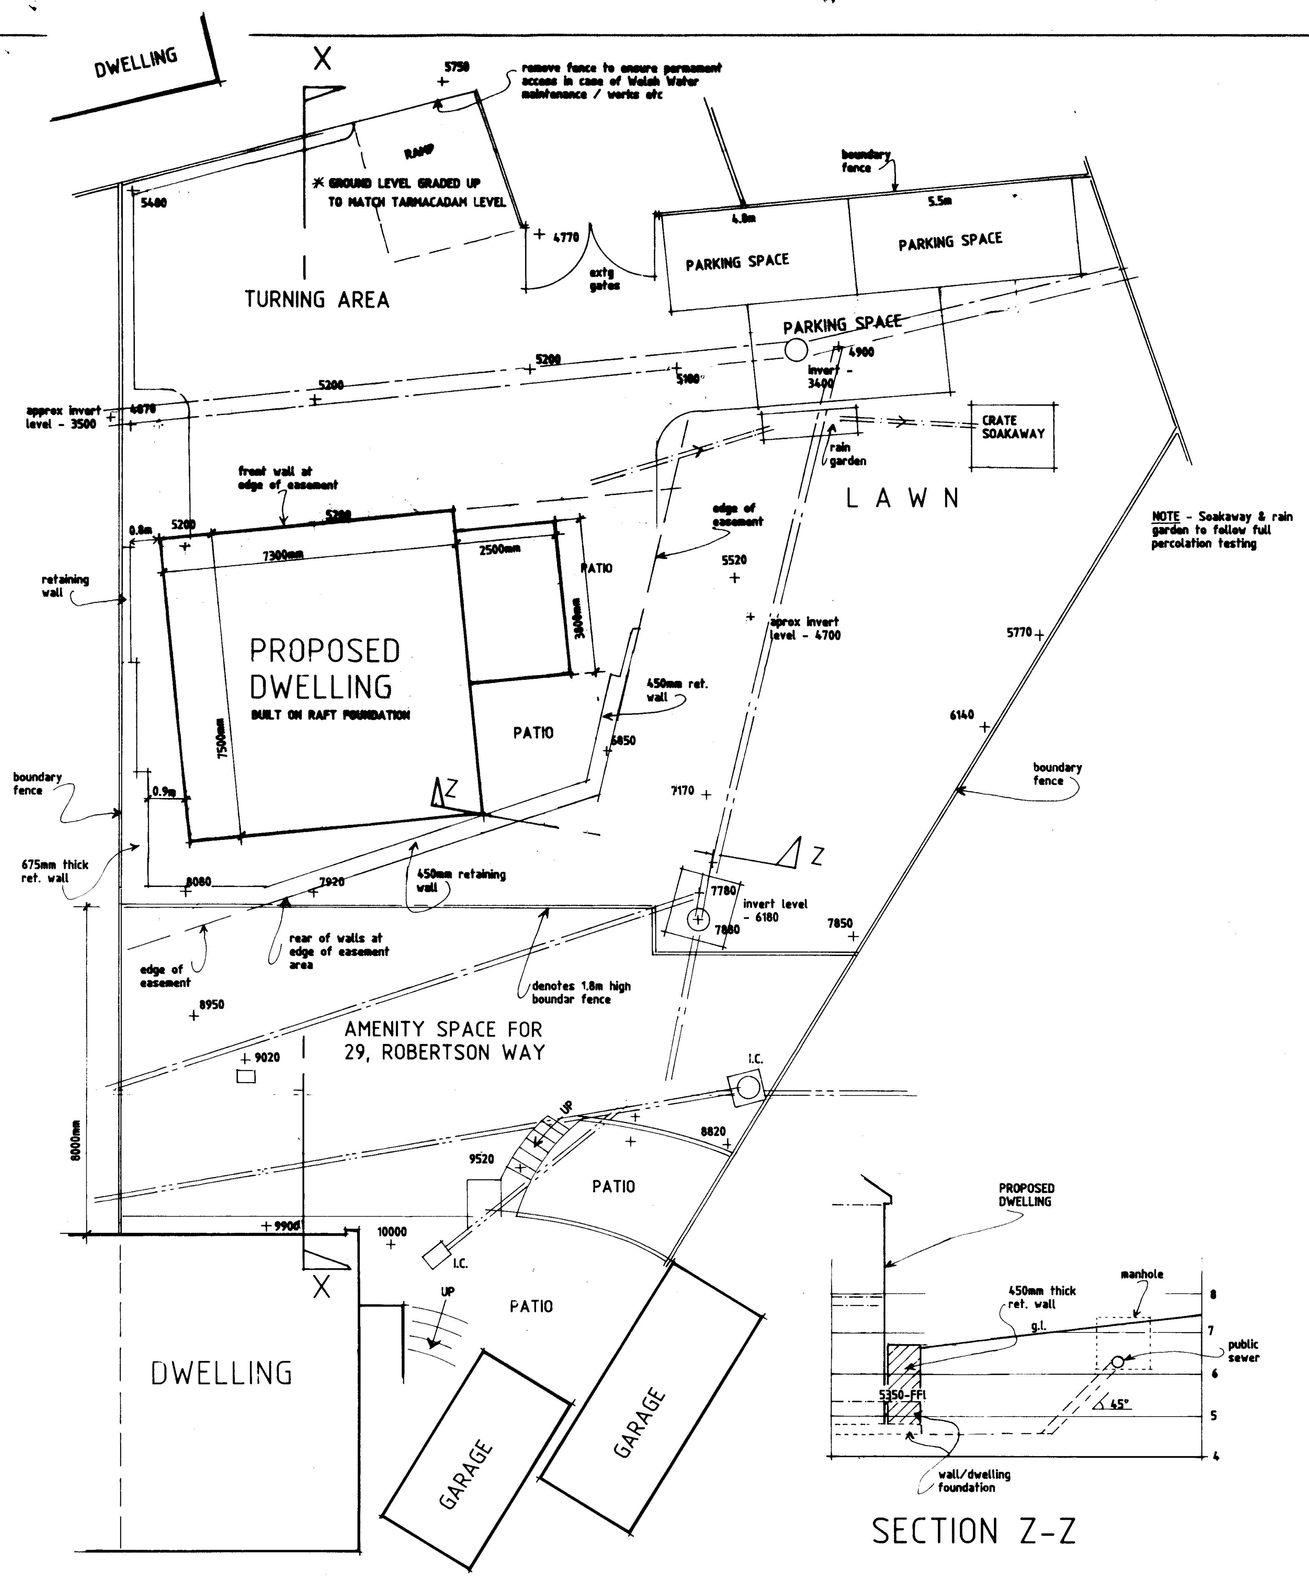

PROPOSED SITE PLAN

NOTE - Soakaway & rain garden to follow full percolation testing

SECTION Z-Z

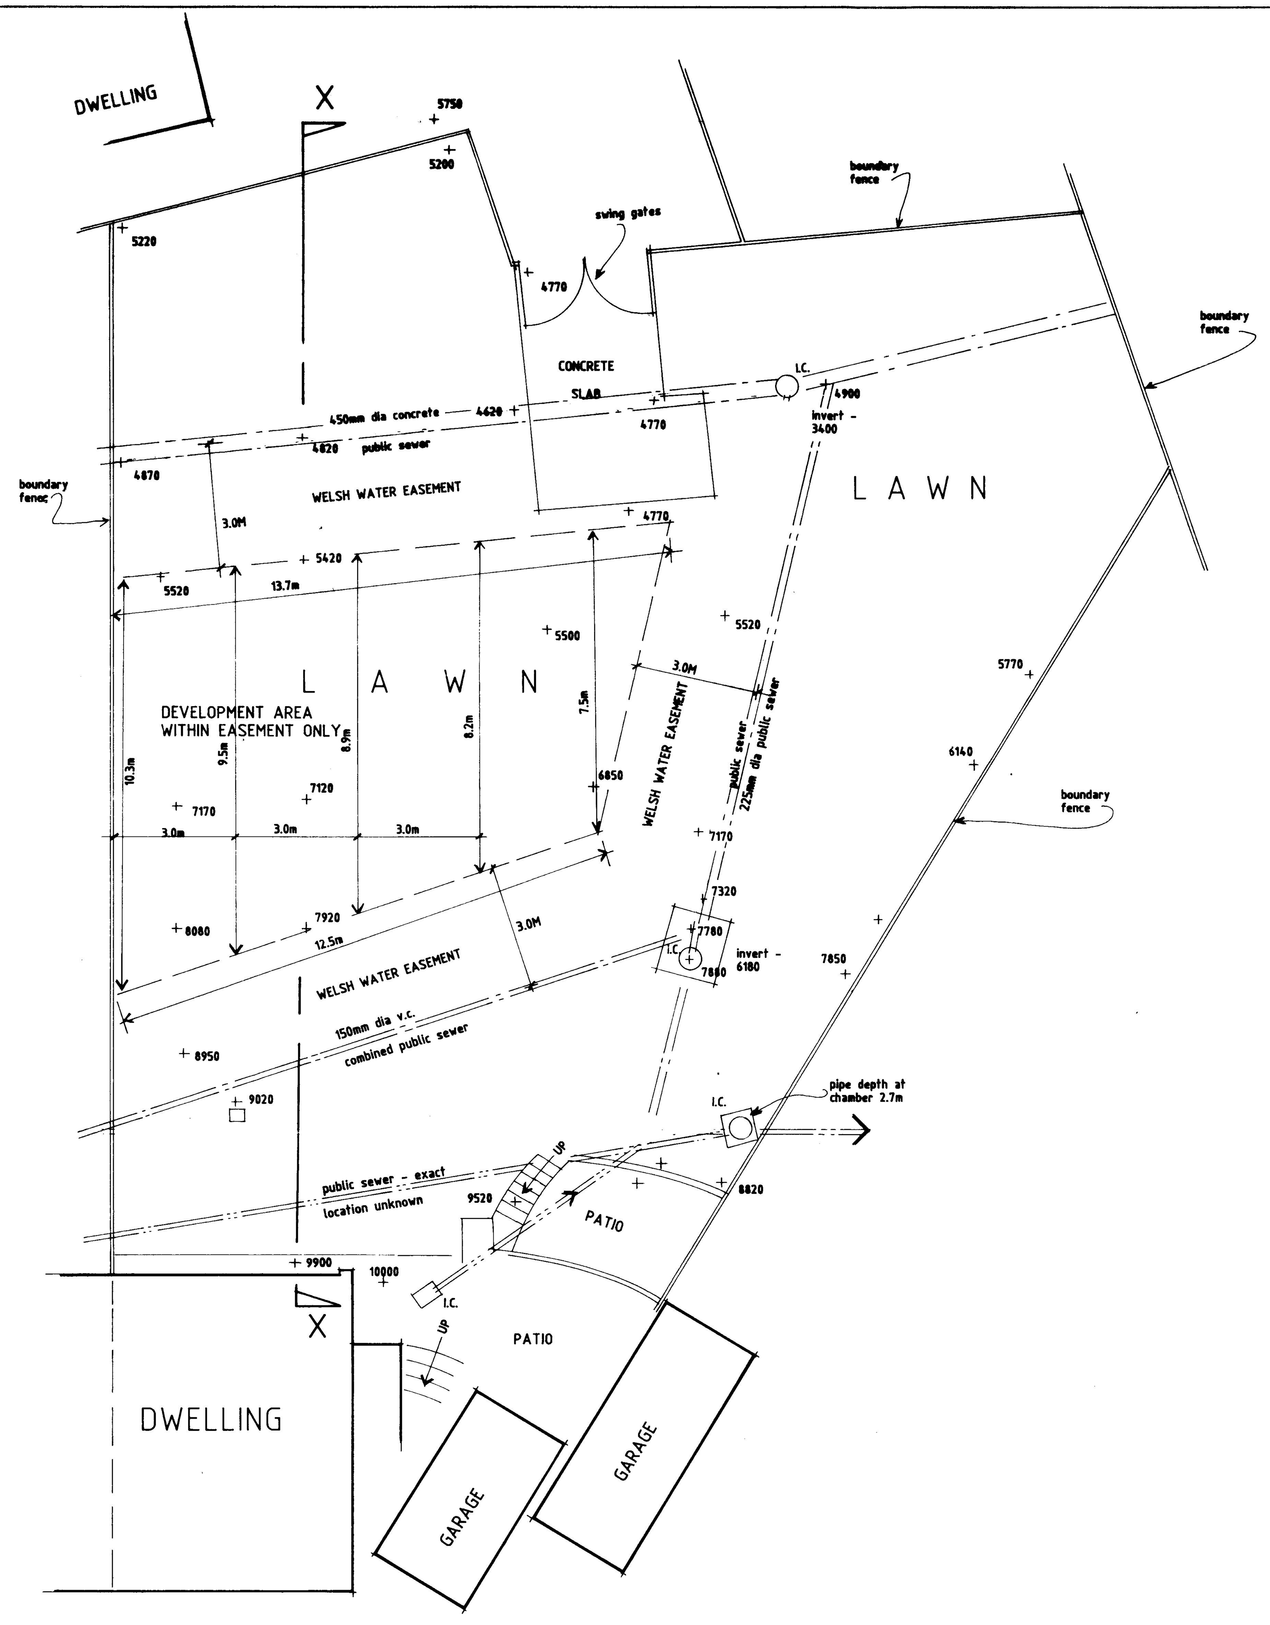

EXISTING SITE PLAN

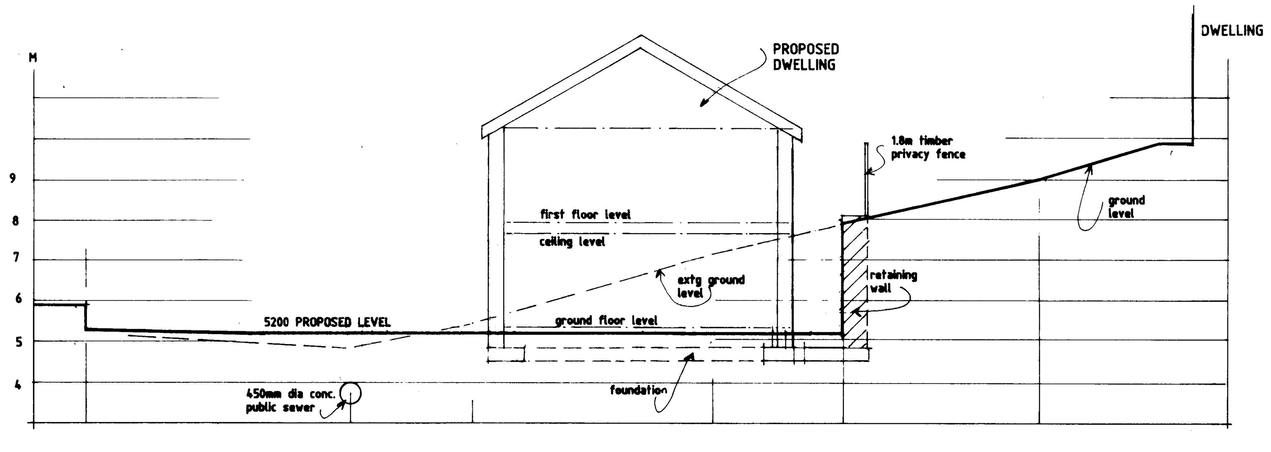

PROPOSED SECTION X-X

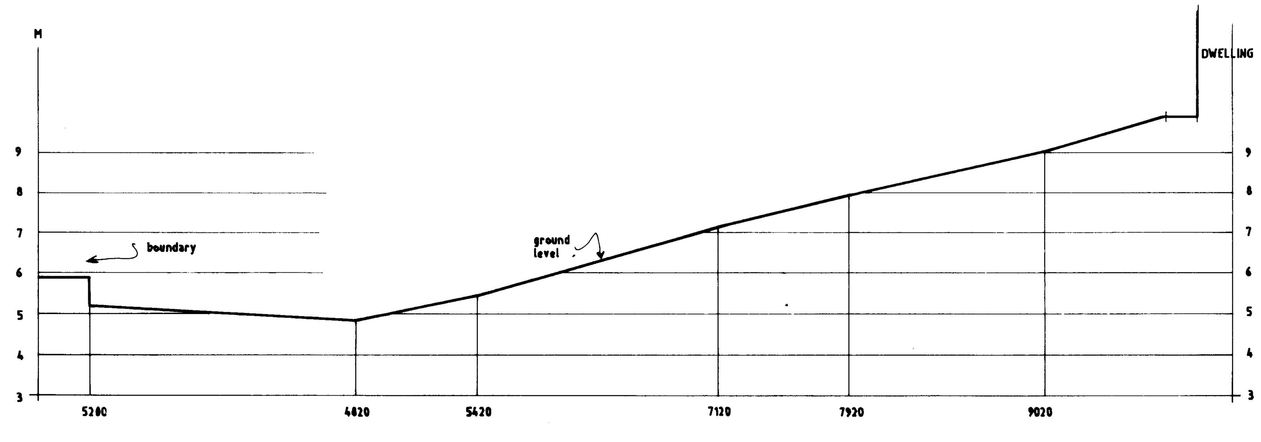

EXISTING SECTION X-X

M 0 1 2 3 4 5 6 7 8

Revisions

Ref	Date	Description
A	01/25	SECTIONS AMENDED, DWELLING SIZE/LOCATION AMENDED
B	03/25	DRAINS LOCATION AMENDED & HOUSE REDESIGNED

K.W. DORRINGTON MCIAT MCABE
ARCHITECTURAL ASSOCIATES
Tel:(01633) 857566

PROPOSED DWELLING TO REAR OF -
29, ROBERTSON WAY, MALPAS,
NEWPORT, NP20 6QG.

EXISTING & PROPOSED PLANS & SECTIONS

date: OCTOBER 2024

scale: 1:100 AT A1

drawing number: KD1989/1B