

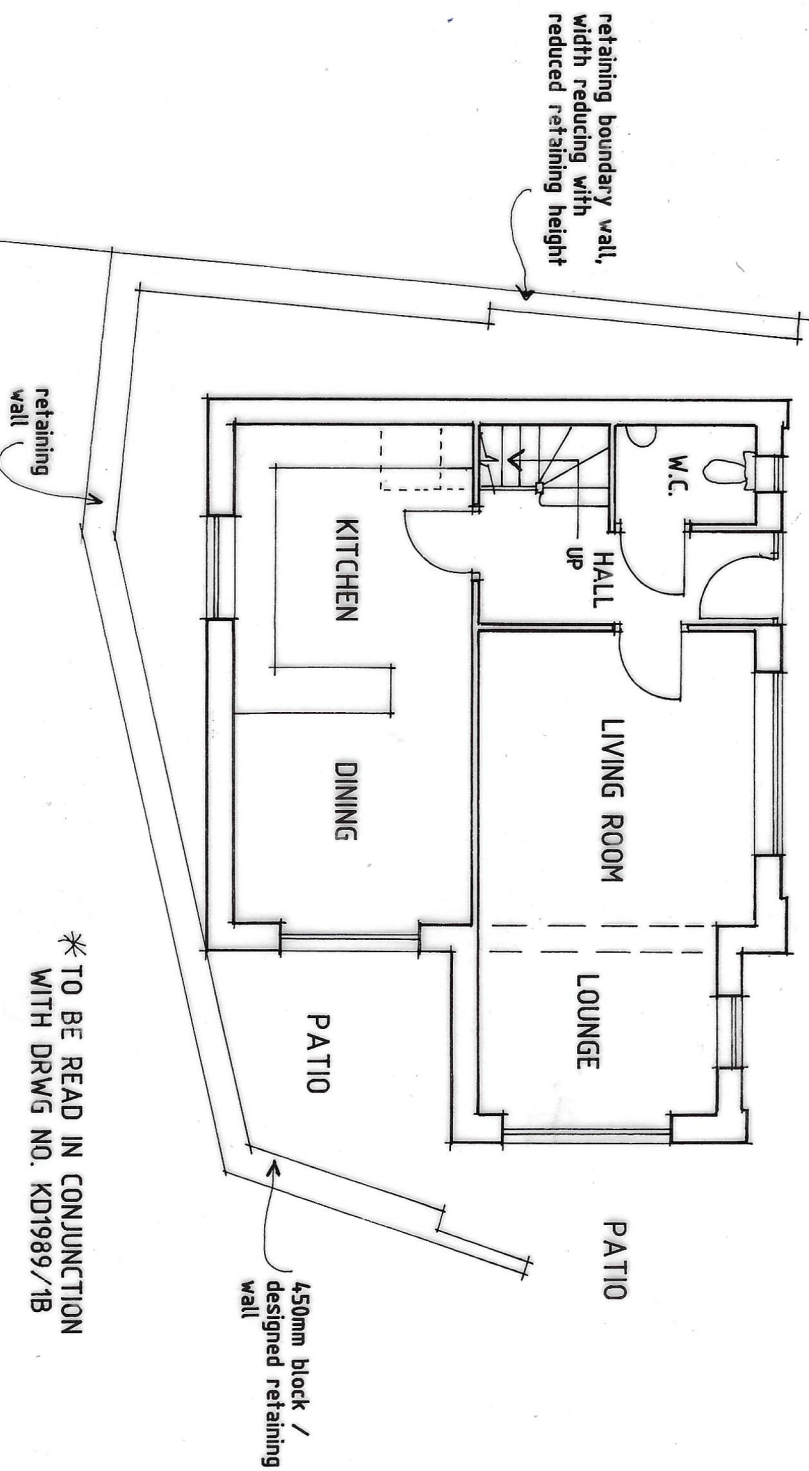


PROPOSED GROUND FLOOR PLAN

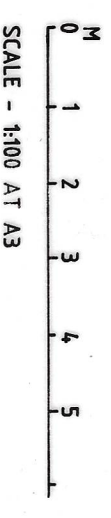

PROPOSED FIRST FLOOR PLAN

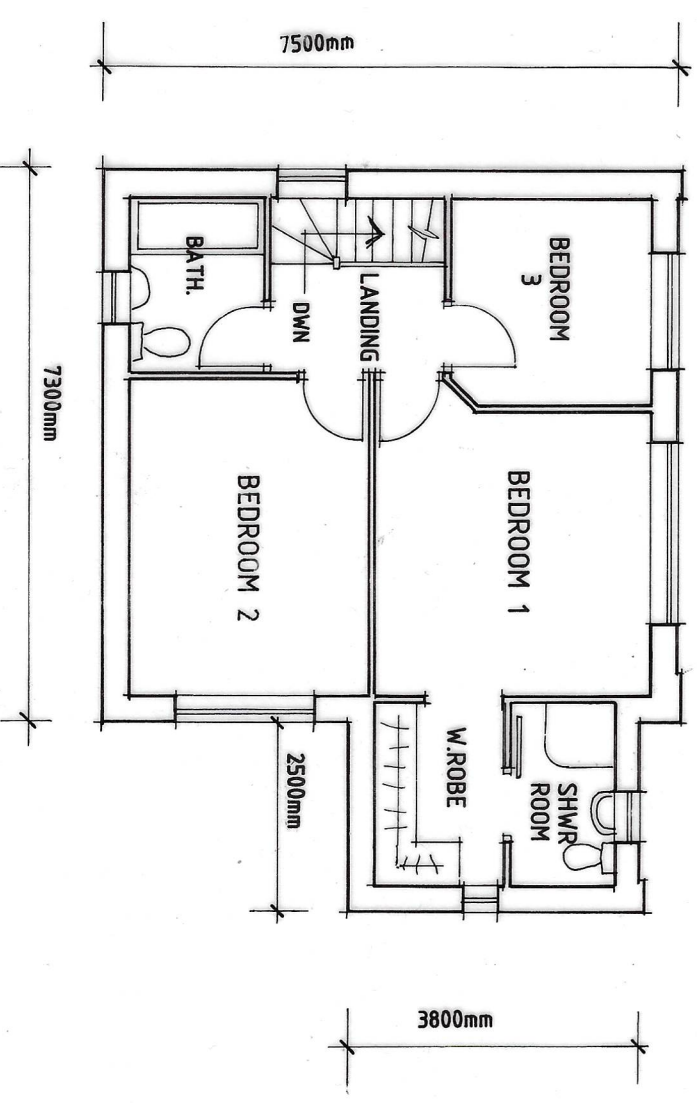

K.W. DORRINGTON MC/AT MCABE
 ARCHITECTURAL ASSOCIATES
 TEL - 01633 857566

PROPOSED DWELLING TO THE REAR OF
 29, ROBERTSON WAY, MALPAS,
 NEWPORT, NP20 6QG.

SCALE - 1:100 AT A3 MARCH 2025

DRWG. NO. KD1989/2