




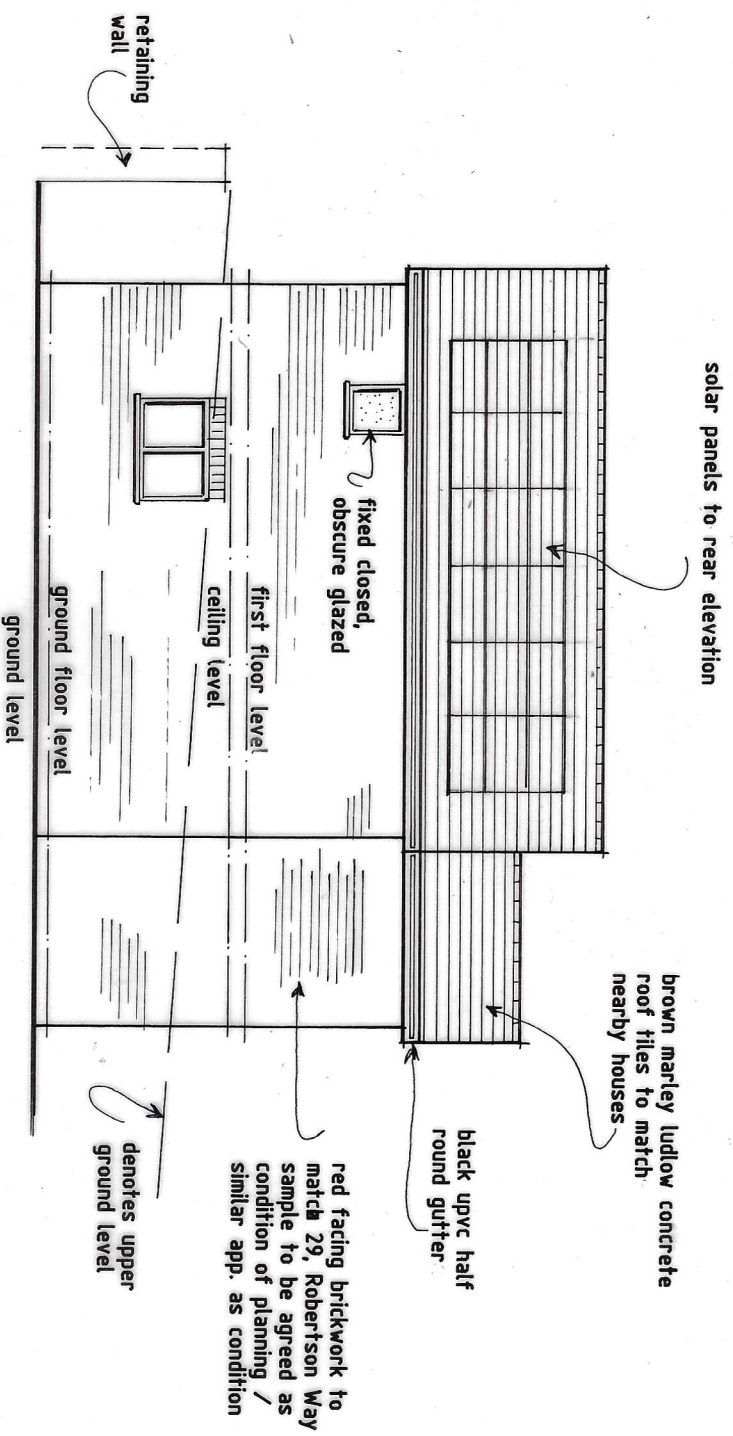


PROPOSED REAR ELEVATION

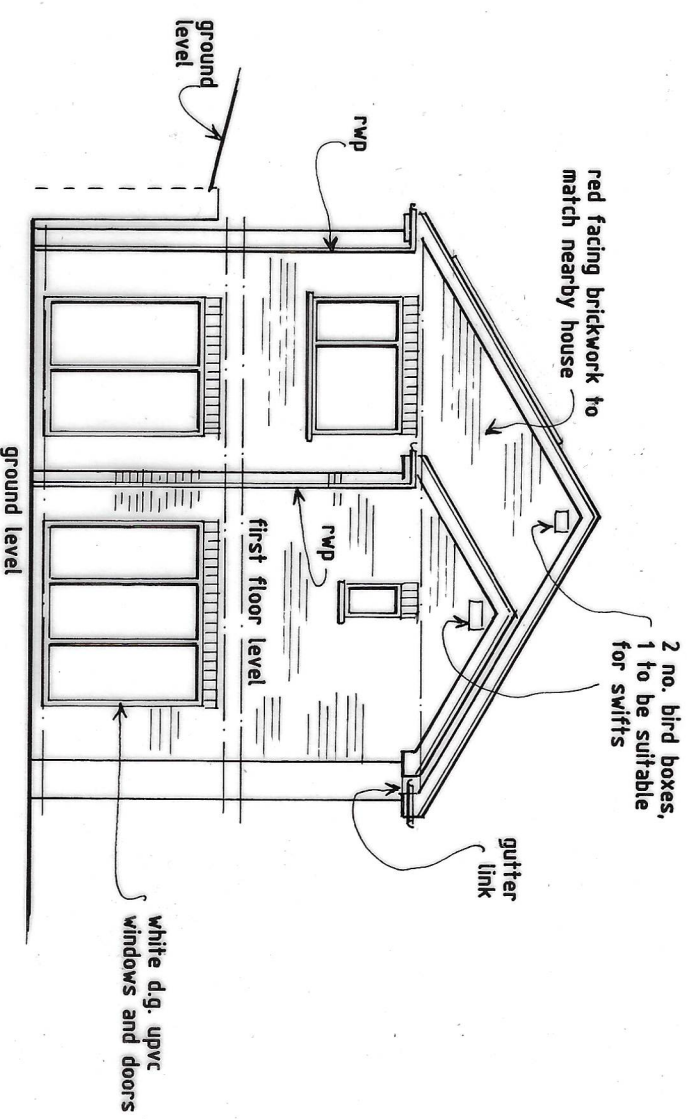

PROPOSED LAWN SIDE ELEVATION

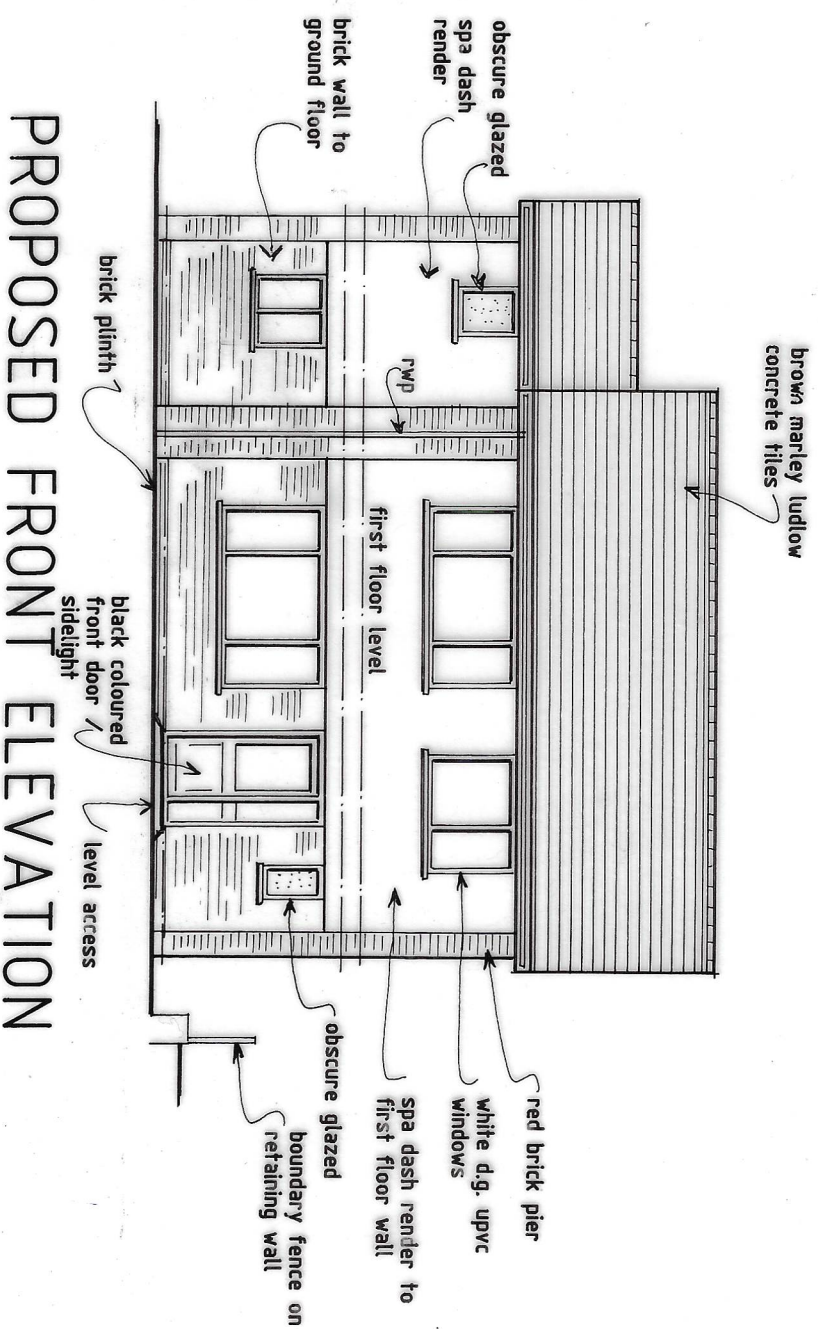

PROPOSED FRONT ELEVATION

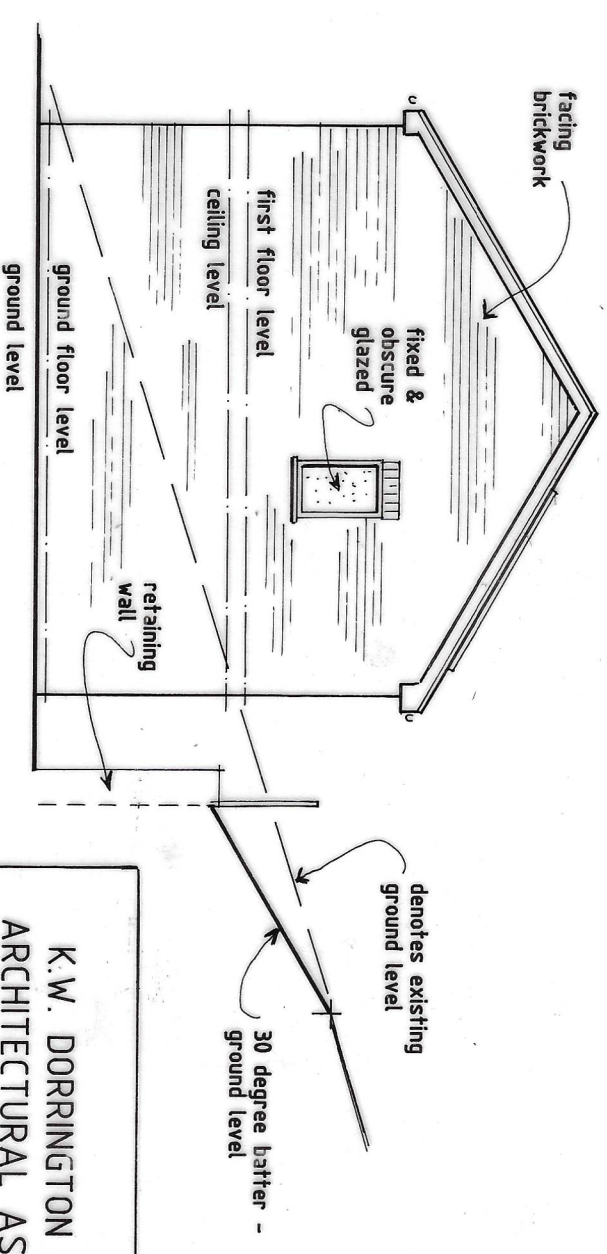

PROPOSED SIDE ELEVATION

K.W. DORRINGTON MCIAT MCABE
ARCHITECTURAL ASSOCIATES
TEL - 01633 857566

PROPOSED DWELLING TO REAR OF
29, ROBERTSON WAY, MALPAS,
NEWPORT, NP20 6QG.

SCALE - 1:100 AT A3 MARCH 2025

DRWG NO. KD1989/3