


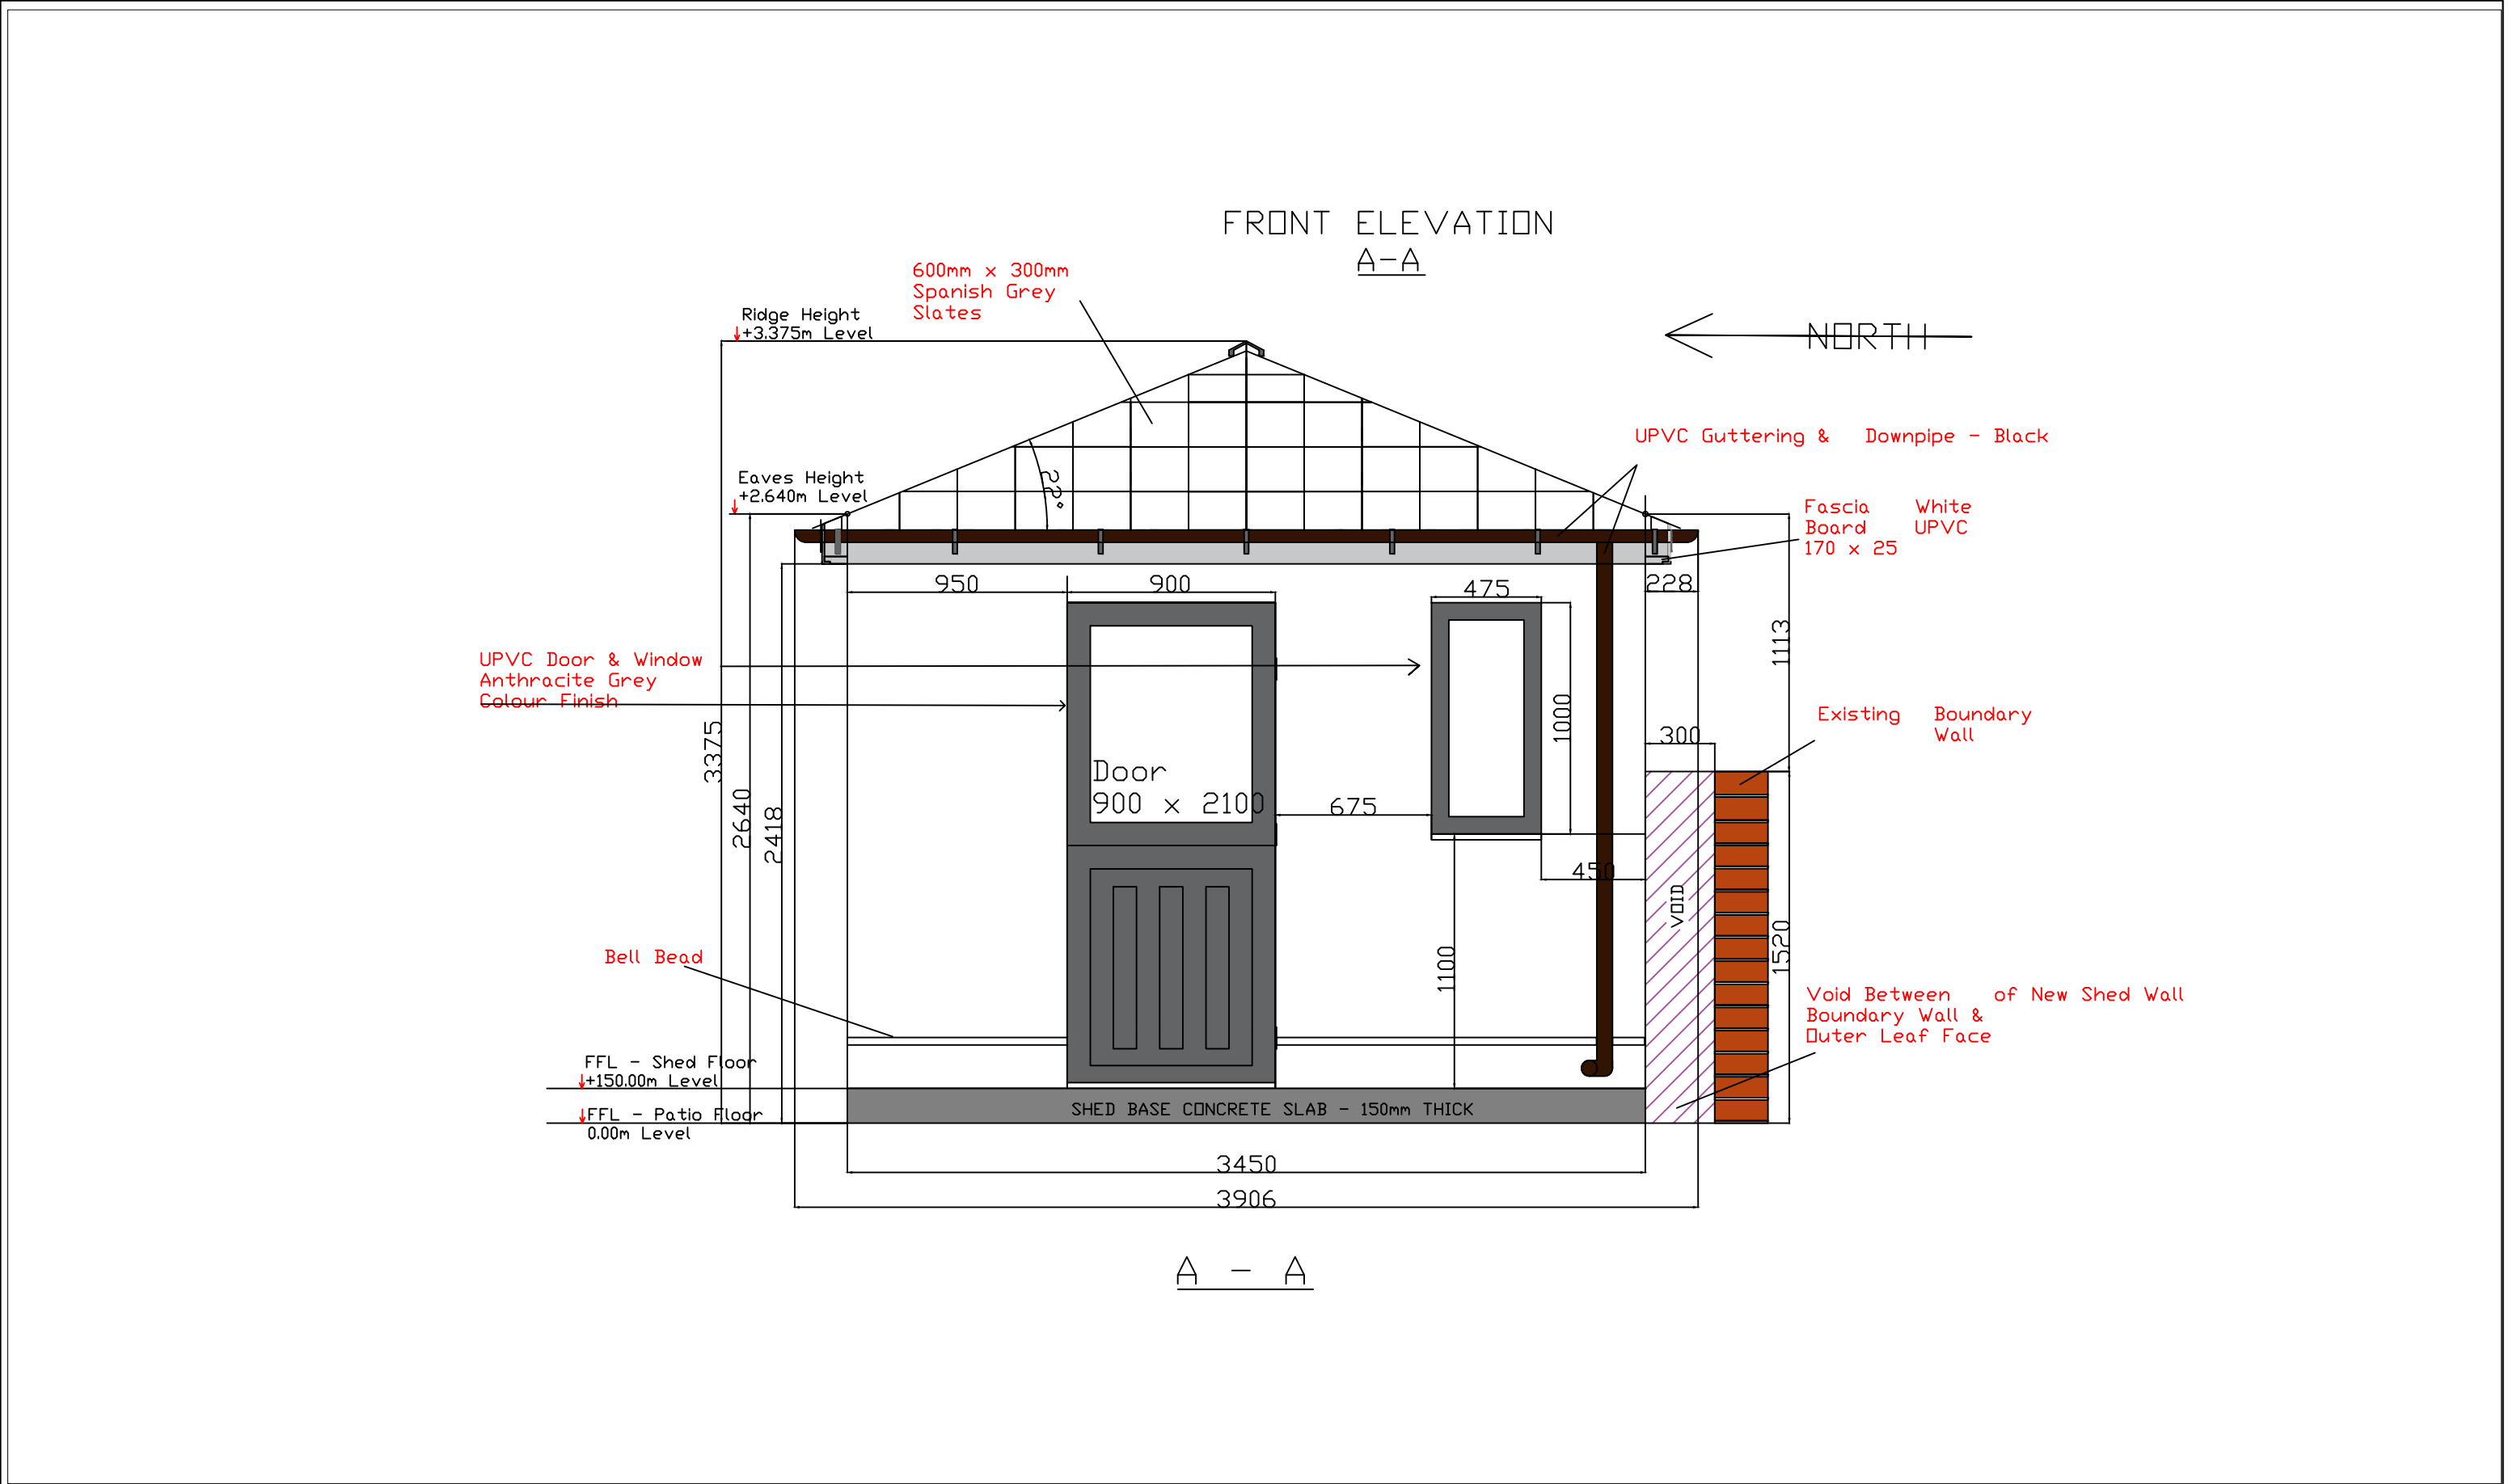

SCALE BAR 1:50



Applicant Name:	Mr Terence Hawkins	Site Address:	30 St Julians Avenue Newport South Wales NP19 7JU	D	00/00/00		-	STATUS Rev A	SIZE A3	SCALE 1:50	DATE 16/03/26	DRN T.Hawkins
				C	00/00/00		-					
				B	00/00/00		-					
				A	16/03/26		H.D.O					
				REV	DATE	DETAILS	CHECKD BY					
				DRG. NO. SJA/GS/004								