


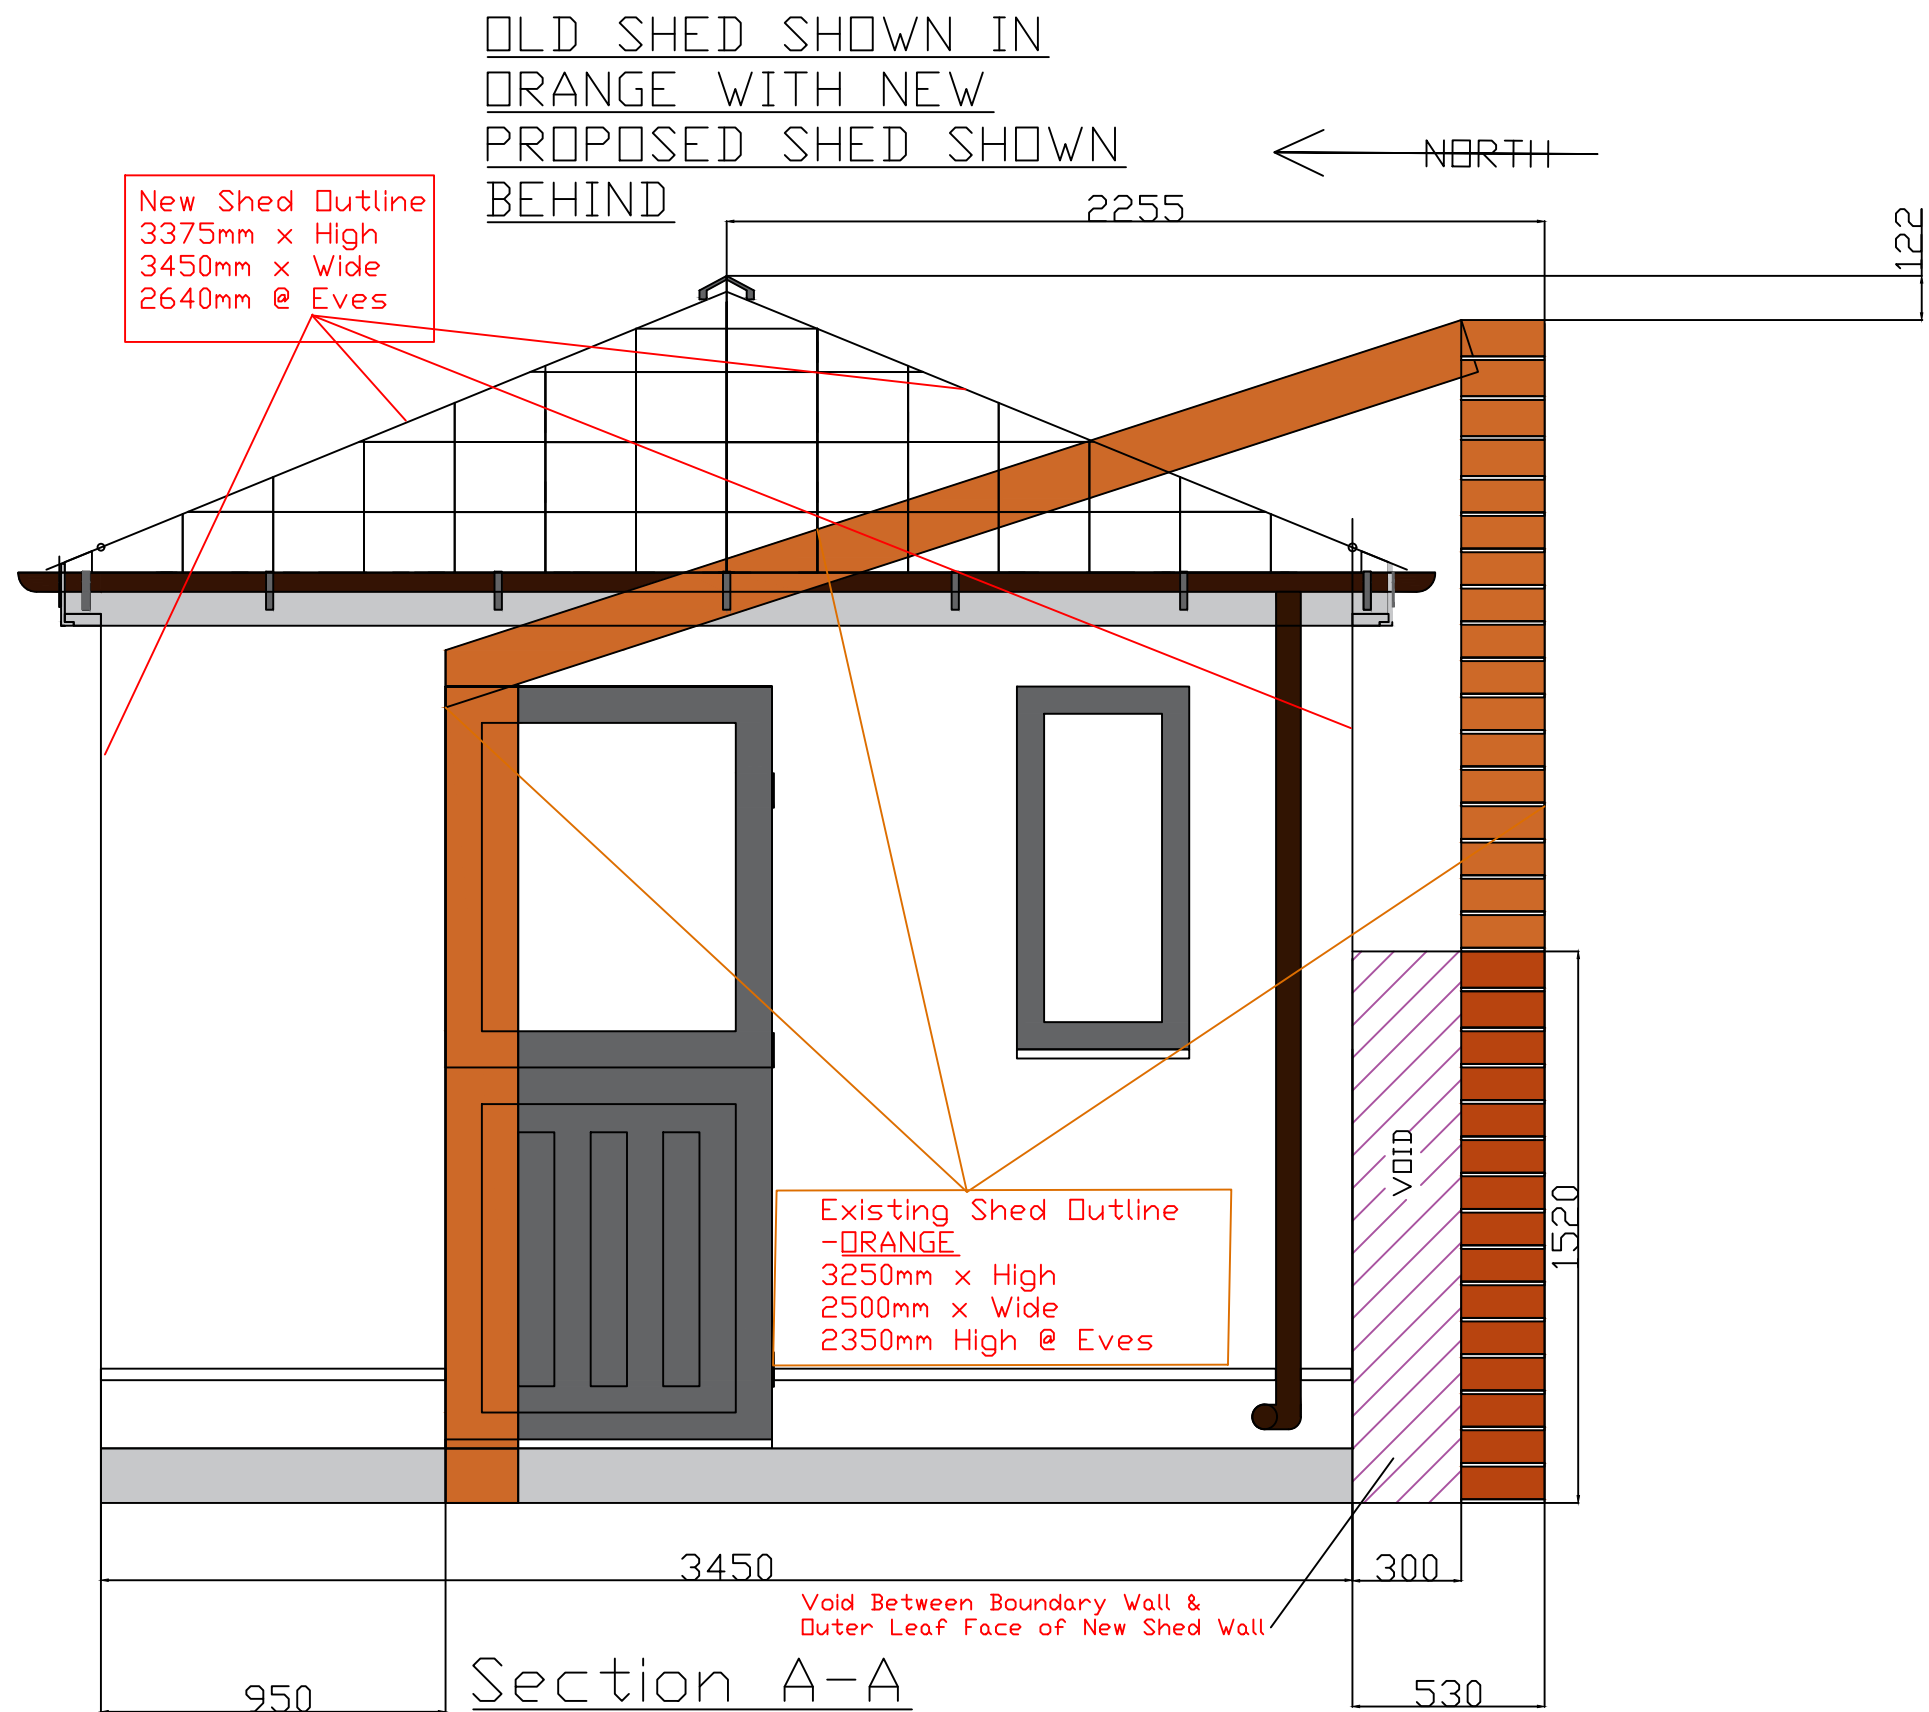

SCALE BAR 1:50



CONTRACT			
Private Residential Build			
TITLE			
GARDEN SHED - FRONT VIEW OVERLAY IMAGE			
SIZE	SCALE	DATE	DRN
A3	1:50	16/03/26	T.Hawkins
DRG. NO.			REV
SJA/GS/012			A

Applicant Name:	Mr Terence Hawkins
-----------------	--------------------

Site Address:	30 St Julians Avenue Newport South Wales NP19 7JU
---------------	--

D	00/00/00	-
C	00/00/00	-
B	00/00/00	-
A	16/03/26	H.D.O
REV	DATE	CHECKD BY

STATUS
Rev A