



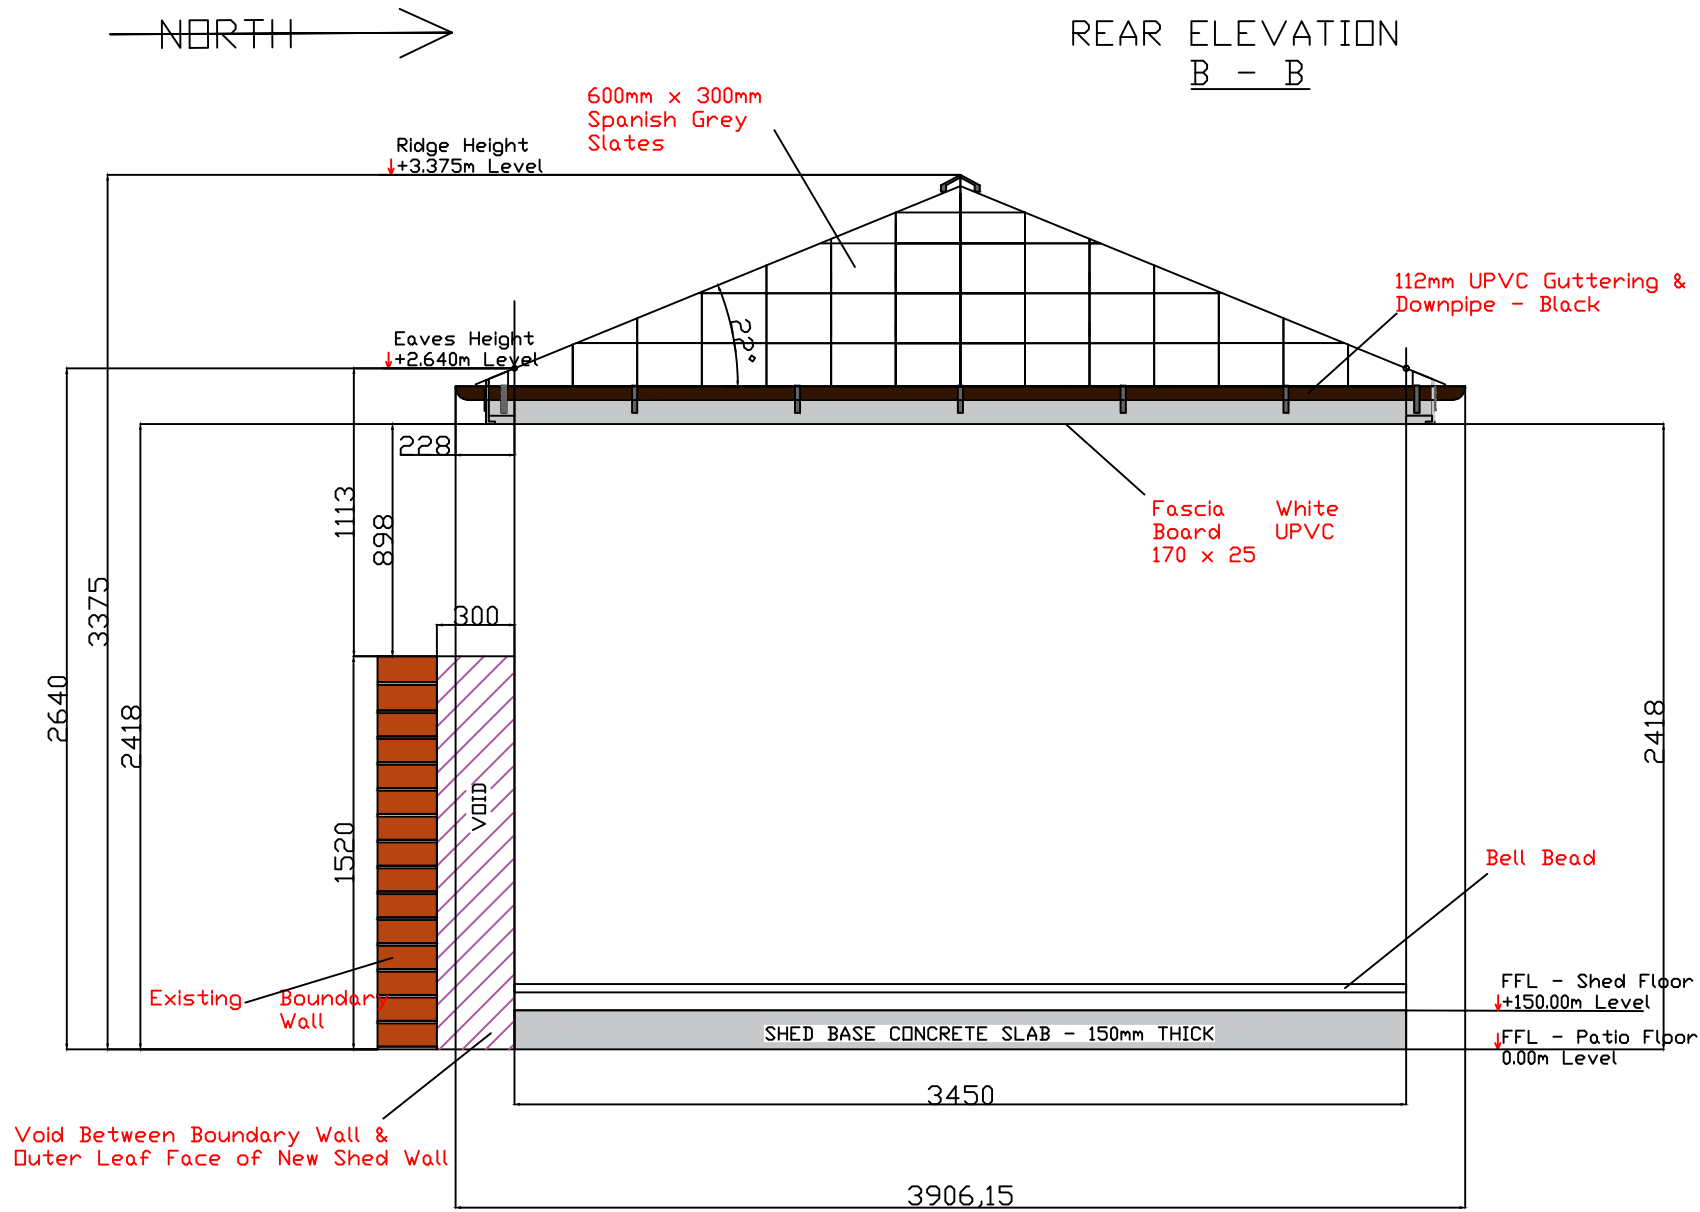

SCALE BAR 1:50

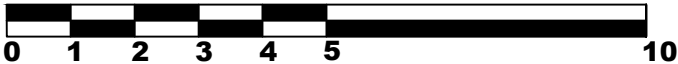

Applicant Name: Mr Terence Hawkins		Site Address: 30 St Julians Avenue Newport South Wales NP19 7JU		D	00/00/00		-	STATUS Rev A	SIZE	SCALE	DATE	DRN
				C	00/00/00		-		A3	1:50	16/03/26	T.Hawkins
				B	00/00/00		-					
				A	16/03/26		H.D.O					
				REV	DATE	DETAILS	CHEKD BY			DRG. NO. SJA/GS/005		REV A