


B - B

IMAGE SHOWING NEW
SHED WITH OLD SHED
DISMANTLED

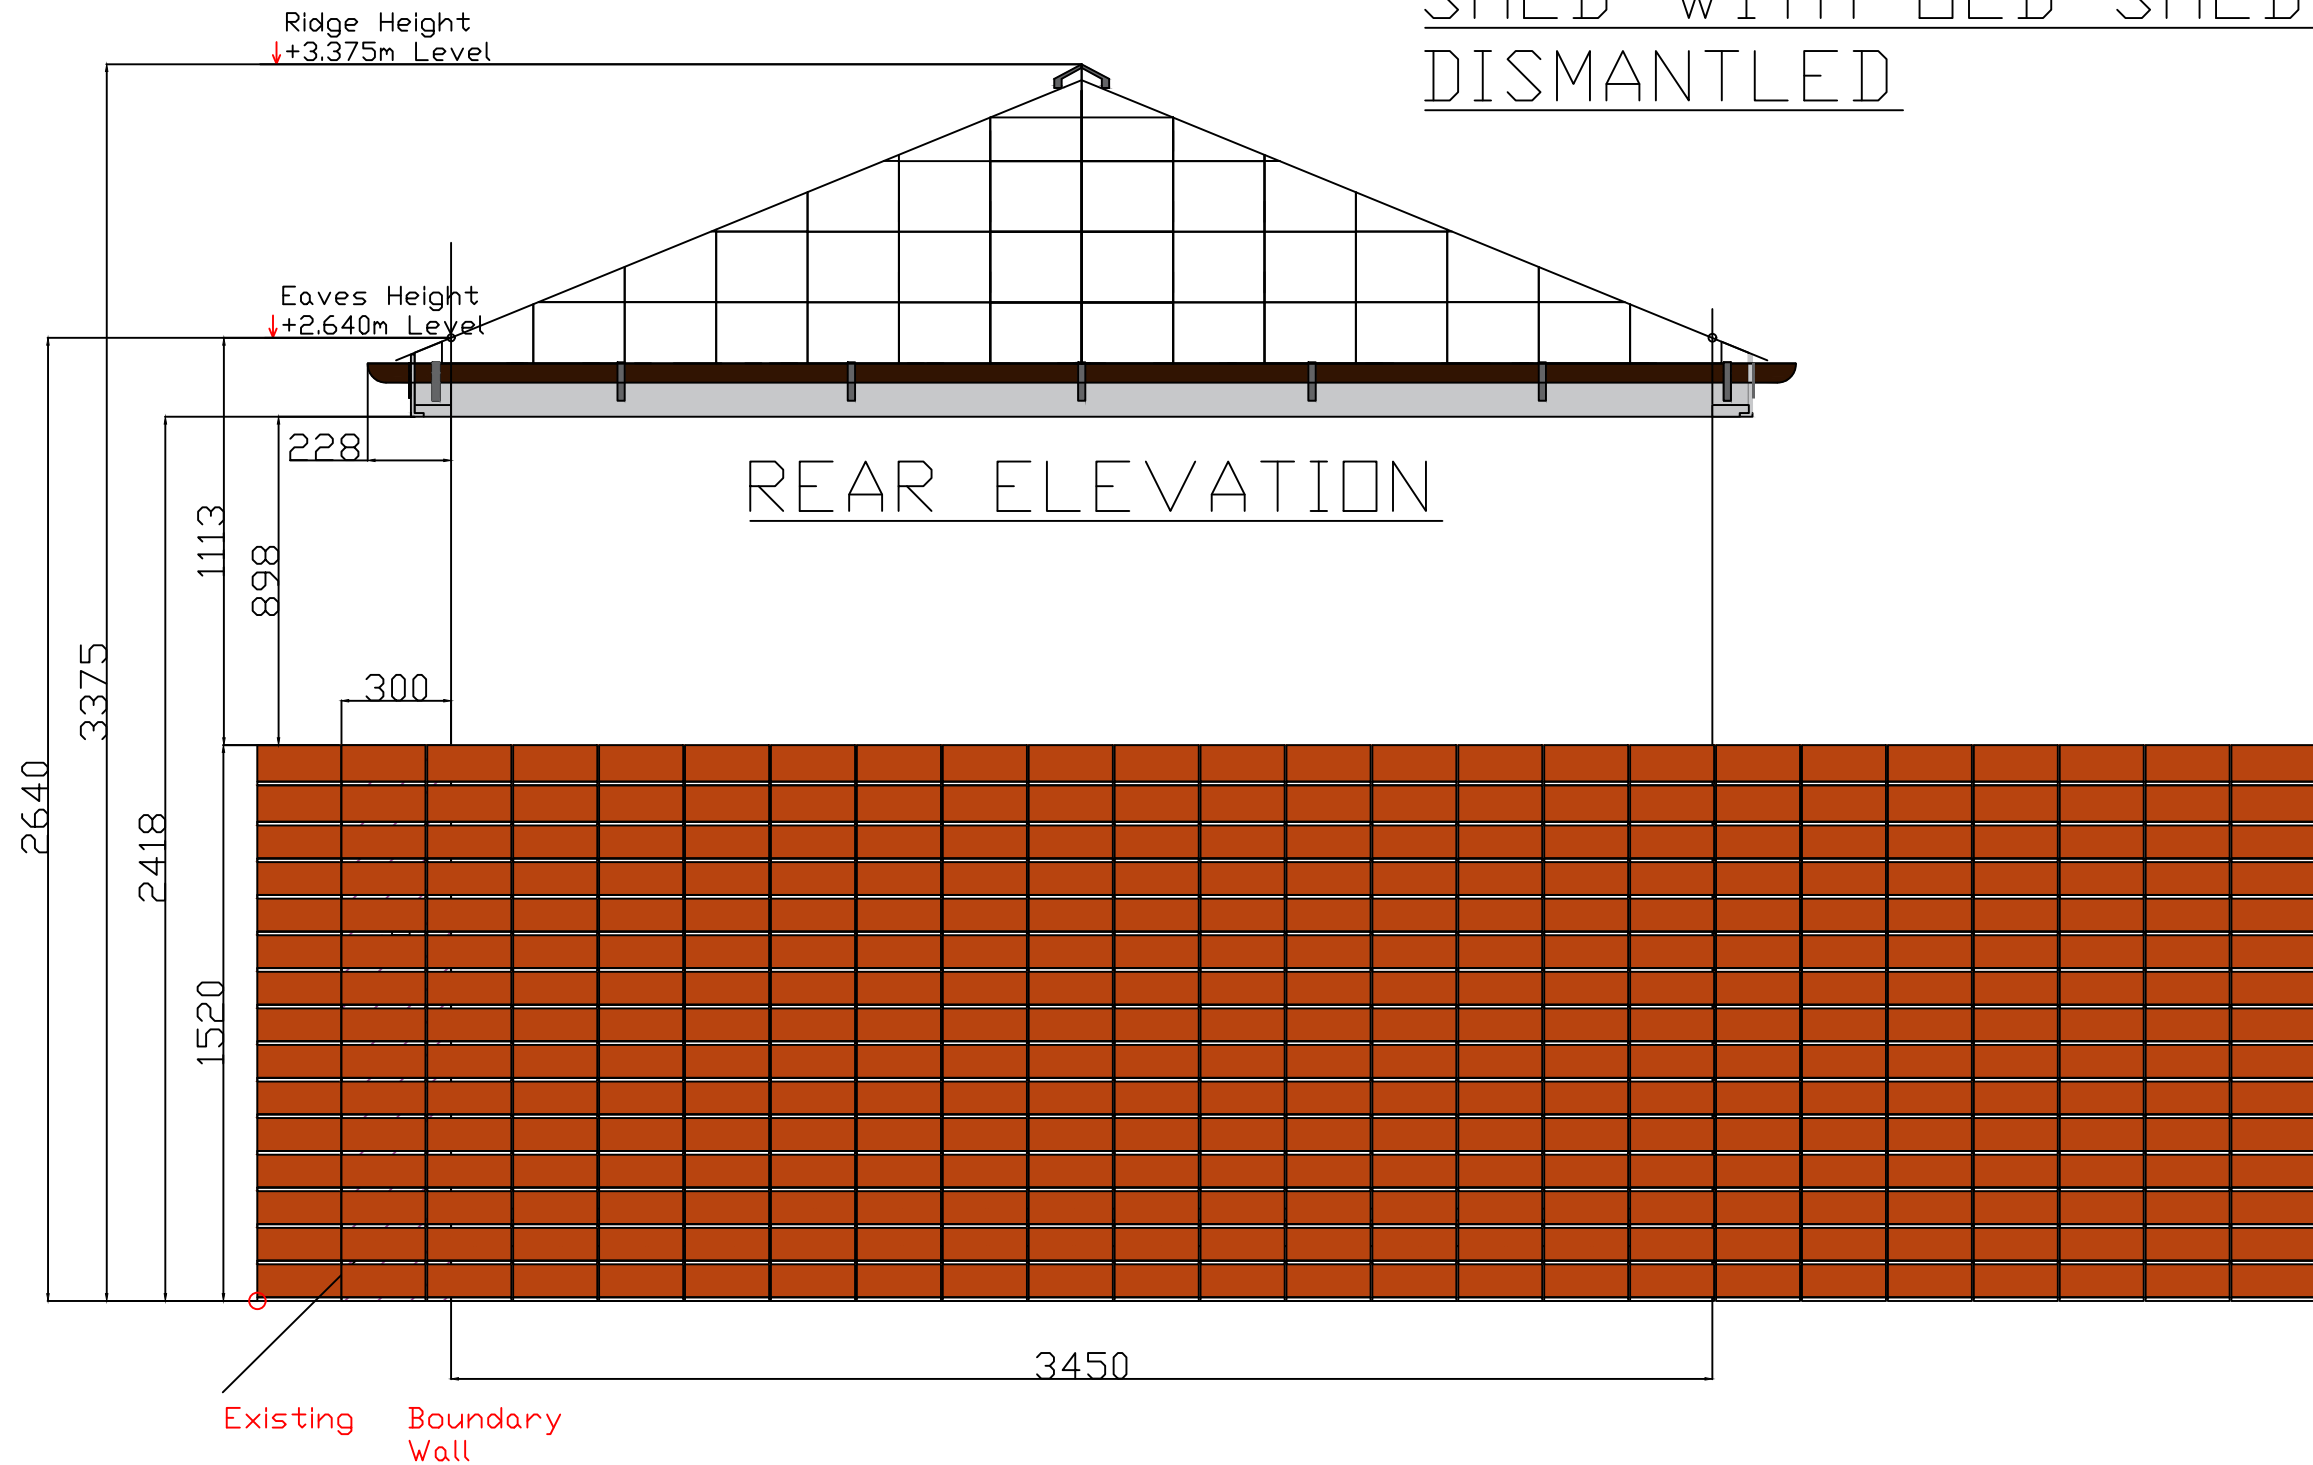

SCALE BAR 1:50



CONTRACT			
Private Residential Build			
TITLE			
GARDEN SHED - REAR VIEW OVERLAY IMAGE 2			
SIZE	SCALE	DATE	DRN
A3	1:50	16/03/26	T.Hawkins
DRG. NO.			REV
SJA/GS/011			A

Applicant Name:		Mr Terence Hawkins		Site Address:		30 St Julians Avenue Newport South Wales NP19 7JU		D	00/00/00		-	STATUS Rev A	SIZE		SCALE	DATE	DRN
								C	00/00/00		-		A3		1:50	16/03/26	T.Hawkins
								B	00/00/00		-						
								A	16/03/26		H.D.O						
								REV	DATE	DETAILS	CHECKD BY						