



Section A-A

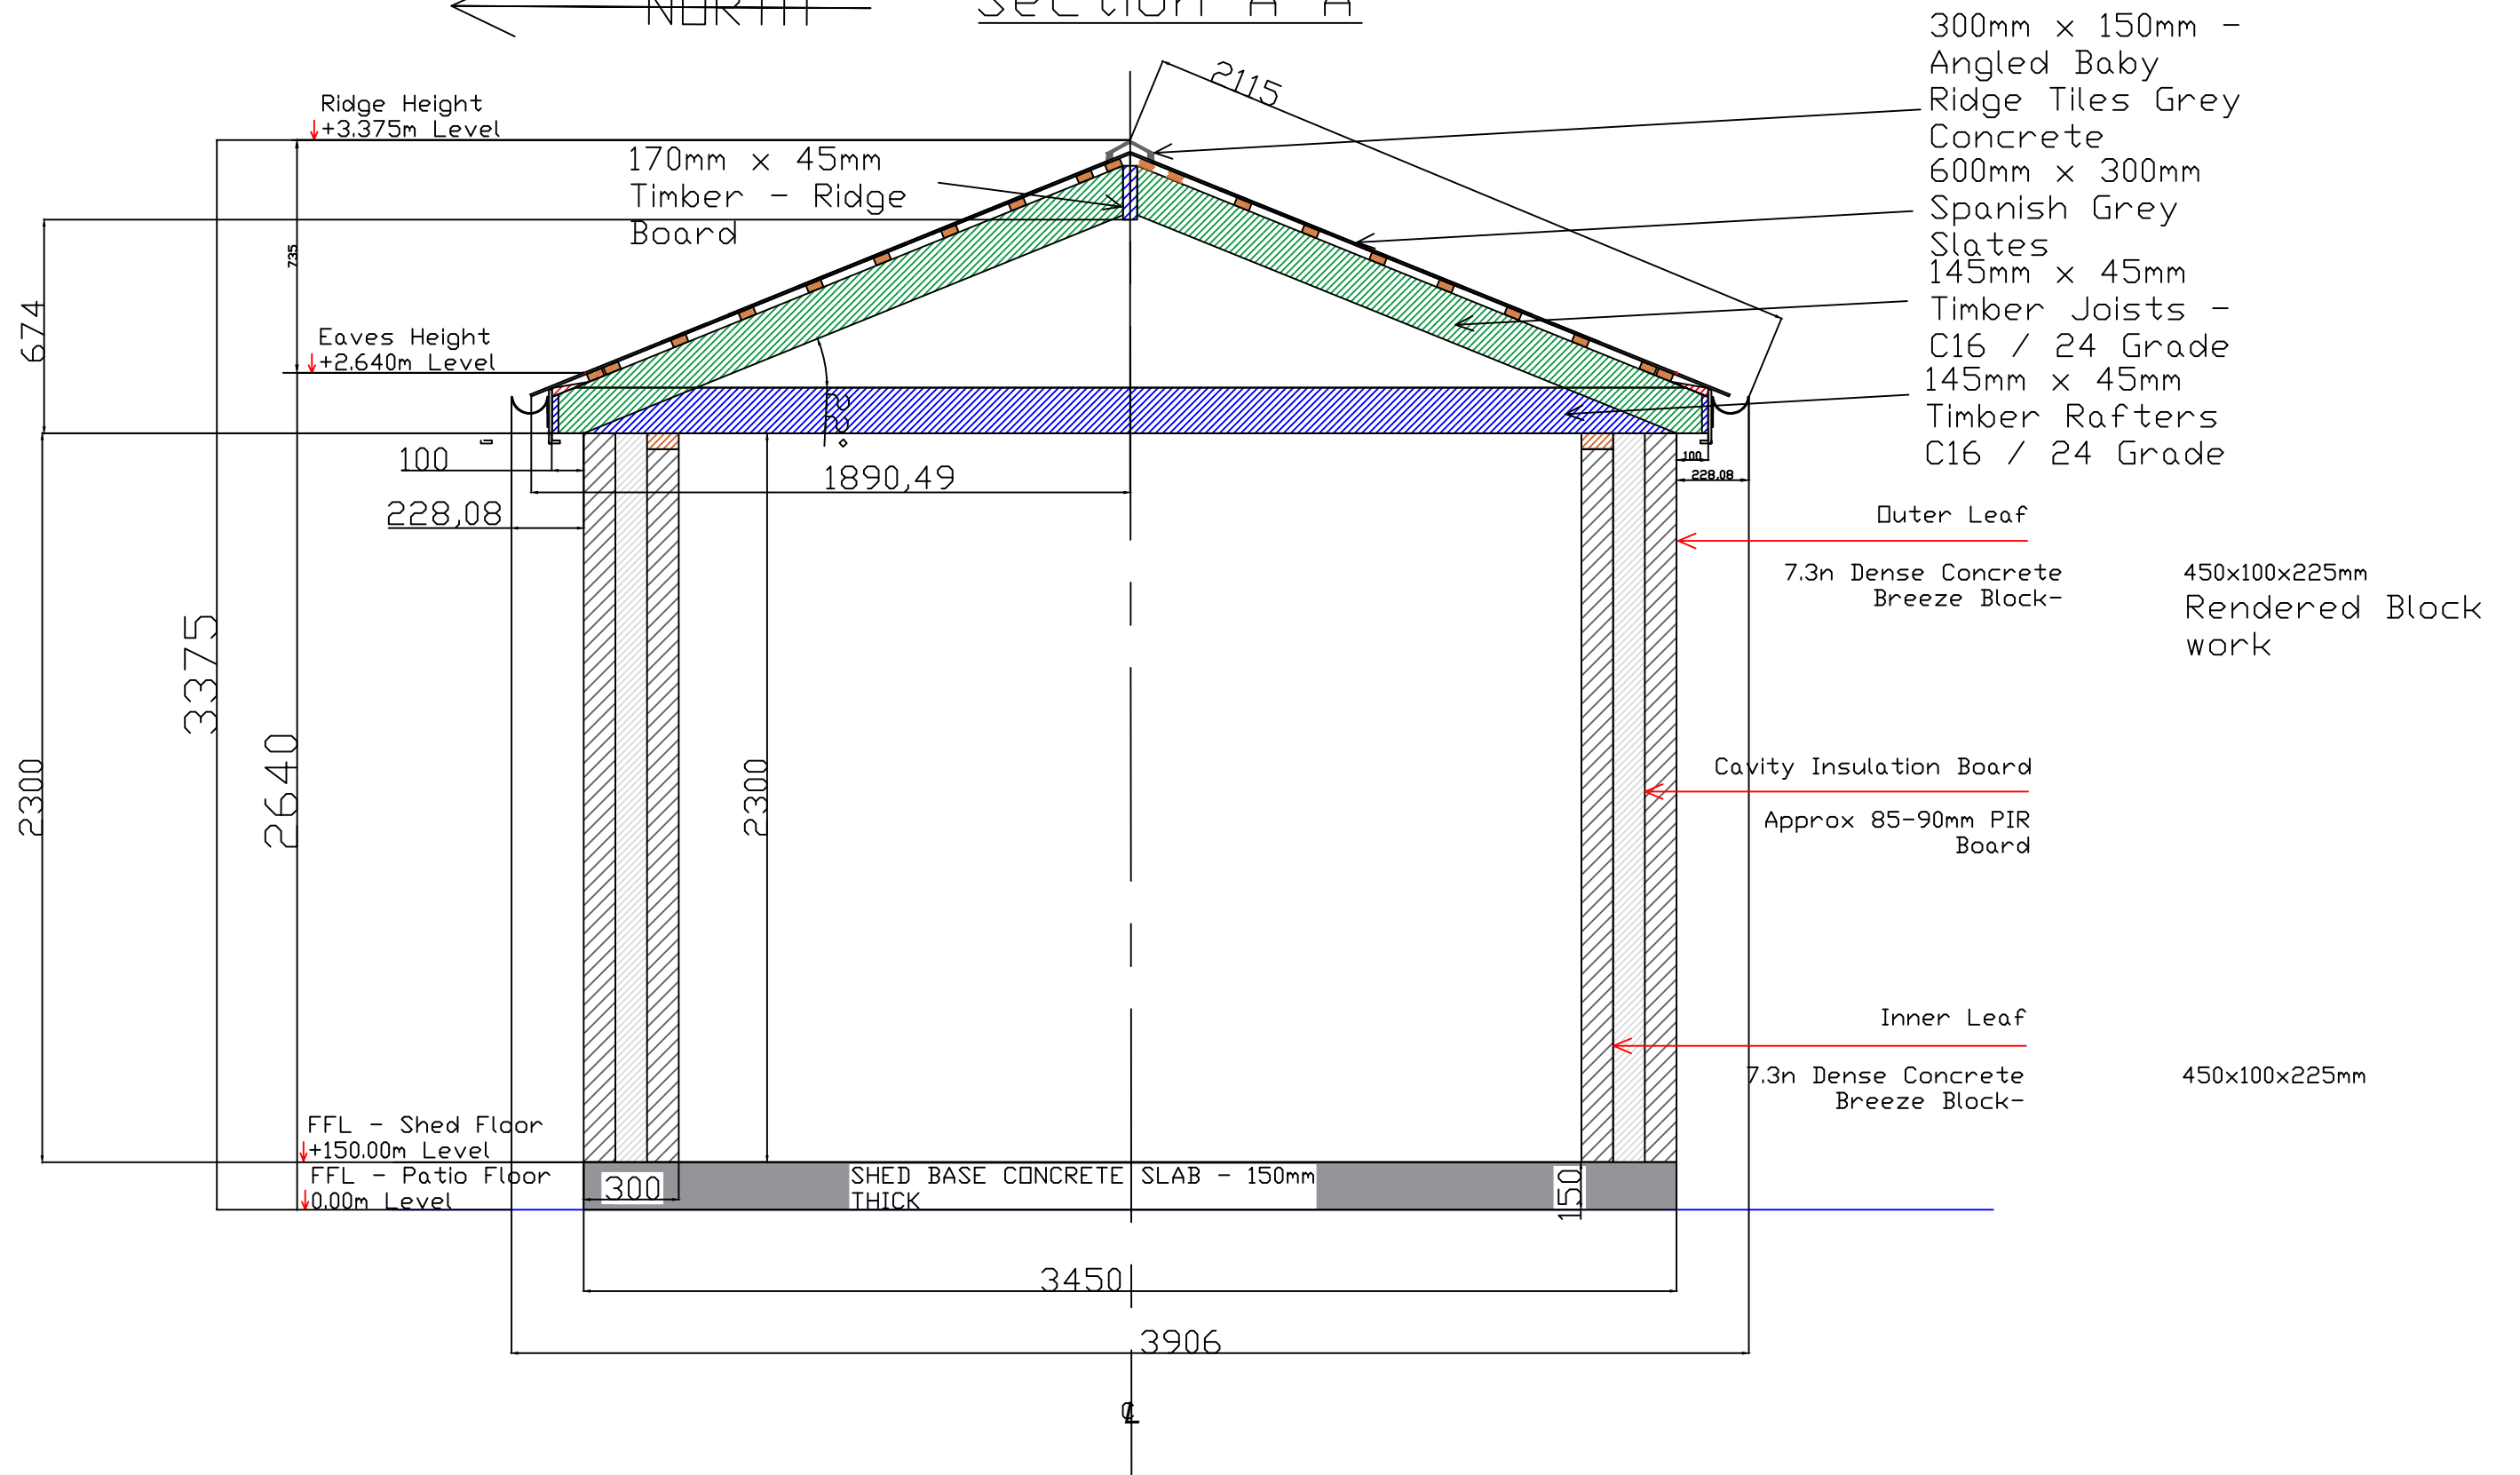

SCALE BAR 1:50

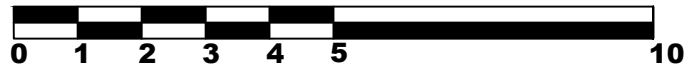

CONTRACT			
Private Residential Build			
TITLE			
GARDEN SHED - SECTION VIEW			
SIZE A3	SCALE 1:50	DATE 16/03/26	DRN T.Hawkins
DRG. NO. SJA/GS/001			REV A

Applicant Name:	Mr Terence Hawkins	Site Address:	30 St Julians Avenue Newport South Wales NP19 7JU	D	00/00/00		-	STATUS Rev A	SIZE	SCALE	DATE	DRN	
				C	00/00/00		-		A3	1:50	16/03/26	T.Hawkins	
				B	00/00/00		-		DRG. NO.	SJA/GS/001			REV
				A	16/03/26		H.D.O					A	
				REV	DATE	DETAILS	CHECKED BY						