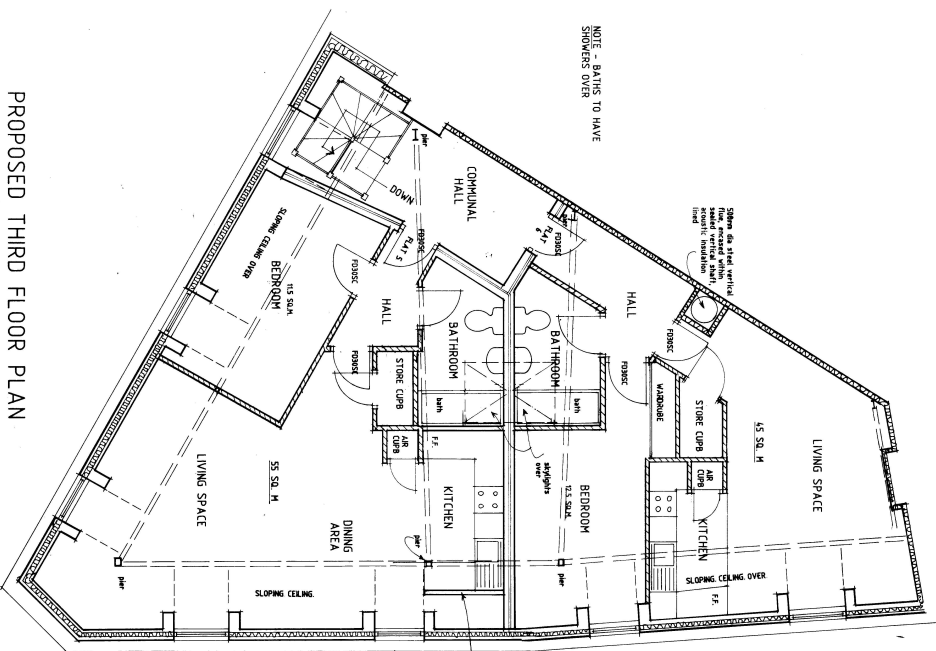
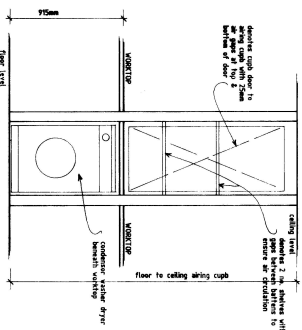
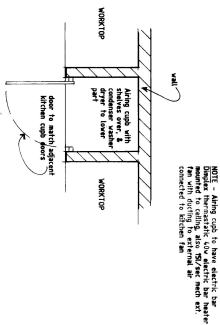


Revisions			
Ref	Date	Description	
A	07/21	Floor Details Added	
B	07/26	Floor Layouts Amended	

K.W. DORRINGTON	MEAT SCALE
ARCHITECTURAL ASSOCIATES	
Tel:01633/857566	

PROPOSED CHANGE OF USE OF UPPER FLOORS TO RESIDENTIAL AT -
17-18, UPPER DOCK STREET,
NEWPORT, SOUTH WALES
FOR - NOOR ESTATES.

PROPOSED PLANS
date: JULY 2020
scale: 150 ~ AT A1
drawing number: KD1762/4 B

K.W. DORRINGTON MOORE HOUSE
ARCHITECTURAL ASSOCIATES
 Tel: (01633) 857566
 PROPOSED CHANGE OF USE OF UPPER FLOORS TO RESIDENTIAL AT - 17-18, UPPER DOCK STREET, NEWPORT, SOUTH WALES.
 FOR - MOORE ESTATES
 PROPOSED PLANS
 date: JULY 2020
 scale: 1:50 ~ AT A1
 drawing number: KD1762/4.8