


SCALE: 1:2500

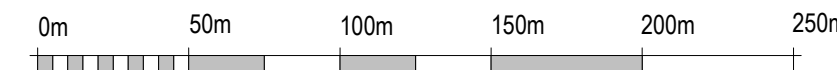

ALL VERTICAL DIMENSIONS ARE RELATIVE TO ASSOCIATED BUILDING SLAB LEVEL.

DO NOT SCALE FROM DRAWINGS.
ALL DISCREPANCIES TO BE REPORTED TO GENSLER
ARCHITECTS IMMEDIATELY. ALL DIMENSIONS TO BE
VERIFIED BY CONTRACTOR ON SITE PRIOR TO ANY
WORKS.

DO NOT SCALE FROM DRAWINGS.
ALL DISCREPANCIES TO BE REPORTED TO GENSLER
ARCHITECTS IMMEDIATELY. ALL DIMENSIONS TO BE
VERIFIED BY CONTRACTOR ON SITE PRIOR TO ANY
WORKS.



1 Lower Farm Barns
Bainton Road, Bucknell
Bicester OX27 7LT, UK
www.red-eng.com

t: +44-(1869)355600
f: +44-(1869)250777
e: oxfordcad@red-eng.com

Gensler

4 St Philip's Place
First Floor
Birmingham
B3 2SL
United Kingdom

Tel. +44 (0)121 260 1600



CWL01-02

Duffryn Lane Newport
NP10 8BE

Design	GENSLER
Drawn	JL
Checked	JL
Date	27.10.23
Company Project No.	P/020340
M.S. Project No.	P/020340

CUSTOMER	MICROSOFT	Date
Microsoft Design Manager	LEVI HOLLAND	
Microsoft Electrical Engineer	MARK GLEESON	
Microsoft Bau/Epsis Engineer	ANDREW FREEZER	
Microsoft Mechanical Engineer	DAVID WEST	
CSA	SHARENDRA NANDU / STUART MCKEOWN	
Telecom	MARK KELLY / PAUL BISHOP	
Security Manager	DAVID BEACLE	
Environmental	DEIDRE GORMAN	

Project Planner	
Project Manager	Date
Senior Project Manager	
Development Manager	
Project Manager	
Quality Control Reviewer	
Quality Control FRM	

[illegible]

Registration

Bar Code

Sheet Title/Number

SITE - LOCATION PLAN

CWL01-02-
A-P-01

As indicated@AC

© Gender 2022
All rights reserved, including but not limited to The Copyright, Design and Patents Act 1988

21/01/03 A B 01 B03

MICROSOFT CONFIDENTIAL