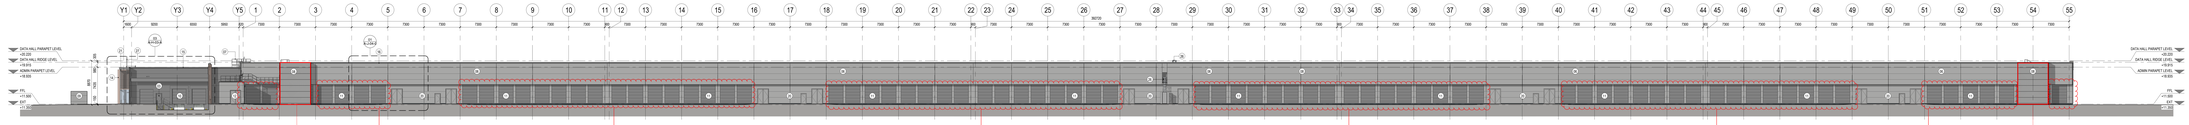

01 NORTH ELEVATION
SCALE 1 : 200

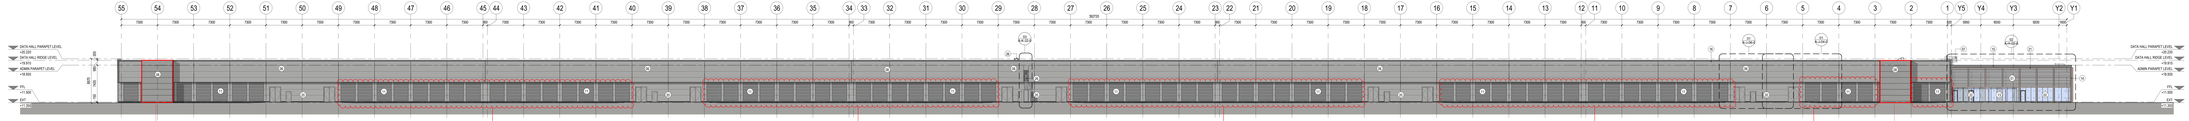

02 SOUTH ELEVATION
SCALE 1 : 200

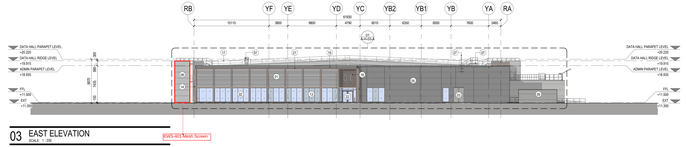

03 EAST ELEVATION
SCALE 1 : 200

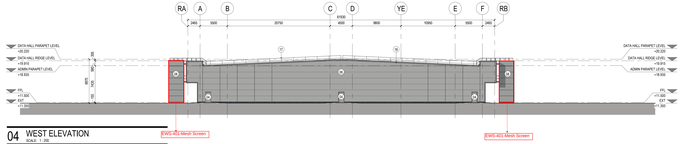

04 WEST ELEVATION
SCALE 1 : 200

SHEET NOTES

No.	ELEMENT DESCRIPTION	MATERIAL & FINISH	COLOUR
1	DWS-R1 (GUARD)	ALUMINIUM, PPC	RAL 7016
2	EWS-101 (CURTAIN WALL)	ALUMINIUM, PPC	RAL 7016
3	DWS-201 SOLID DOOR - ADMIN	STEEL, PPC	RAL 9007
4	DRL-201 SOLID DOOR - DATA HALL	STEEL, PPC	RAL 9006
5	DWS-202 SOLID DOOR - DATA HALL	ALUMINIUM, PPC	RAL 9006
6	DWS-302 METAL CLADDING - DATA HALL	ALUMINIUM, PPC	RAL 9006
7	MB-401-RED ROOF ACCESS STAIRS / LADDER	GALVANISED STEEL	
8	MB-402-RED ROOF ACCESS STAIRS, THE ROOF MAINTENANCE ACCESS STARCASE BEHIND	STEEL, PPC	RAL 9006
9	DR-R2-MA EXIT	STEEL, PPC	
10	LOADING DOCK		
11	DWS-R2 METAL CLADDING PANELS	ALUMINIUM, PPC	**RAL 9006** – RAL 9001 to match building cladding. Agreed with Gensler/RED 05/11/21 (LON-01-03103)
12	DWS-R3 (GUARD)	GALVANISED STEEL	
13	GL-101 (PANEL GLASS PANEL)	GLASS	CLEARSL 77
14	VLL1-401 (CLIMB)	TIMBER	
15	AM-101 PARAPET COPING - ADMIN	ALUMINIUM PROFILE	RAL 9007
16	DWS-301 METAL CLADDING - DATA HALL	ALUMINIUM, PPC	RAL 9006
17	DRL-401 ROOF BALUSTRADE	GALVANISED STEEL	
18	EWS-301 TIMBER SLATTED PANEL	TIMBER	
19	EWS-401 MESH SCREEN EPS	ALUMINIUM, PPC	RAL 7016
20	GRAVEL GUARD	GALVANISED STEEL	
21	DWS-601 TIMBER SUPPIT	TIMBER	
22	DWS-R4 (GUARD)	ALUMINIUM, PPC	RAL 7016
23	DRL-R1 GLASS (GUARD)	ALUMINIUM, PPC	RAL 9006 Agreed with Planning Consultant on 17March2023. Planning approval not required
24	DRL-R2 THE GRAPER MAINTENANCE ACCESS PANELS	ALUMINIUM, PPC	RAL 9006
25	DRL-R3 R40 ACCESS DOOR	ALUMINIUM, PPC	RAL 9006
26	MB-401 ESCAPE LADDER FROM ROOF AND R40 WALKWAY	GALVANISED STEEL	
27	GPR DOOR ANTENNA		

GENERAL NOTES

1. ALL VERTICAL DIMENSIONS ARE RELATIVE TO ASSOCIATED BUILDING SLAB LEVEL.
2. DO NOT SCALE FROM DRAWINGS. ALL DISCREPANCIES TO BE REPORTED TO GENSLER ARCHITECTS IMMEDIATELY. ALL DIMENSIONS TO BE VERIFIED BY CONTRACTOR ON SITE PRIOR TO ANY WORKS.
3. THIS DRAWING IS TO BE PRINTED IN COLOUR.

LEGEND

- RAL 9006 ADMIN BUILDING
- RAL 9007 ADMIN ROOF, GENERATORS AND EXTERNAL EQUIPMENT
- RAL 7016 ACCENT COLOURS: DOORS, WINDOWS AND RAINWATER PIPE
- WOOD/TIMBER - FEATURES OF THE BUILDING - CANOPIES, SUPPITS
- INSULATED GLAZED SPANDREL PANEL - COLOR(S): 77
- DOUBLE GLAZED PANEL - CLEAR GLAZING
- 01 02 BUILDING SECTION
- SPOT LEVEL
- SHEET NOTE

MICROSOFT CONFIDENTIAL

RED
Unit 2 Ffordd Ty'n Y Coed
Station Road, Buckley
Flintshire, CH7 3PX
www.red-dog.co.uk
T: +44 (1352)320600
F: +44 (1352)320777
E: info@red@reddog.co.uk

Gensler
4 St Pancras Place
First Floor
Pancras Square
London
N1C 4AG
United Kingdom
Tel: +44 (0)121 200 1600

Microsoft

CWL01

Duffryn Lane Newport
NP10 8BE

Design Team

Client	Microsoft
Zone	JV
Phase	A
Site	N.A.A.
Drawing Title(s)	Site 1BE 1BE
M & E Engineer	Cundall

Approvals

CLIENT/MICROSOFT	Title
Microsoft Group Manager	JULIE COLLARD
Microsoft Senior Engineer	JAMIE BURTON
Microsoft Mechanical Engineer	JAUNESH PARIKH
Microsoft Electrical Engineer	Jacob WOOD
CDM	BARBARA WILLIS, STUART MASCHAL
Planner	MARK HILLYARD, BRIAN BARRY
Security Manager	DAVID BEGGS
Environmental	DAVIDE GORDON

PROJECT MANAGEMENT

Project Planner	
Project Manager	Title
Senior Project Manager	
Development Manager	
Project Manager	
Quality Control Reviewer	
Quality Control Pilot	

Revisions

No.	Date	Description
A	05.05.23	PC ISSUE

Registration

ELEV 01 ELEV 02 ELEV 03 ELEV 04

Site Cross

Sheet Title/Number

BUILDING ELEVATIONS - OVERALL COLOUR

CWL01-A-H-02-0

© RED 2023
All rights reserved, including but not limited to The Copyright Design and Patents Act 1988