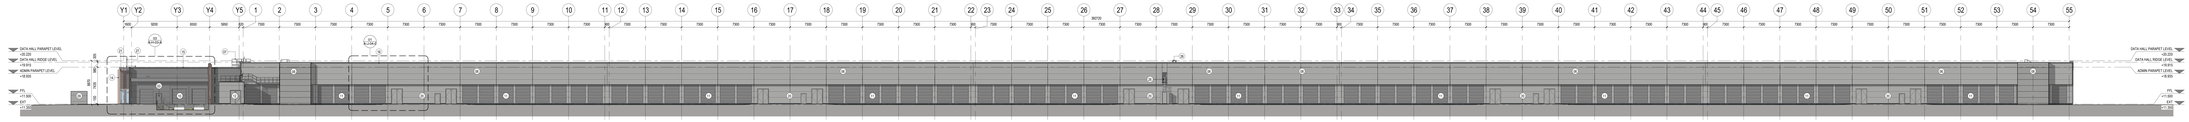

01 NORTH ELEVATION
SCALE 1 : 200

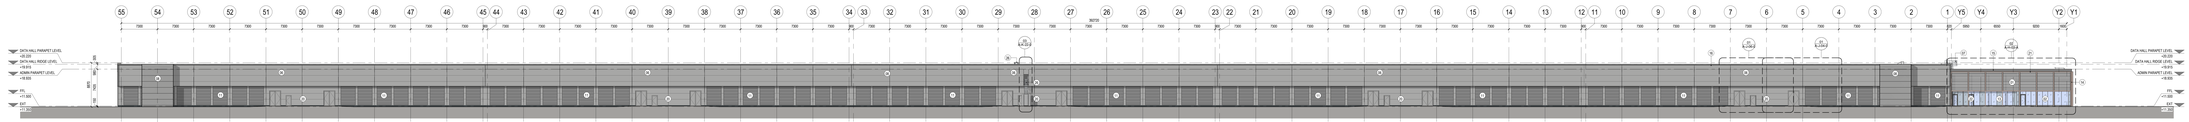

02 SOUTH ELEVATION
SCALE 1 : 200

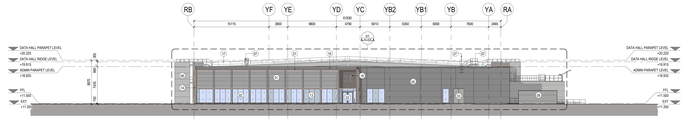

03 EAST ELEVATION
SCALE 1 : 200

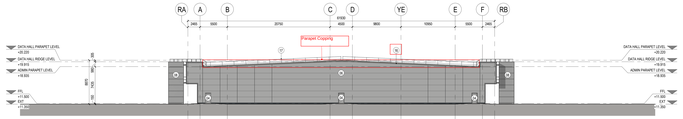


04 WEST ELEVATION
SCALE 1 : 200

## SHEET NOTES

| No. | ELEMENT DESCRIPTION | MATERIAL & FINISH | COLOUR |
|---|---|---|---|
| 1 | SW05.RF.GUARD | ALUMINIUM, PPC | RAL 7016 |
| 2 | GW0.101 CURTAIN WALL | ALUMINIUM, PPC | RAL 7016 |
| 3 | DR05.001 SOLID DOOR - ADMIN | STEEL, PPC | RAL 9007 |
| 4 | DR0.001 SOLID DOOR - DATA HALL | STEEL, PPC | RAL 9006 |
| 5 | SW05.001 METAL CLADDING - ADMIN | ALUMINIUM, PPC | RAL 9006 |
| 6 | SW05.002 METAL CLADDING - DATA HALL | ALUMINIUM, PPC | RAL 9006 |
| 7 | MM.401/402 ROOF ACCESS STAIRS / LADDER | GALVANISED STEEL | |
| 8 | MM.403/404 ROOF ACCESS STAIRS AND ROOF MAINTENANCE ACCESS STAIRCASE BEHIND | STEEL, PPC | RAL 9006 |
| 9 | SN.SB.06 STAIR | STEEL, PPC | |
| 10 | LOADING DOCK | | |
| 11 | SW05.RF.ALUMINIUM PANELS | ALUMINIUM, PPC | RAL 9006 |
| 12 | EXTERNAL PLANT ROOM | GALVANISED STEEL | |
| 13 | GL.102 (SPANDREL GLAZED PANEL) | GLASS | CLEARBL TT |
| 14 | VL3.AW CLOAKS | TIMBER | |
| 15 | MM.101 PARAPET COPING - ADMIN | ALUMINIUM PROFILE | RAL 9007 |
| 16 | MM.102 PARAPET COPING - DATA HALL | ALUMINIUM PROFILE | RAL 9006 |
| 17 | SN4.401 ROOF BALUSTRADE | GALVANISED STEEL | |
| 18 | SW4.SN TIMBER SLATTED PANEL | TIMBER | |
| 19 | SW05.RF.ALUMINIUM EAVE | ALUMINIUM, PPC | RAL 7016 |
| 20 | HR4401.GRID | GALVANISED STEEL | |
| 21 | SW05.001 TIMBER SOFFIT | TIMBER | |
| 22 | SW05.RF.GUARD | ALUMINIUM, PPC | RAL 7016 |
| 23 | SW05.RF.ALUMINIUM CLADDING | ALUMINIUM, PPC | RAL 9006 |
| 24 | SW05.RF.TRE GAMPER MAINTENANCE ACCESS PANELS | ALUMINIUM, PPC | RAL 9006 |
| 25 | DR05.001 R&M ACCESS DOOR | ALUMINIUM, PPC | RAL 9006 |
| 26 | HR401 ROOF SAFETY LADDER FROM ROOF AND R&M WALKWAY | GALVANISED STEEL | |
| 27 | GP5 DOOR ANTENNA | | |

## GENERAL NOTES

1. ALL VERTICAL DIMENSIONS ARE RELATIVE TO ASSOCIATED BUILDING SLAB LEVEL.
2. DO NOT SCALE FROM DRAWINGS. ALL DISCREPANCIES TO BE REPORTED TO GENSLER ARCHITECTS IMMEDIATELY. ALL DIMENSIONS TO BE VERIFIED BY CONTRACTOR ON SITE PRIOR TO ANY WORKS.
3. THIS DRAWING IS TO BE PRINTED IN COLOUR.

## LEGEND

- RAL 9006 ADMIN BUILDING
- RAL 9007 ROOF PLANT, GENERATORS AND EXTERNAL EQUIPMENT
- RAL 7016 ACCENT COLOURS: DOORS, WINDOWS AND RAINWATER PIPE
- WOOD/TIMBER - FEATURES OF THE BUILDING CANOPIES, SOFFITS
- INSULATED GLAZED SPANDREL PANEL - COLOREDL TT
- DOUBLE GLAZED PANEL - CLEAR GLAZING
- 01 / 02 BUILDING SECTION
- SPOT LEVEL
- 01 SHEET NOTE

Ac-v-bu-ele-01-0000-001-1-0-en

MICROSOFT CONFIDENTIAL

RED
Unit 1 Ffordd Ty'n Y Coed
Station Road, Buckley
Flintshire, CH7 3PN, UK
www.red-dog.com
T: +44 (1290)520600
F: +44 (1290)520777
E: info@red-dog.com

Gensler
4 St Pauls Place
First Floor
Sheffield
S1 2JX
United Kingdom
Tel: +44 (0)121 285 1500

Microsoft

CWL01

Duffryn Lane Newport
NP10 8BE

Design Team

| | |
|---|---|
| Client | Microsoft |
| Zone | JV |
| Phase | A |
| Site | N.A.A. |
| Existing Facility | Not Off Site |
| N.A. Facility | Custom |

Approvals

| LANDLORD | MICROSOFT | Date |
|---|---|---|
| Microsoft Group Manager | JULIE COLLADO | |
| Microsoft Design Manager | JAMIE BURTON | |
| Microsoft Construction Engineer | JAMIE BURTON | |
| Microsoft Facilities Engineer | JAMIEBURTON | |
| Microsoft Electrical Engineer | JAMIE BURTON | |
| CDM | BARBARA WELL COUNSELLOR ASSOCIATES | |
| Planner | MARK WILLIAMS BARKER | |
| Security Manager | DAVID MEDLAY | |
| Architectural | GARETH GORDON | |

PROJECT MANAGEMENT

| Project Planner | |
|---|---|
| Project Manager | Date |
| Senior Project Manager | |
| Development Manager | |
| Project Manager | |
| Quality Control Reviewer | |
| Quality Control Final | |

Revisions

| Rev | Date | Description |
|---|---|---|
| A | 05.08.24 | PC ISSUE |

Registration

ELEV 01
ELEV 04
ELEV 02
ELEV 03
Site Code

Sheet Title/Number

BUILDING ELEVATIONS - OVERALL COLOUR

CWL01-A-H-02-0

© RED 2024
All rights reserved, including but not limited to The Copyright Design and Patents Act 1988