




10 cm - Caution as distortion can occur.
ALL CIVIL DIMENSIONS ARE IN METRES - ALL STRUCTURAL DIMENSIONS ARE IN MILLIMETRES - ALL LEVELS ARE IN METRES.

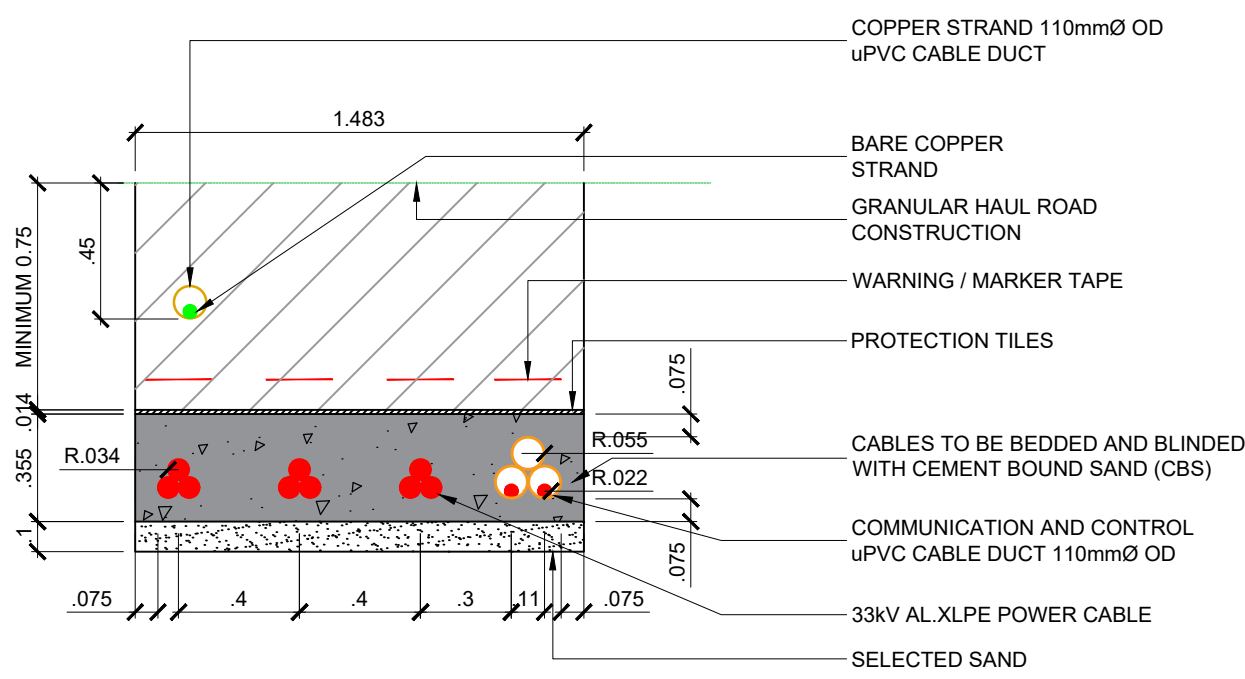


TYPE A DUCT BANK
(1no COMMS & CONTROL / 3no 33kV AL.XLPE / 1no BARE COPPER)
SCALE 1:25

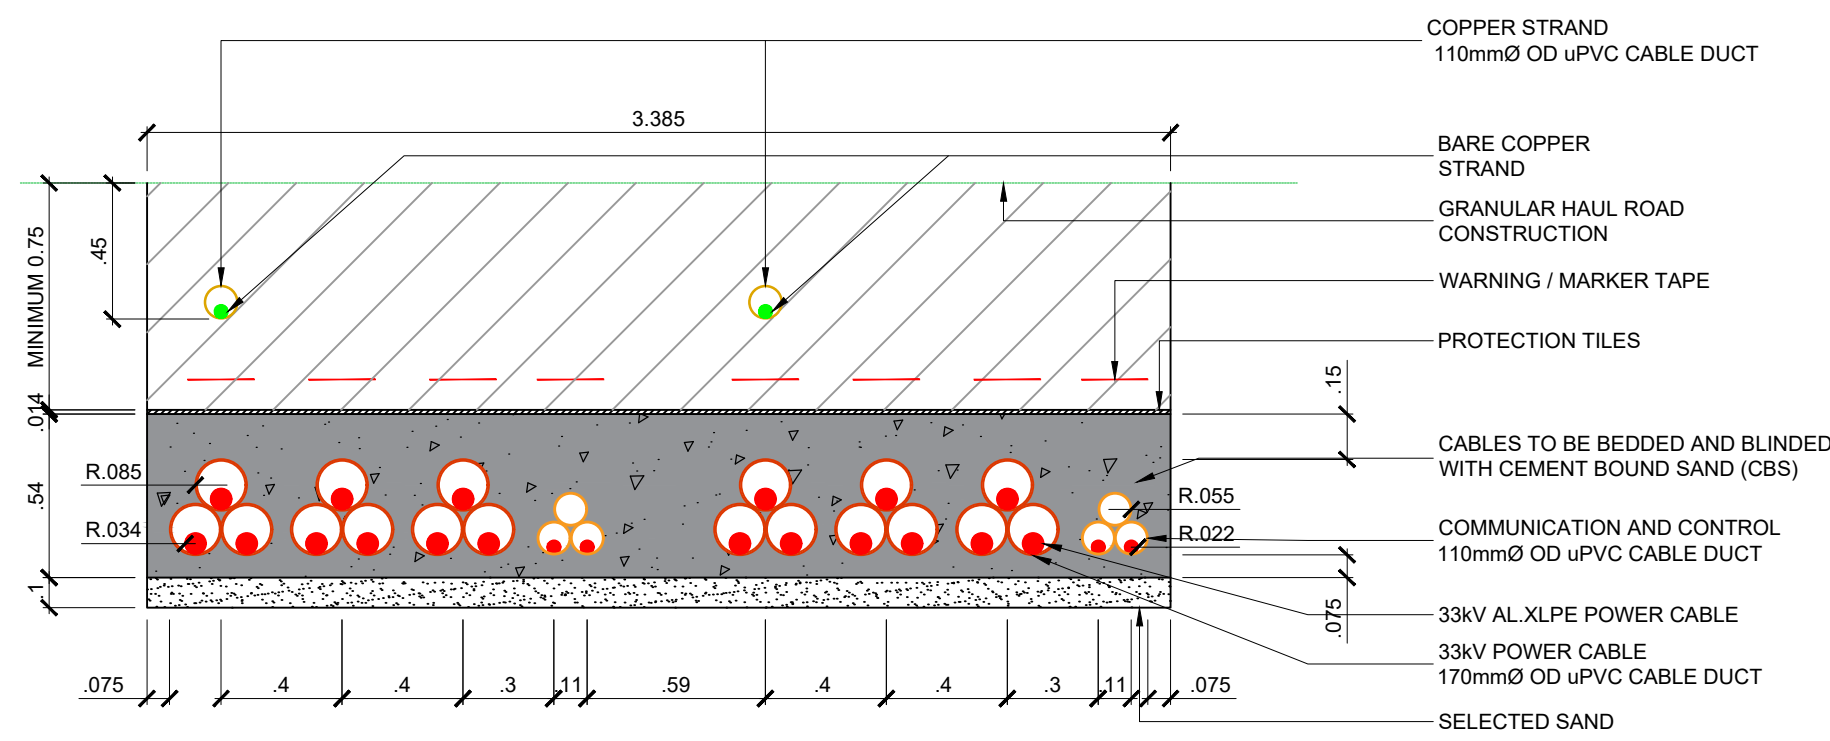

TYPE B DUCT BANK
(2no COMMS & CONTROL / 6no 33kV AL.XLPE / 2no BARE COPPER)
SCALE 1:25

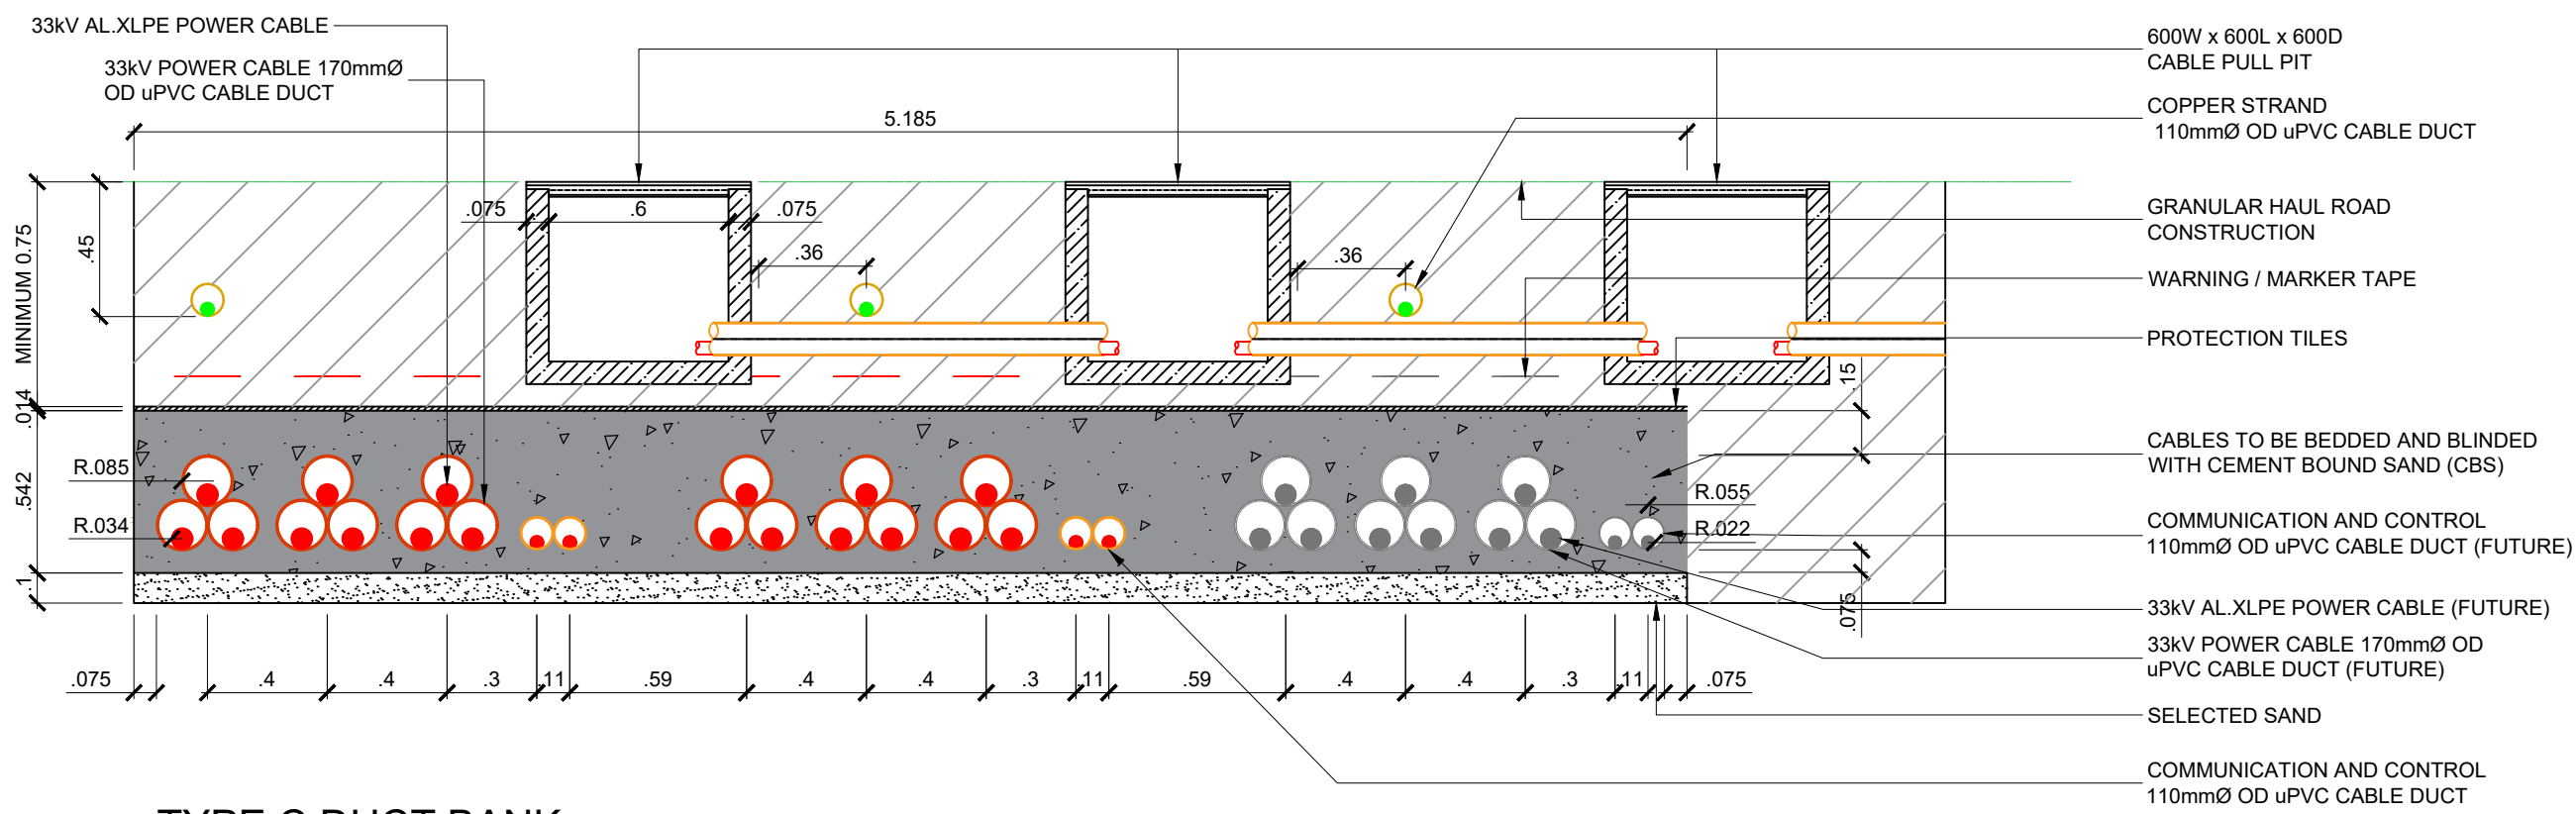

TYPE C DUCT BANK
(3no COMMS & CONTROL / 3no BARE COPPER / 9no 33kV AL.XLPE)
SCALE 1:25

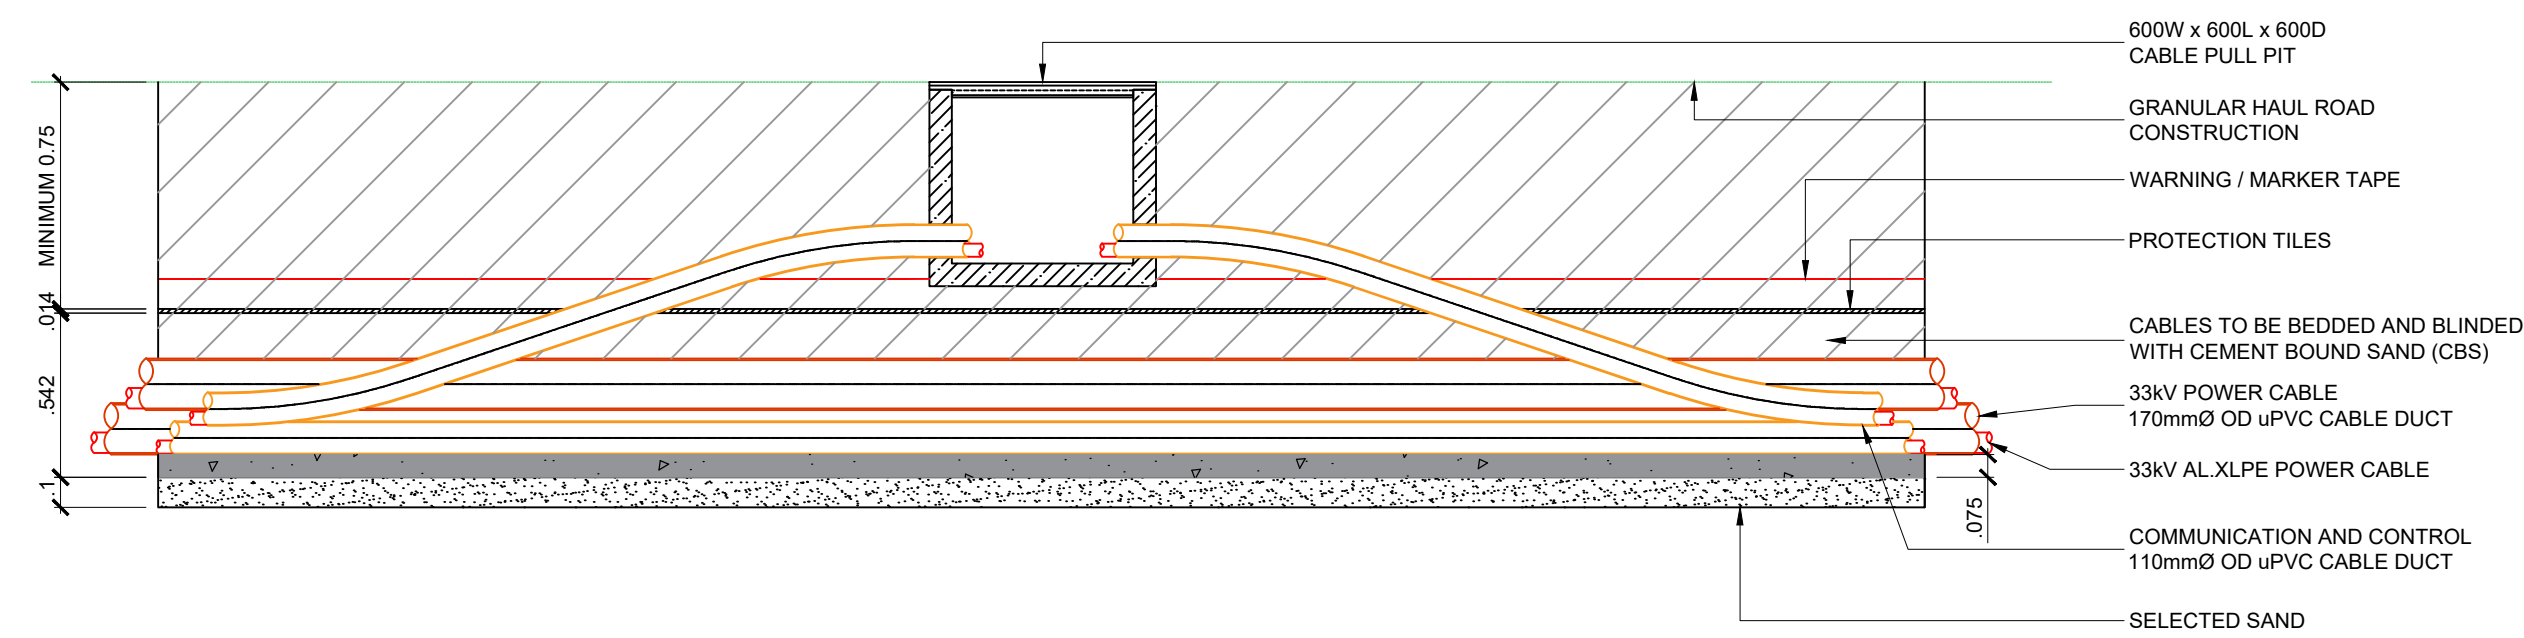

TYPE D DUCT BANK
(3no COMMS & CONTROL / 3no BARE COPPER / 9no 33kV AL.XLPE)
SCALE 1:25

REV	DESCRIPTION	DATE	DRW	CHK	APP
S3-P3.0	REVISED TO SUIT UPDATED HV DESIGN	10/06/25	WN	SL	DDH
S3-P2.0	REVISED TO SUIT UPDATED HV DESIGN	24/02/25	WN	SL	DDH
S3-P1.0	ORIGINAL ISSUE	10/01/24	JD	AJ	DDH

Drawing Title:

SERIES 2700 - SERVICES
DUCTING DETAILS
SHEET 2

Burroughs Project No.: 50679-00 Scale: 1:25 Original Paper Size: A1

Drawing Number: 50679-BUR-SER-XX-DR-C-2751

Status: S3 - FOR REVIEW & COMMENT

Revision: P3.0 - REVISED TO SUIT UPDATED HV DESIGN

This document is copyright of Burroughs Ltd. Use figured measurements only! DO NOT SCALE FROM DRAWING. Verify all dimensions prior to construction. Immediately report any discrepancies to Burroughs and if in doubt ASK. This drawing should be read in conjunction with all other associated project information

