



10 cm - Caution as distortion can occur.

ALL CIVIL DIMENSIONS ARE IN METRES - ALL STRUCTURAL DIMENSIONS ARE IN MILLIMETRES - ALL LEVELS ARE IN METRES.

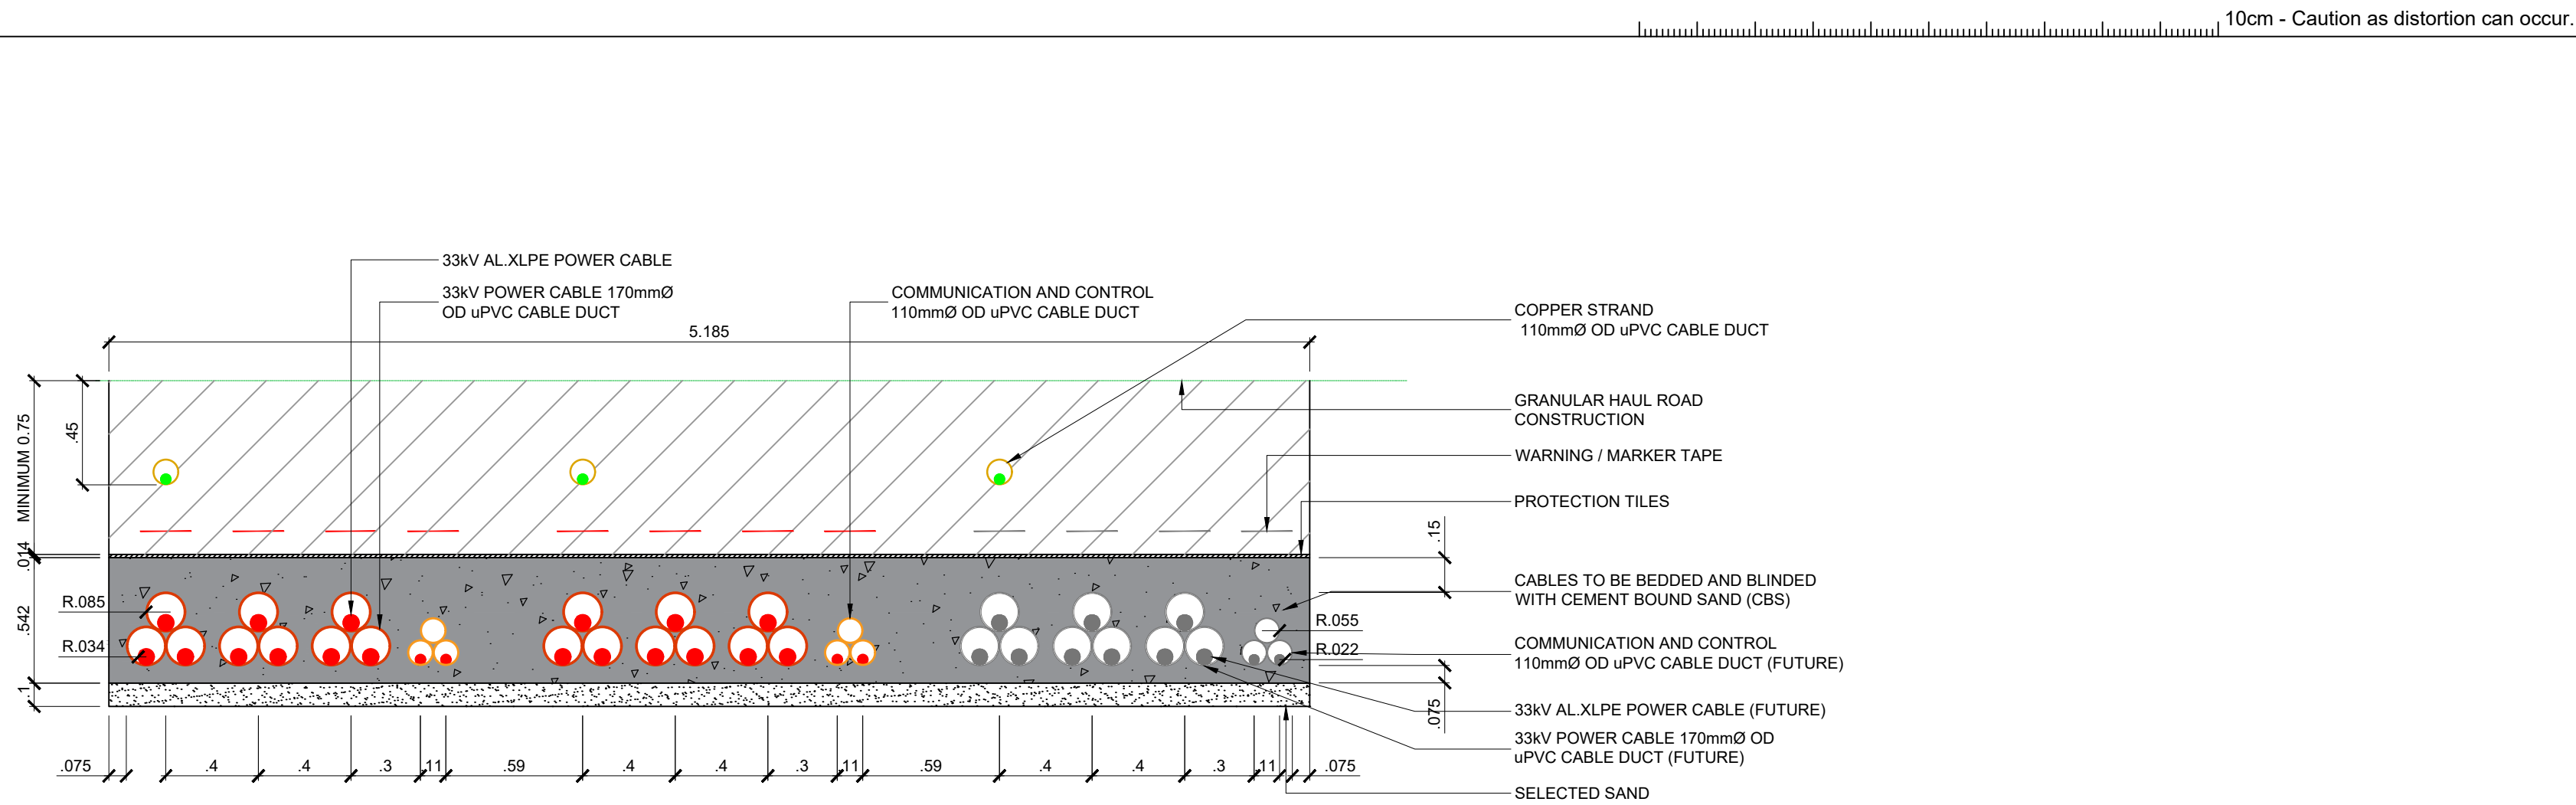

TYPE E DUCT BANK
(3no COMMS & CONTROL / 3no BARE COPPER / 9no 33kV AL.XLPE)
SCALE 1:25

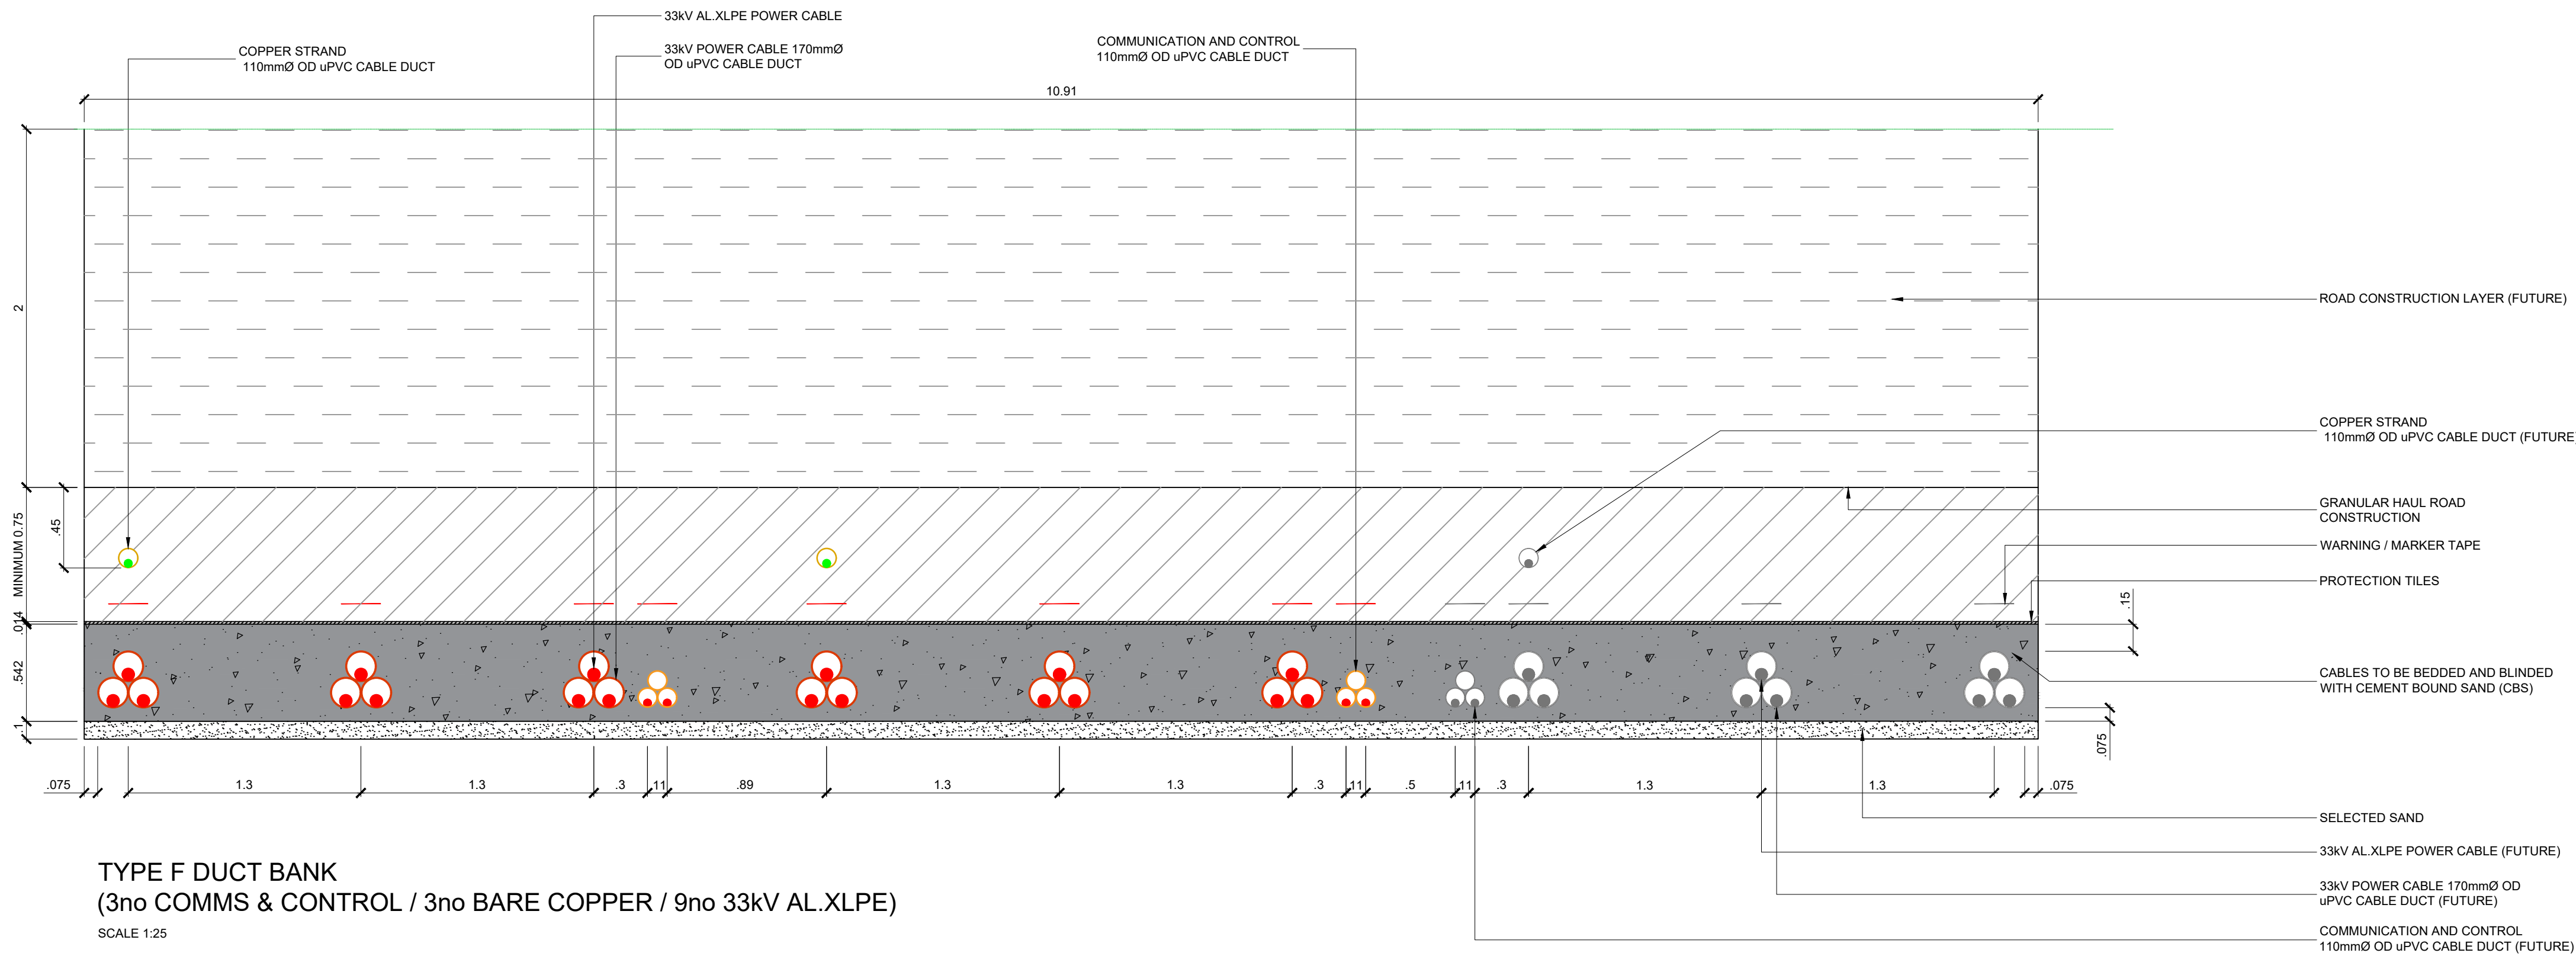

TYPE F DUCT BANK
(3no COMMS & CONTROL / 3no BARE COPPER / 9no 33kV AL.XLPE)
SCALE 1:25

SS-PT-3 ORIGINAL ISSUE	05/06/25	WN	SL	DDH
REV	DESCRIPTION	DATE	DRW	CHK

Drawing Title:

SERIES 2700 - SERVICES
DUCTING DETAILS
SHEET 3

Burroughs Project No.: 50679-00 Scale: 1:25 Original Paper Size: A1

Drawing Number: 50679-BUR-SER-XX-DR-C-2752

Status: S3 - FOR REVIEW & COMMENT

Revision: P1.0 - ORIGINAL ISSUE

This document is copyright of Burroughs Ltd. Use figured measurements only! DO NOT SCALE FROM DRAWING. Verify all dimensions prior to construction. Immediately report any discrepancies to Burroughs and if in doubt ASK. This drawing should be read in conjunction with all other associated project information

