



10 cm - Caution as distortion can occur.
ALL CIVIL DIMENSIONS ARE IN METRES - ALL STRUCTURAL DIMENSIONS ARE IN MILLIMETRES - ALL LEVELS ARE IN METRES.

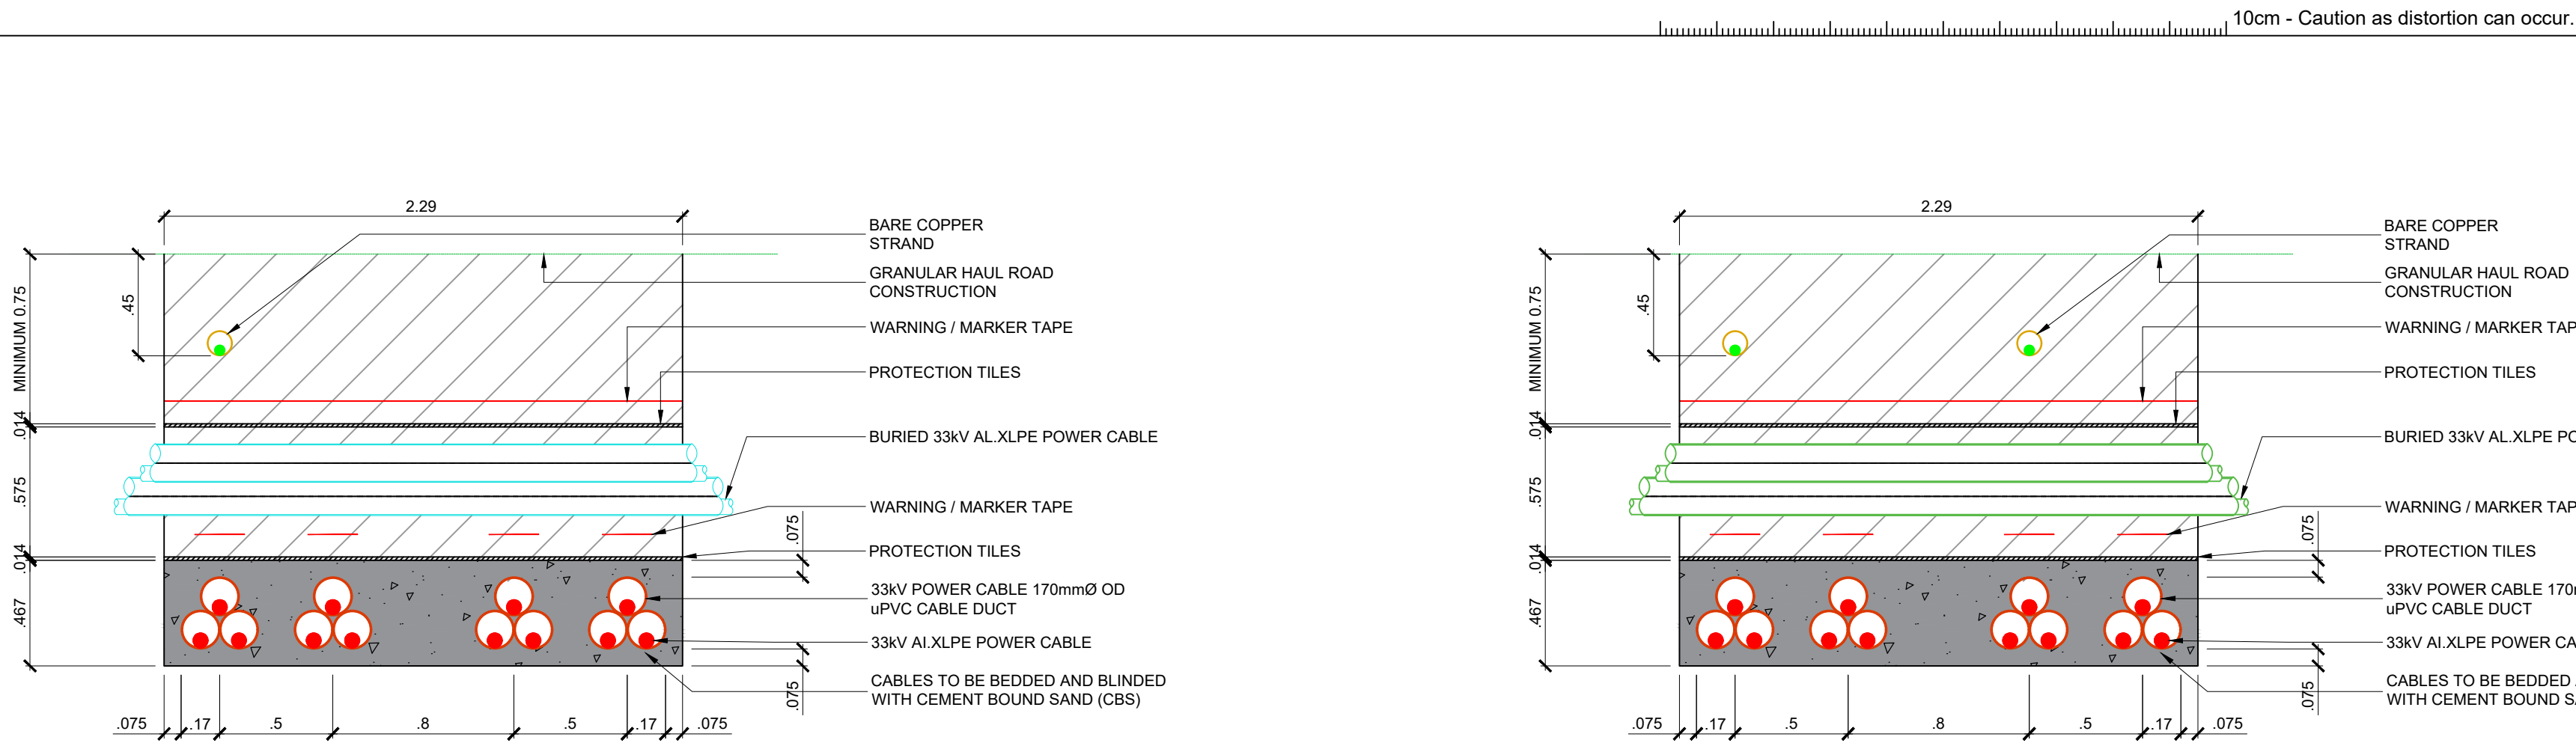


TYPE G DUCT BANK
(4no 33kV Al.XLPE / 1no BARE COPPER)
SCALE 1:25


TYPE H DUCT BANK
(4no 33kV Al.XLPE / 2no BARE COPPER)
SCALE 1:25

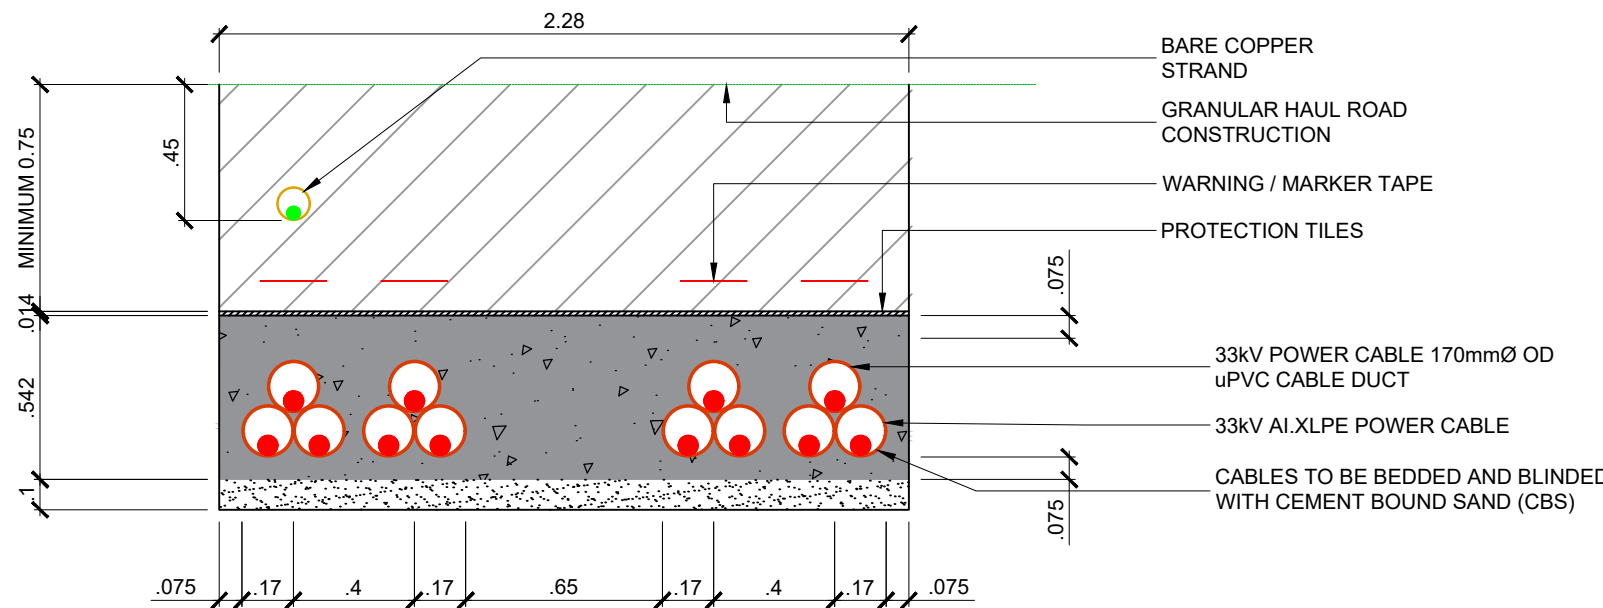

TYPE J DUCT BANK
(4no 33kV Al.XLPE / 1no BARE COPPER)
SCALE 1:25

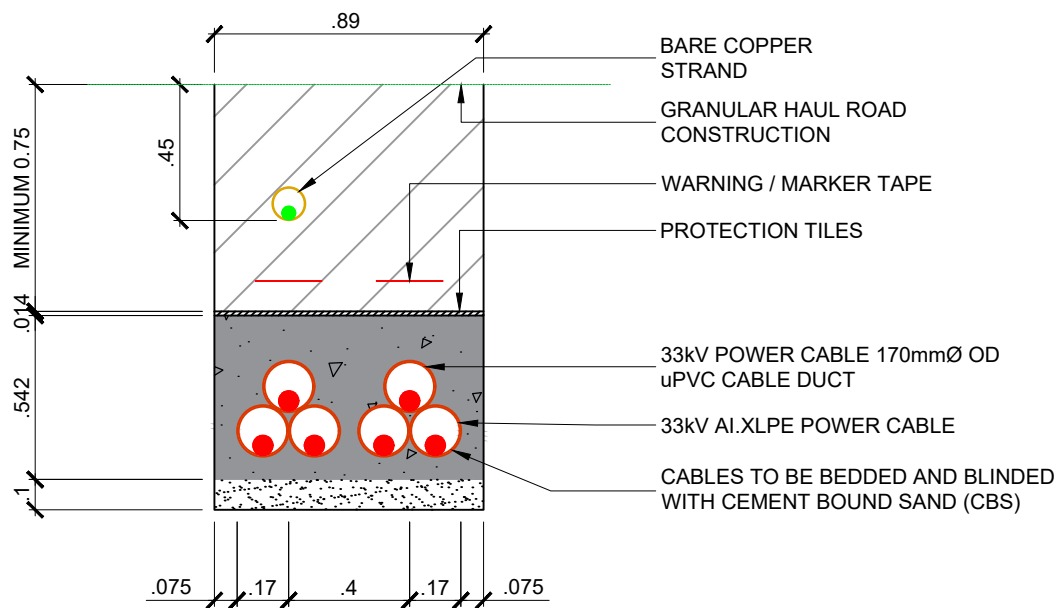

TYPE K DUCT BANK
(2no 33kV Al.XLPE / 1no BARE COPPER)
SCALE 1:25

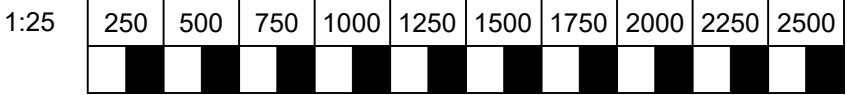

SS-PT-3 ORIGINAL ISSUE	05/06/25	WN	SL	DDH
REV	DESCRIPTION	DATE	DRW	CHK

Drawing Title:

SERIES 2700 - SERVICES
DUCTING DETAILS
SHEET 4

Burroughs Project No.: 50679-00 Scale: 1:25 Original Paper Size: A1

Drawing Number:
50679-BUR-SER-XX-DR-C-2753

Status: S3 - FOR REVIEW & COMMENT
Revision: P1.0 - ORIGINAL ISSUE

This document is copyright of Burroughs Ltd. Use figured measurements only! DO NOT SCALE FROM DRAWING. Verify all dimensions prior to construction. Immediately report any discrepancies to Burroughs and if in doubt ASK. This drawing should be read in conjunction with all other associated project information