
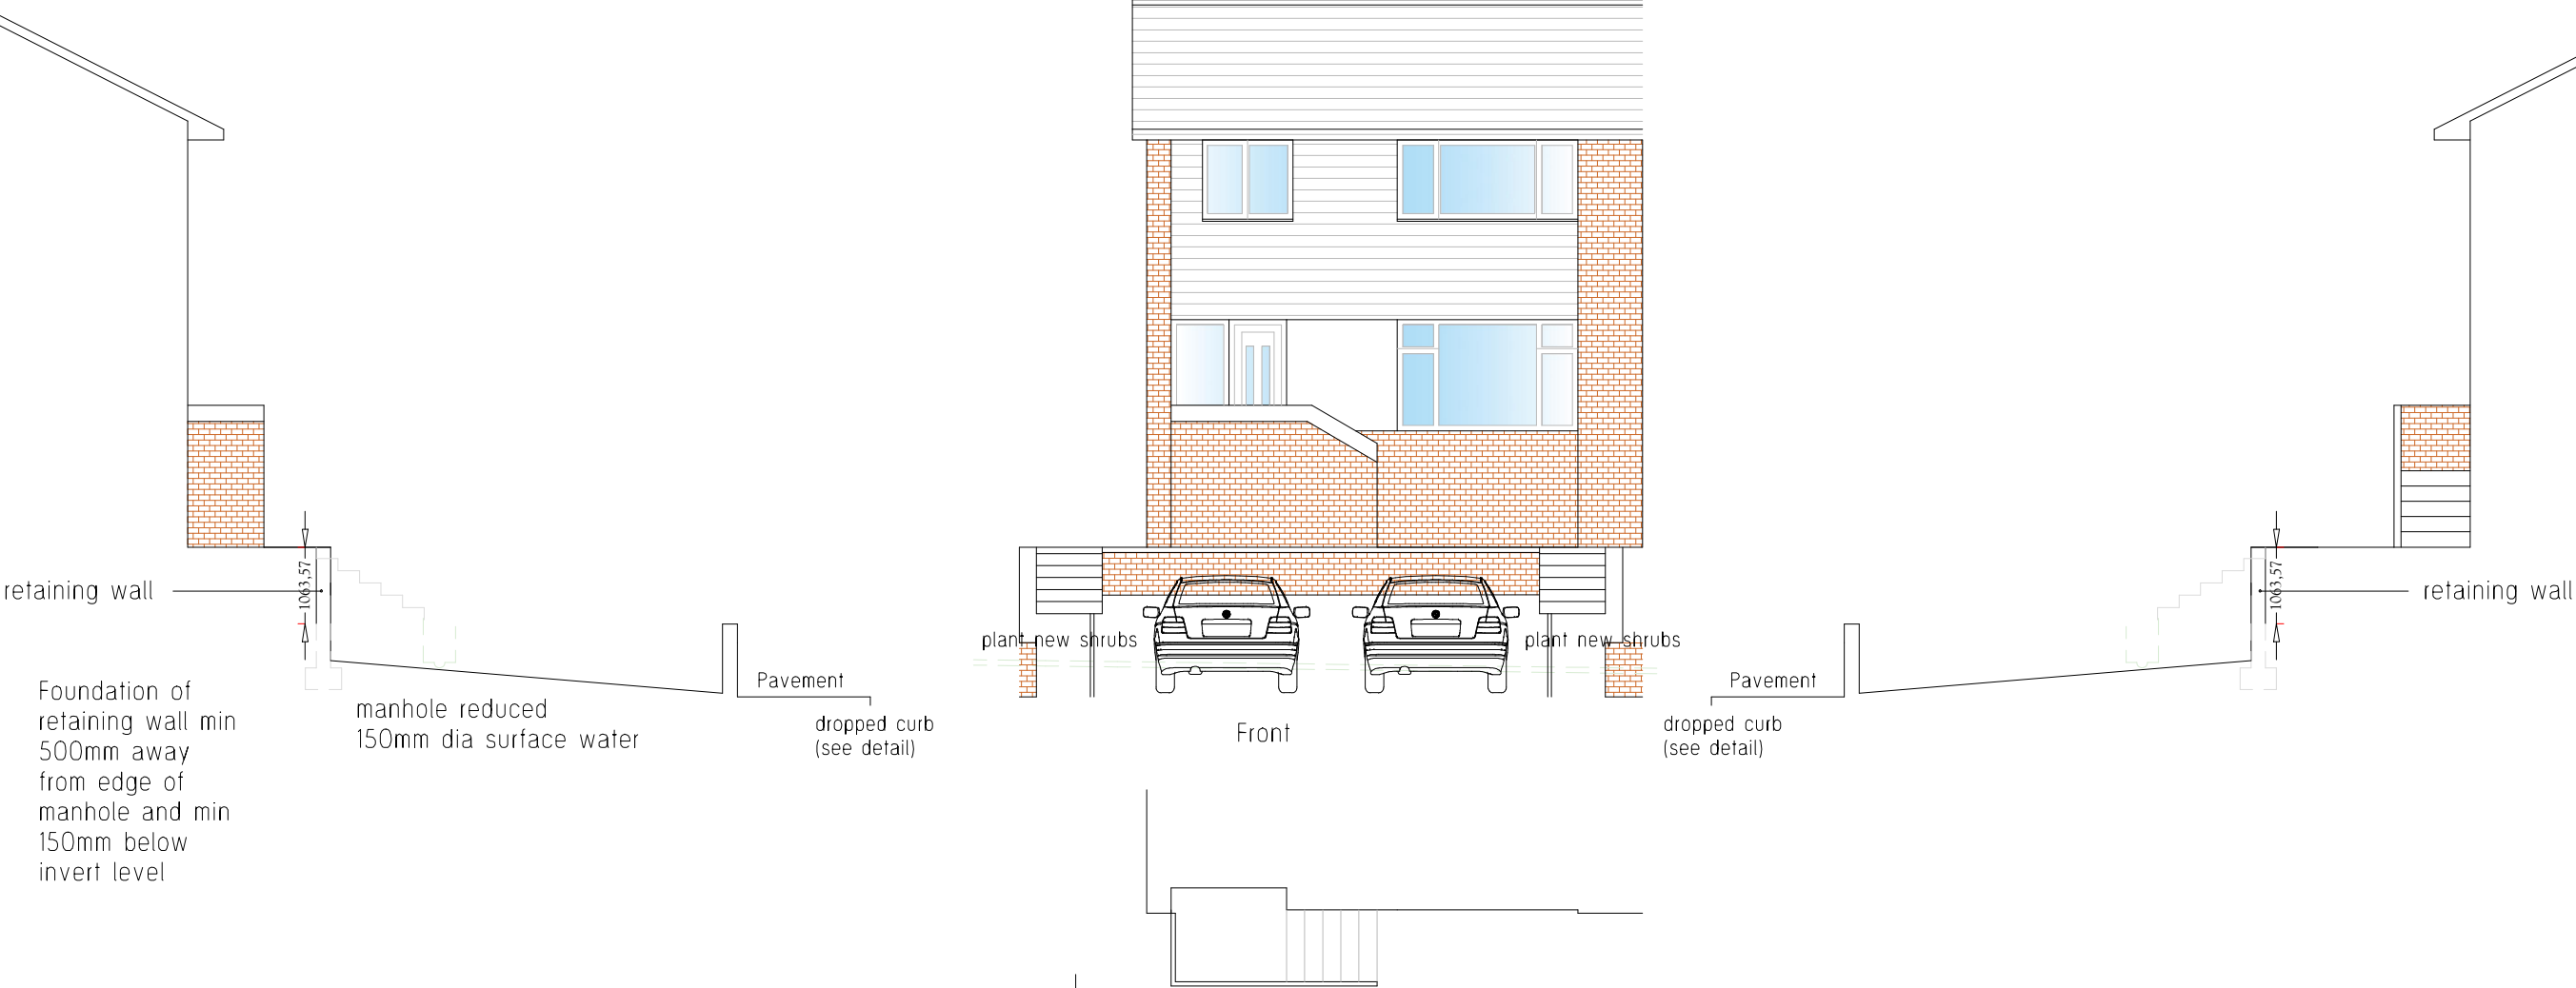


- notes.
- 1. This drawing is for the purpose of planning permission only unless noted otherwise
 - 2. This drawing could be subject to amendments until the relevant permissions have been granted. Please ask if unsure before commencing works on site.
 - 3. Dimensions are shown in millimeters
 - 4. This drawing is copyright. All rights reserved.
 - 5. Scale this drawing only for planning permission purposes. Dimensions to be checked on site.

ECOLOGY Woodstone sparrow terrace box

MATERIALS Retaining wall faced in brick to match house

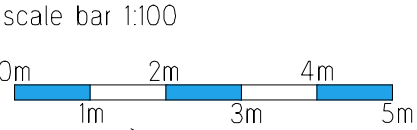


Revision A — Reduce gradient to 1:12



email: info@mbdesignas.com
web: www.mbdesignas.com

location and depth of foul pipe may affect hardstanding so investigation work important at early stage

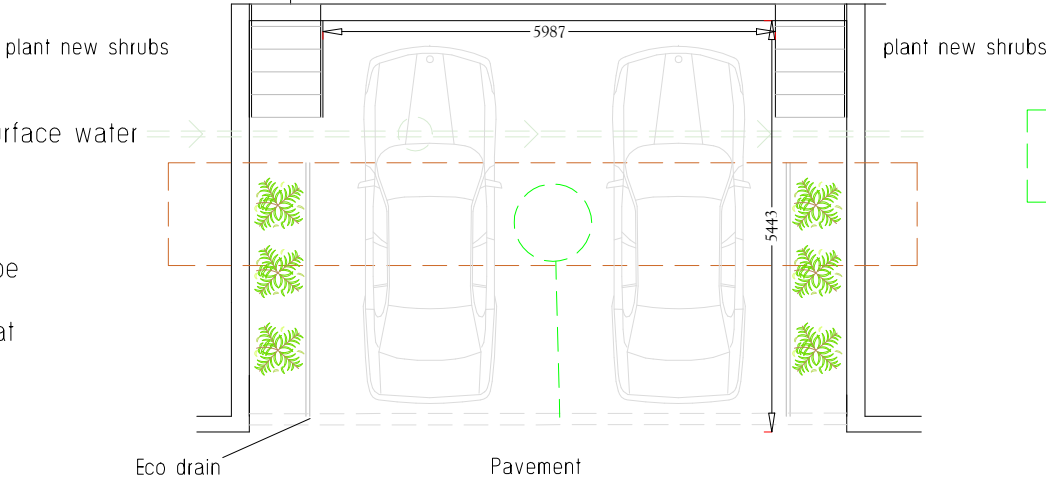

Eco drain to depart into a soakaway in accordance with Part H of the Building Regulations OR use permeable surface

PROPOSED ELEVATIONS AND LAYOUT

DRAWING NO.	REVISION.	CLIENT:	SITE ADDRESS:	PROJECT DESCRIPTION:	SCALE:	DATE:
PP/003	A	Deirdre Pearce	49 Farmwood Close Newport NP19 9BR	Proposed hardstanding for off road parking	1:100 A3	April 2025