




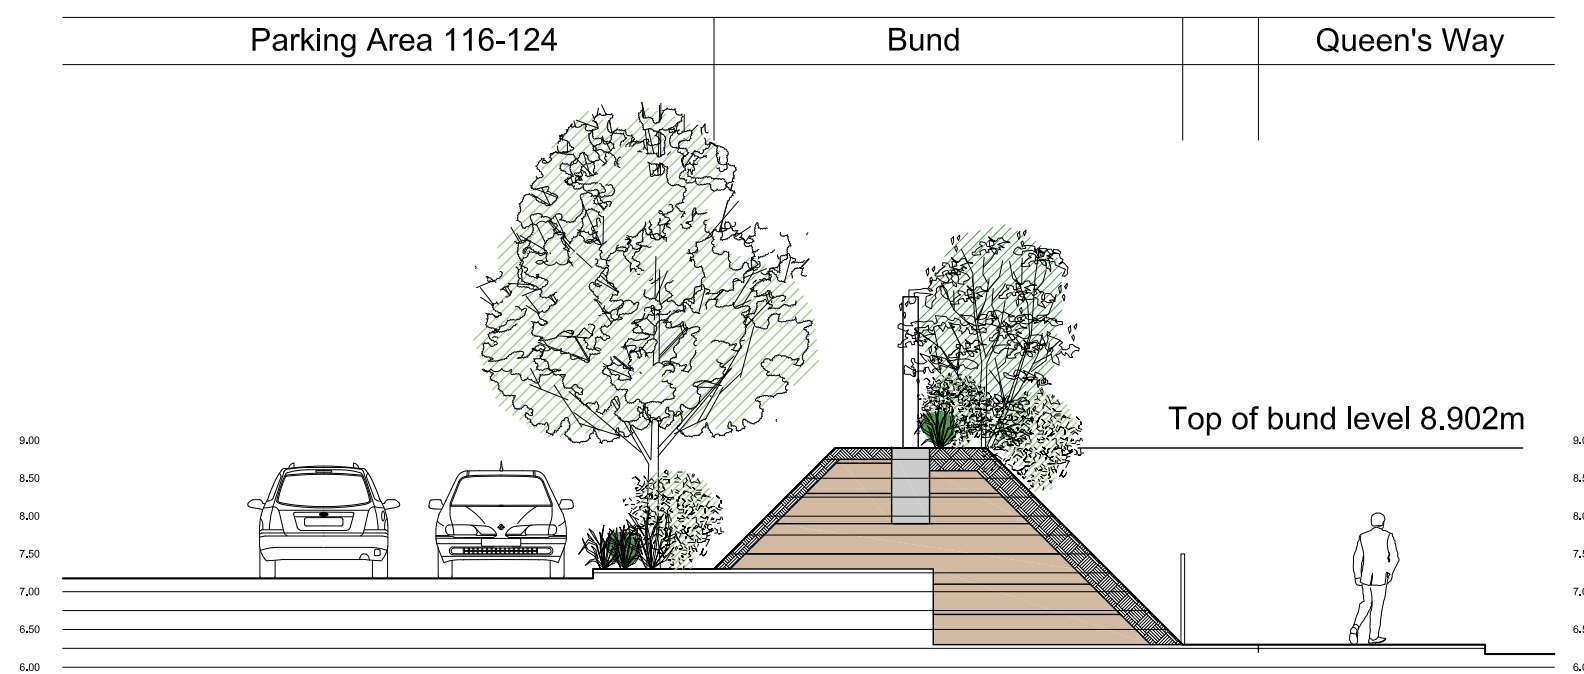



Bund Section Plots 116-124 Scale 1:25

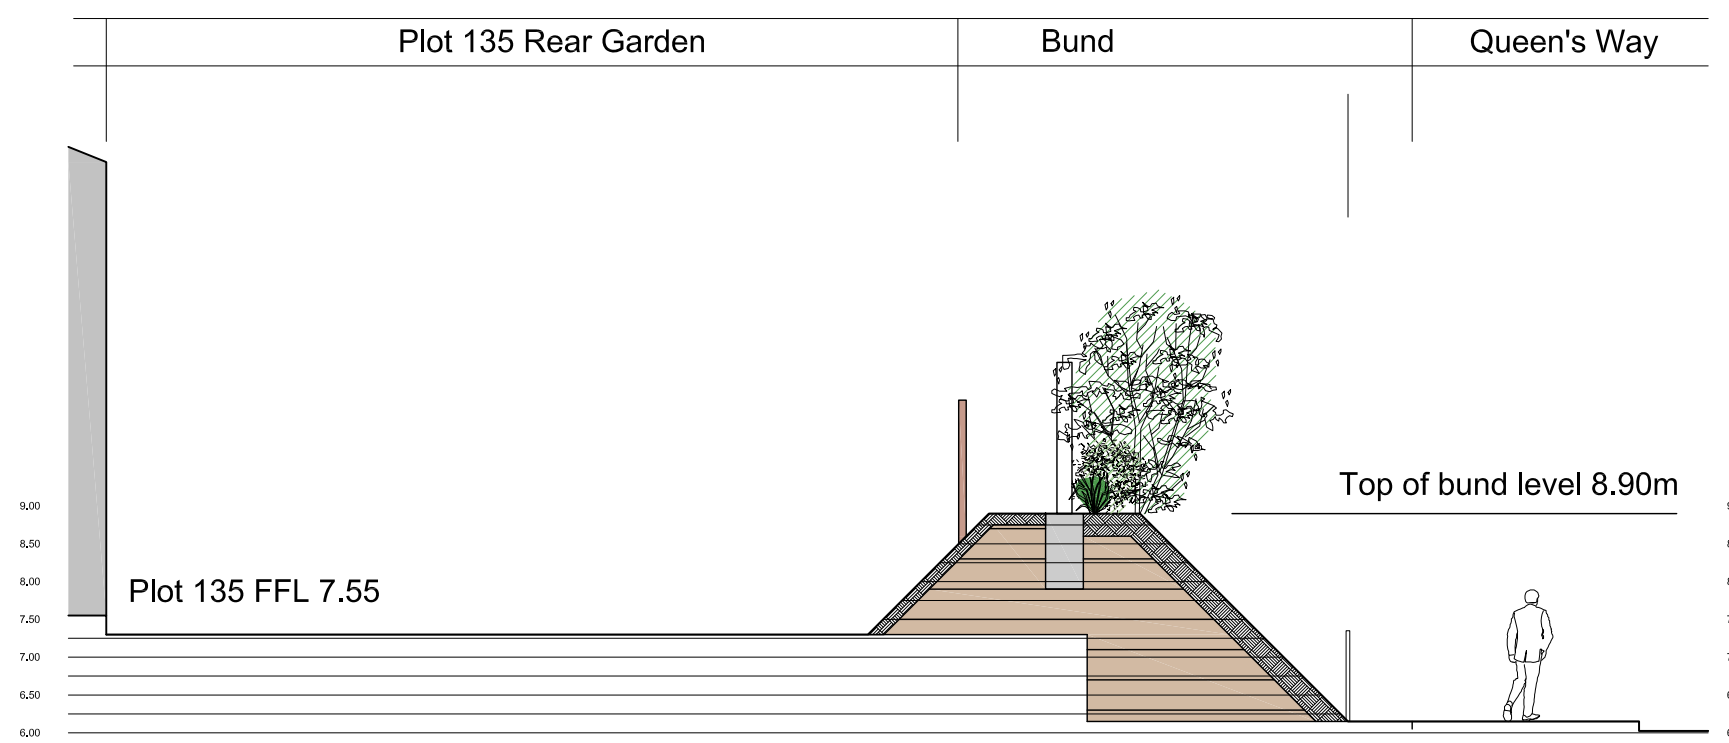


Bund Section Plot 135 Scale 1:25

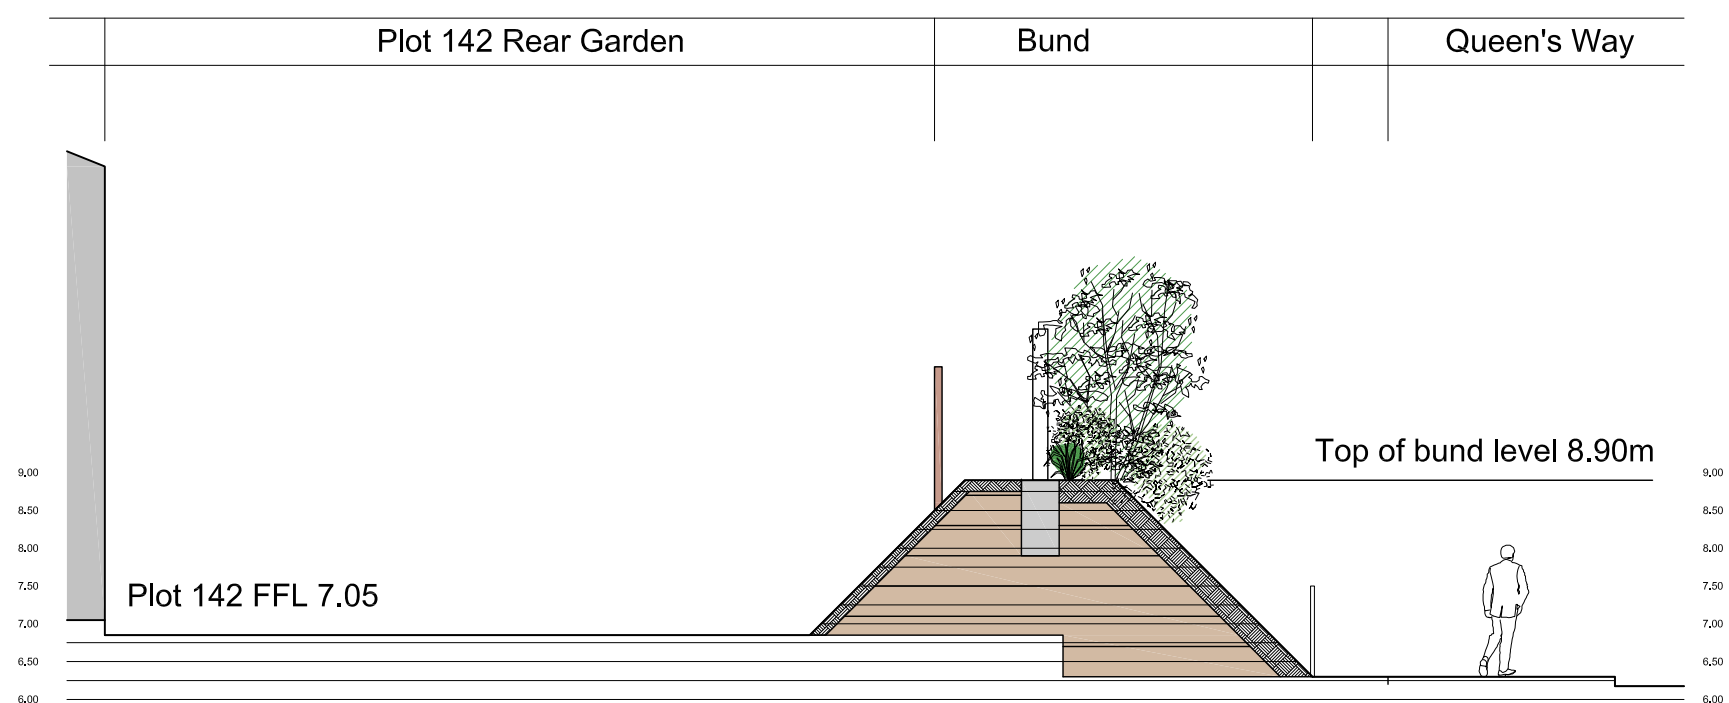

Bund Section Plot 142 Scale 1:25

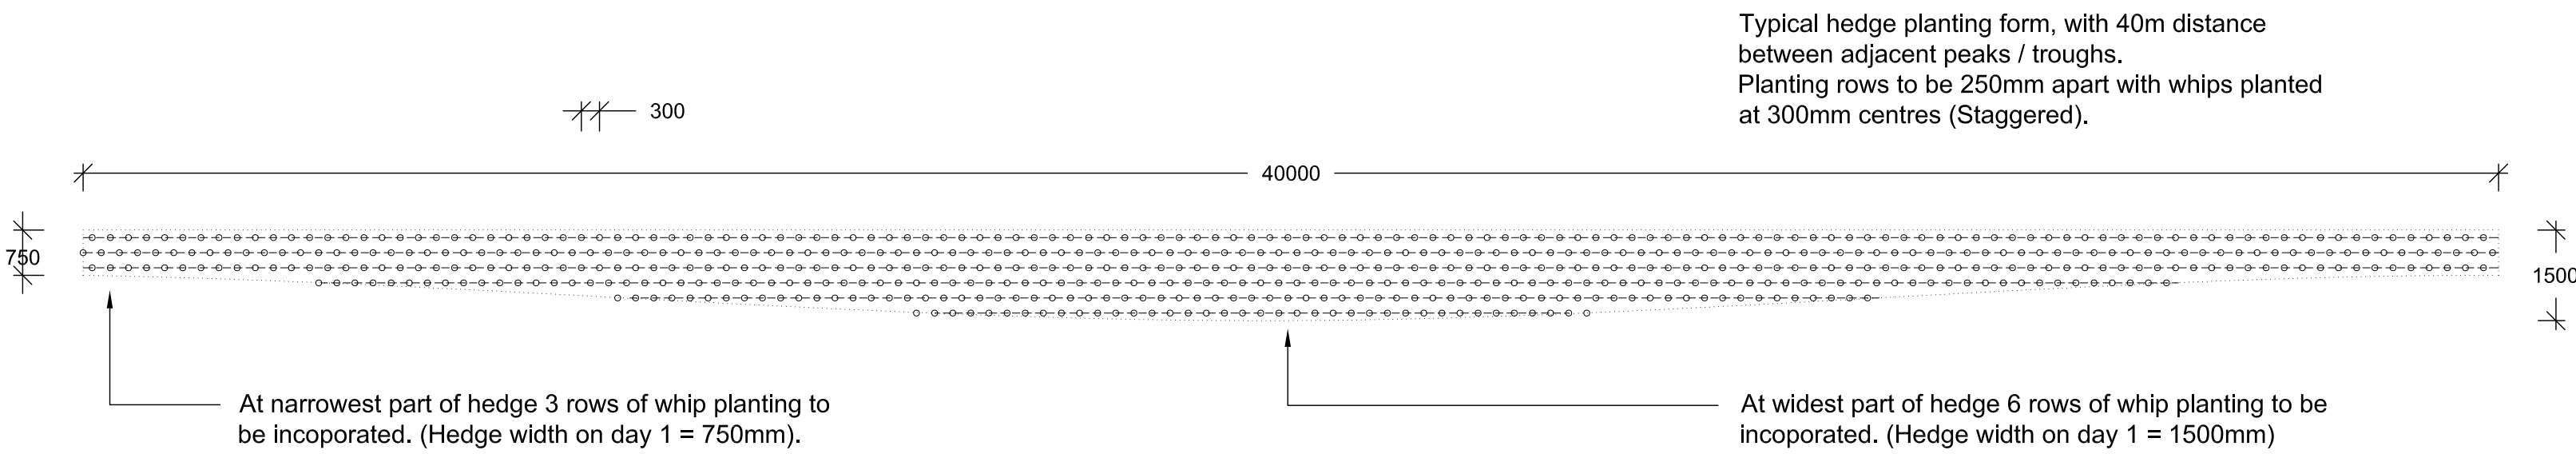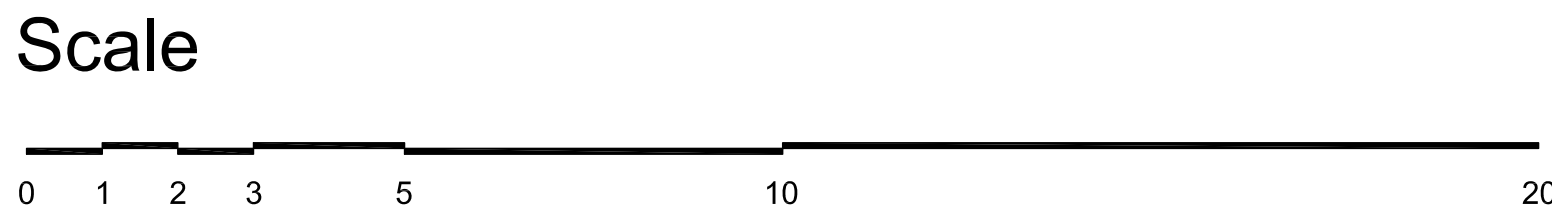

Hedge Planting Plan Matrix Layout Detail Scale 1:100

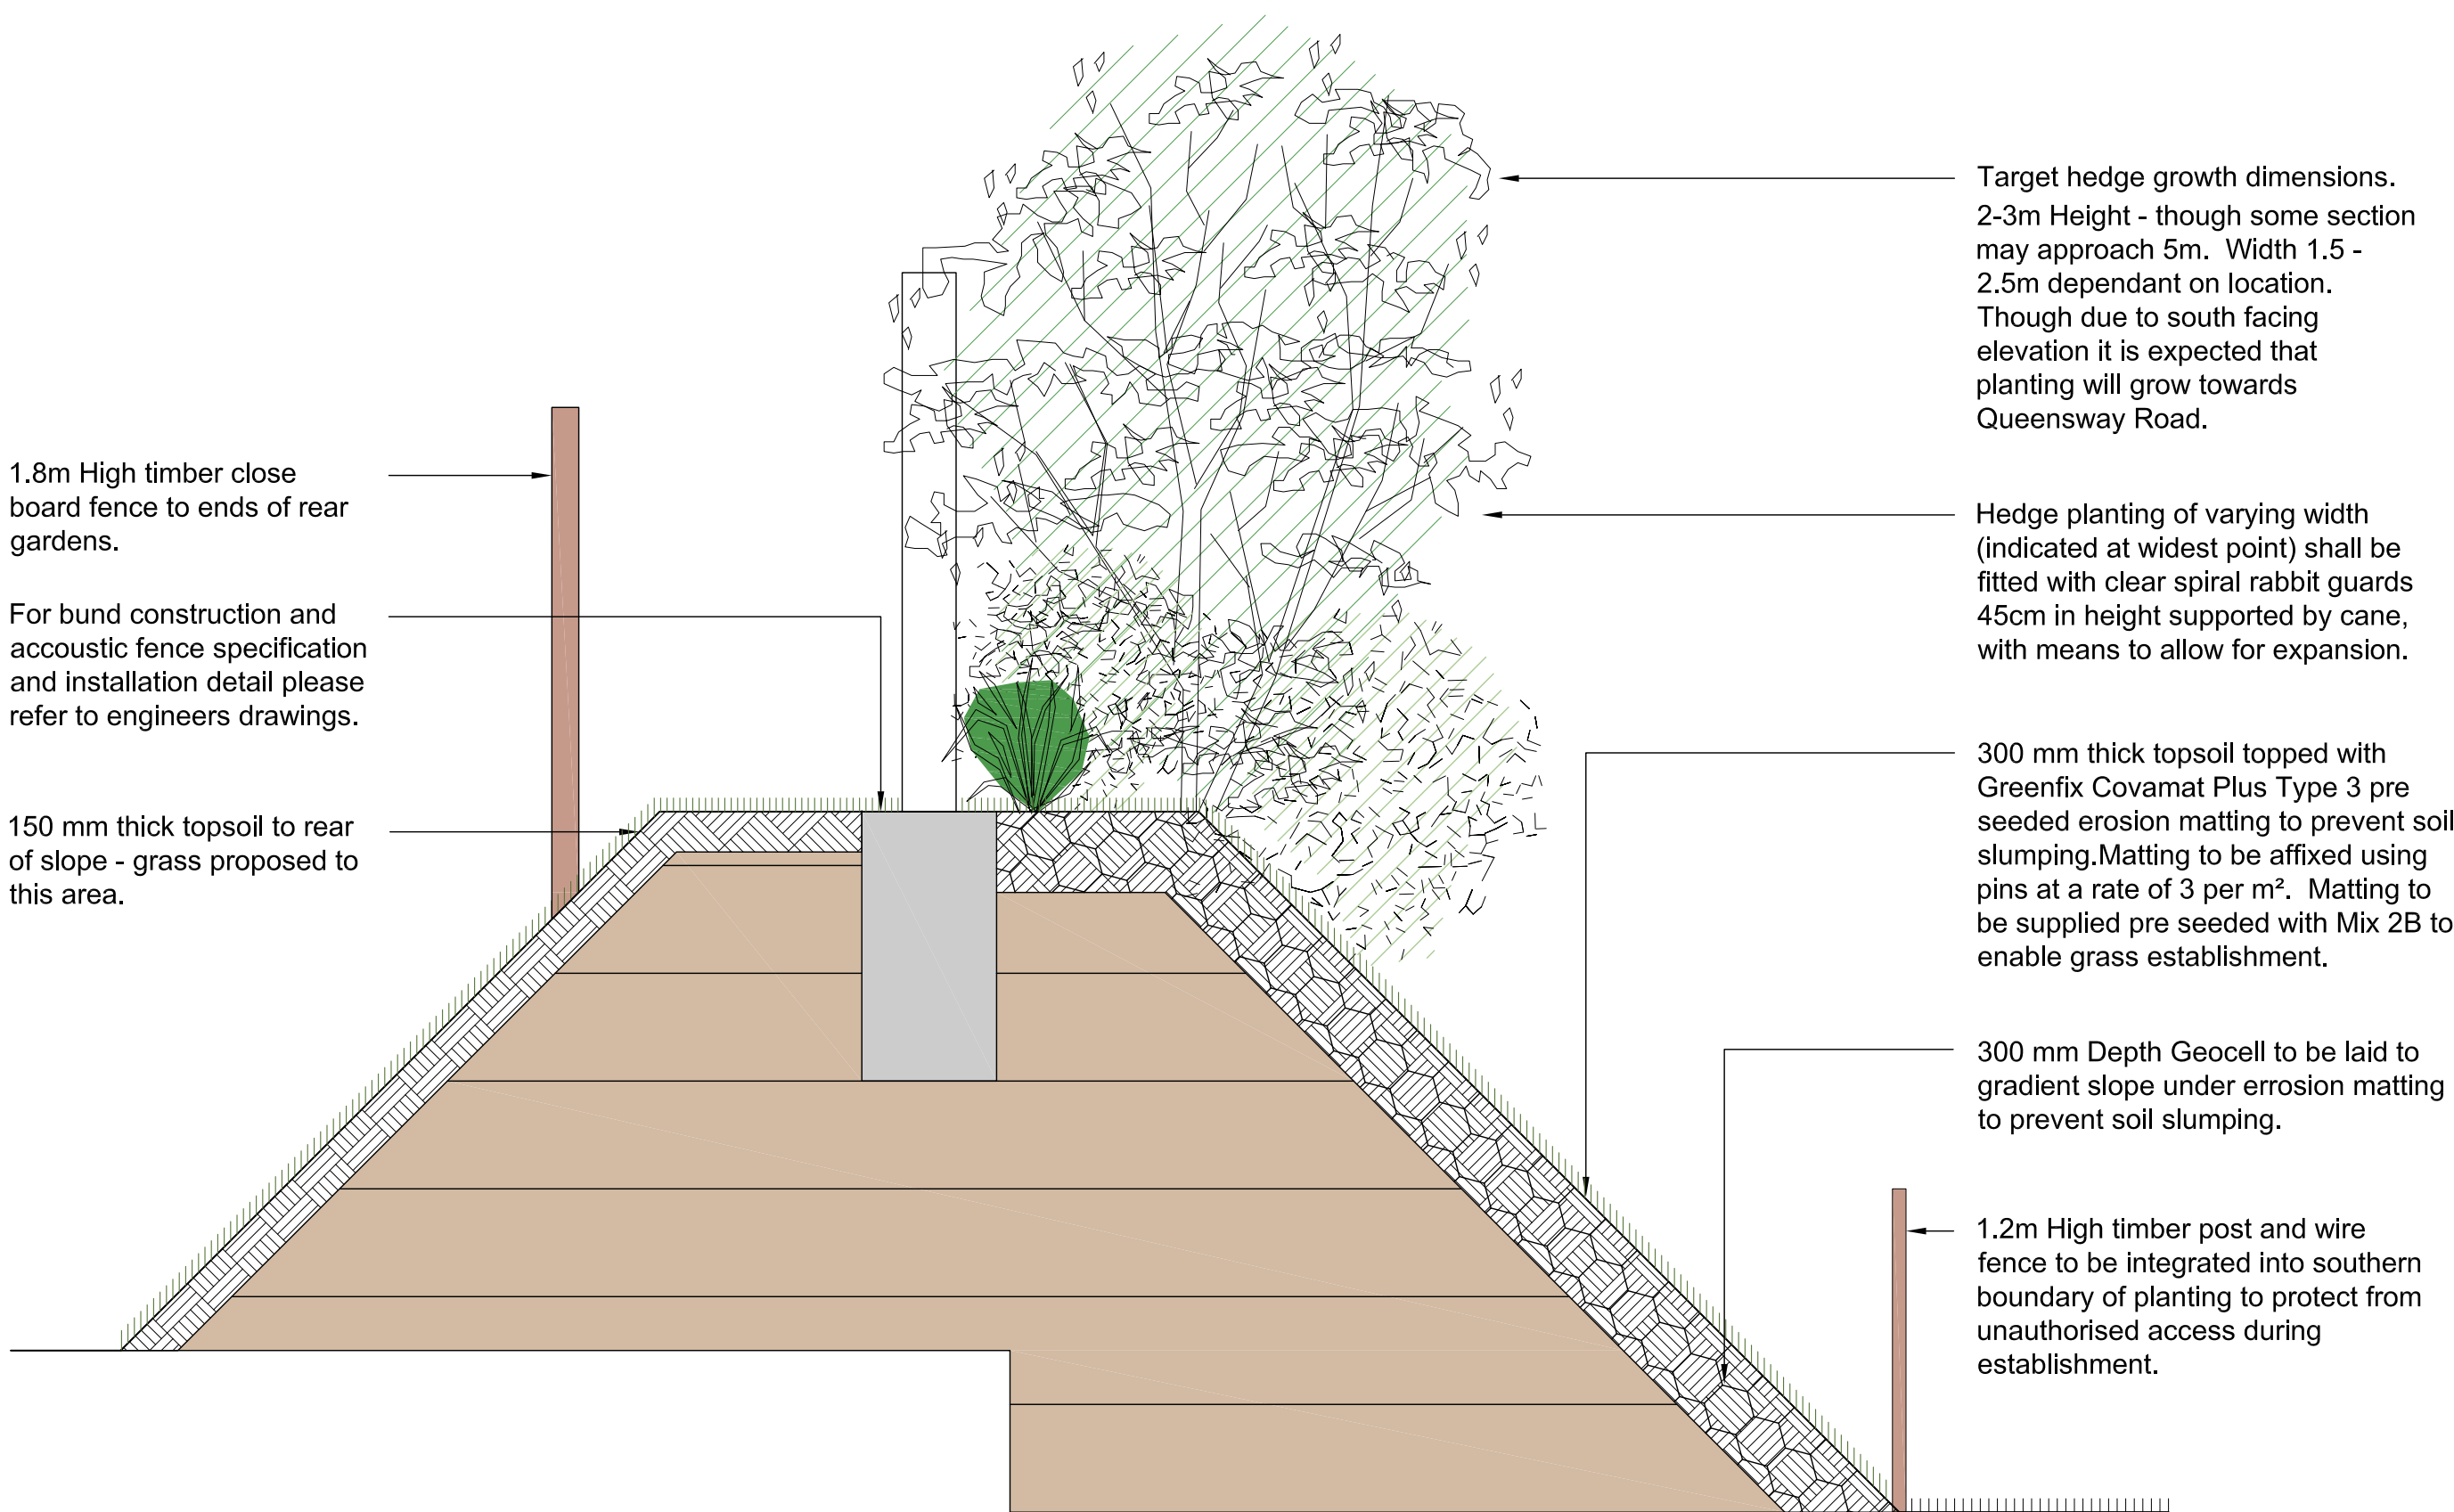

Typical Bund Cross Section Scale 1:25

Notes

- 1) This drawing is to be read in conjunction with all other relevant MHP drawings and information supplied by other consultants.
- 2) Hatch patterns displayed on this drawing are indicative only and do not represent actual paving units or material sizes.
- 3) All tree planting in proximity to buildings to be checked by engineers to ensure foundation detailing is appropriate.

Rev:		Date:	Drawn:	Checked:
Revisions:				
Project:	Glan Llyn - Phase 4D			
Client:	Barratt & David Wilson Homes South Wales			
Title:	Bund Planting			
Drawing number:	23021.161			
Status:	FOR INFORMATION			
Drawn By:	Checked By:	Date:	Scale @ A1:	
DAL	PSH	12-05-26	1:100	

Glan Llyn - Phase 4D Bund Planting Proposals

