



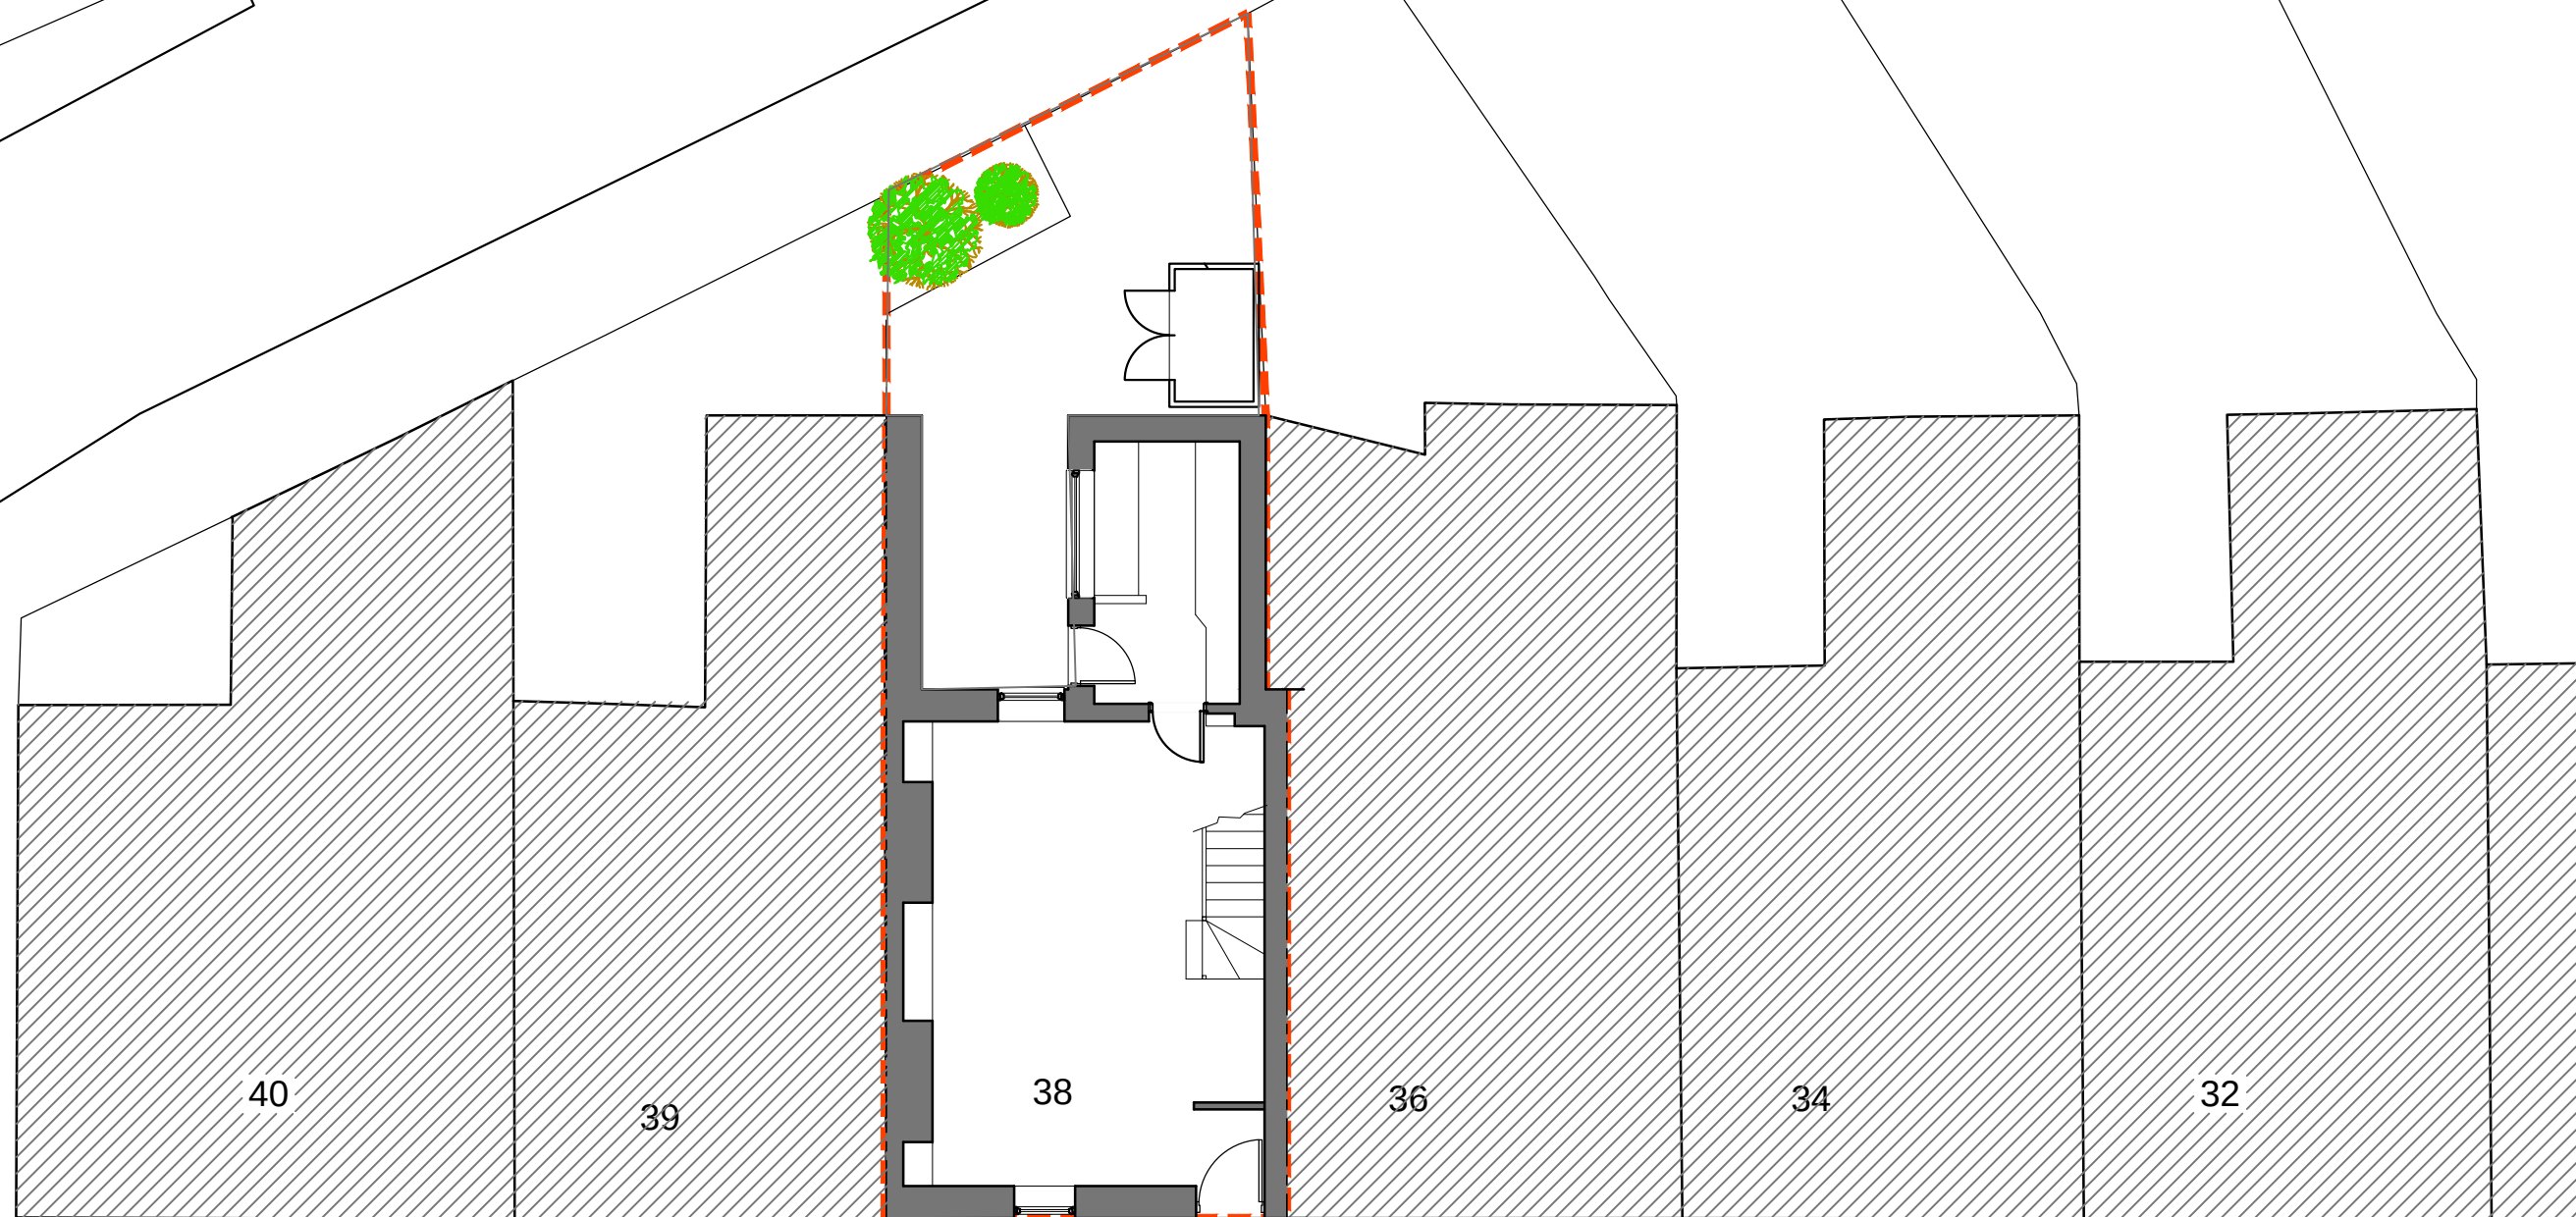

BLEWITT STREET

ISSUED FOR:

Certificate of Lawful Development Use

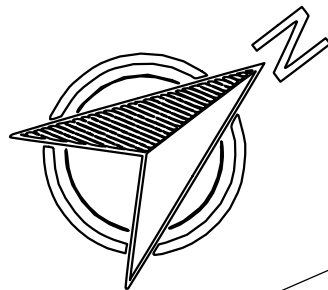

Creation Design - Wales
Tel: 01495 616277 / 07508890294
www.creationdesign-wales.com
E-mail: info@creationdesign-wales.com

PROPOSED C3 to C3(B)

38 BLEWITT STREET
NEWPORT
NP20 4DA

BLOCK PLAN AS EXISTING

DATE:
July 2026

DRAWN BY:
P.P.

SCALE(S):
1:100 @ A3

DRAWING NO:
26-083/P/02

REV:
-