


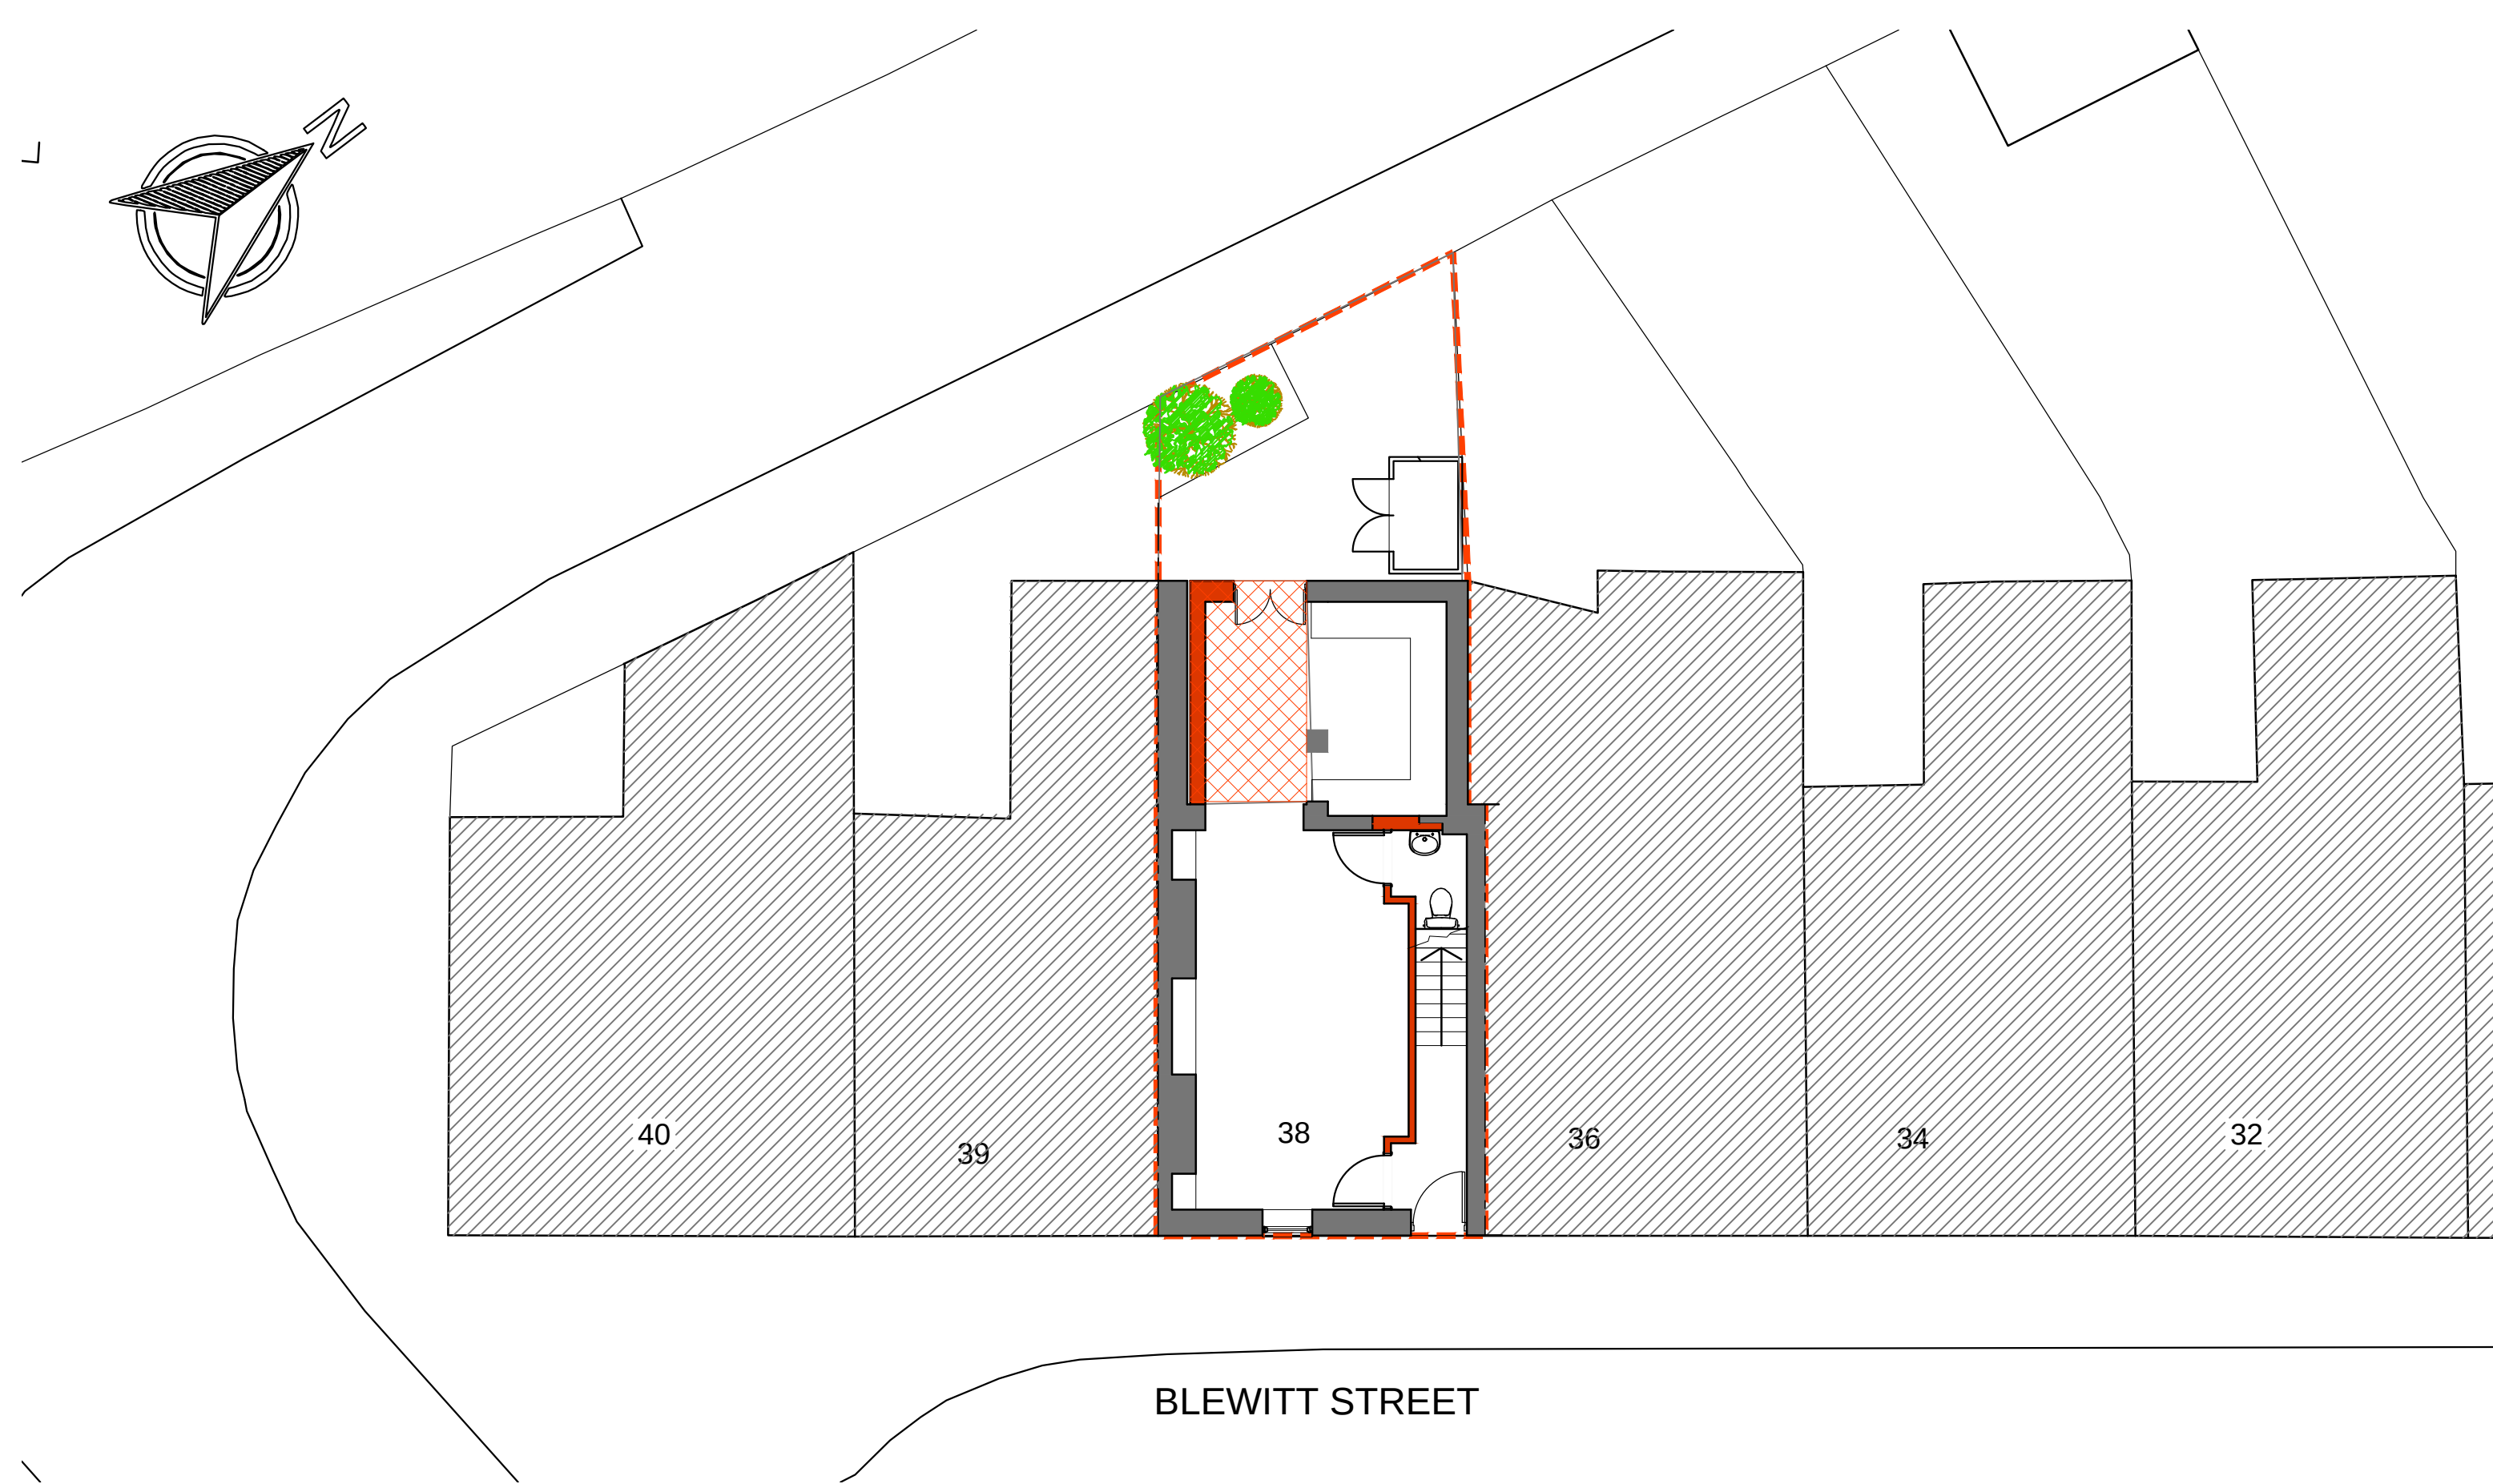

ISSUED FOR:

**Certificate of Lawful
Development Use**



Creation Design

Creation Design - Wales

Tel: 01495 616277 / 07508890294
www.creationdesign-wales.com
E-mail: info@creationdesign-wales.com

PROPOSED C3 to C3(B)

38 BLEWITT STREET

NEWPORT

NP20 4DA

BLOCK PLAN AS PROPOSED		
DATE: July 2026	DRAWN BY: P.P.	
SCALE(S): 1:100 @ A3	DRAWING NO: 26-083/P/07	REV: -