GENERAL NOTES

Use Marked dimensions where shown in preferance to scaling
No accuracy can be guaranteed due to printing variations
Site measurements should be taken to ensure accuracy
Check Dimensions prior to construction or offsite fabrication
New work or any existing work affected is shown hatched on drawings
This drawing to be read in conjunction with Structural Engineer's Calculations
Please inform Architect or Drawing Originator of any discrepancy immediately

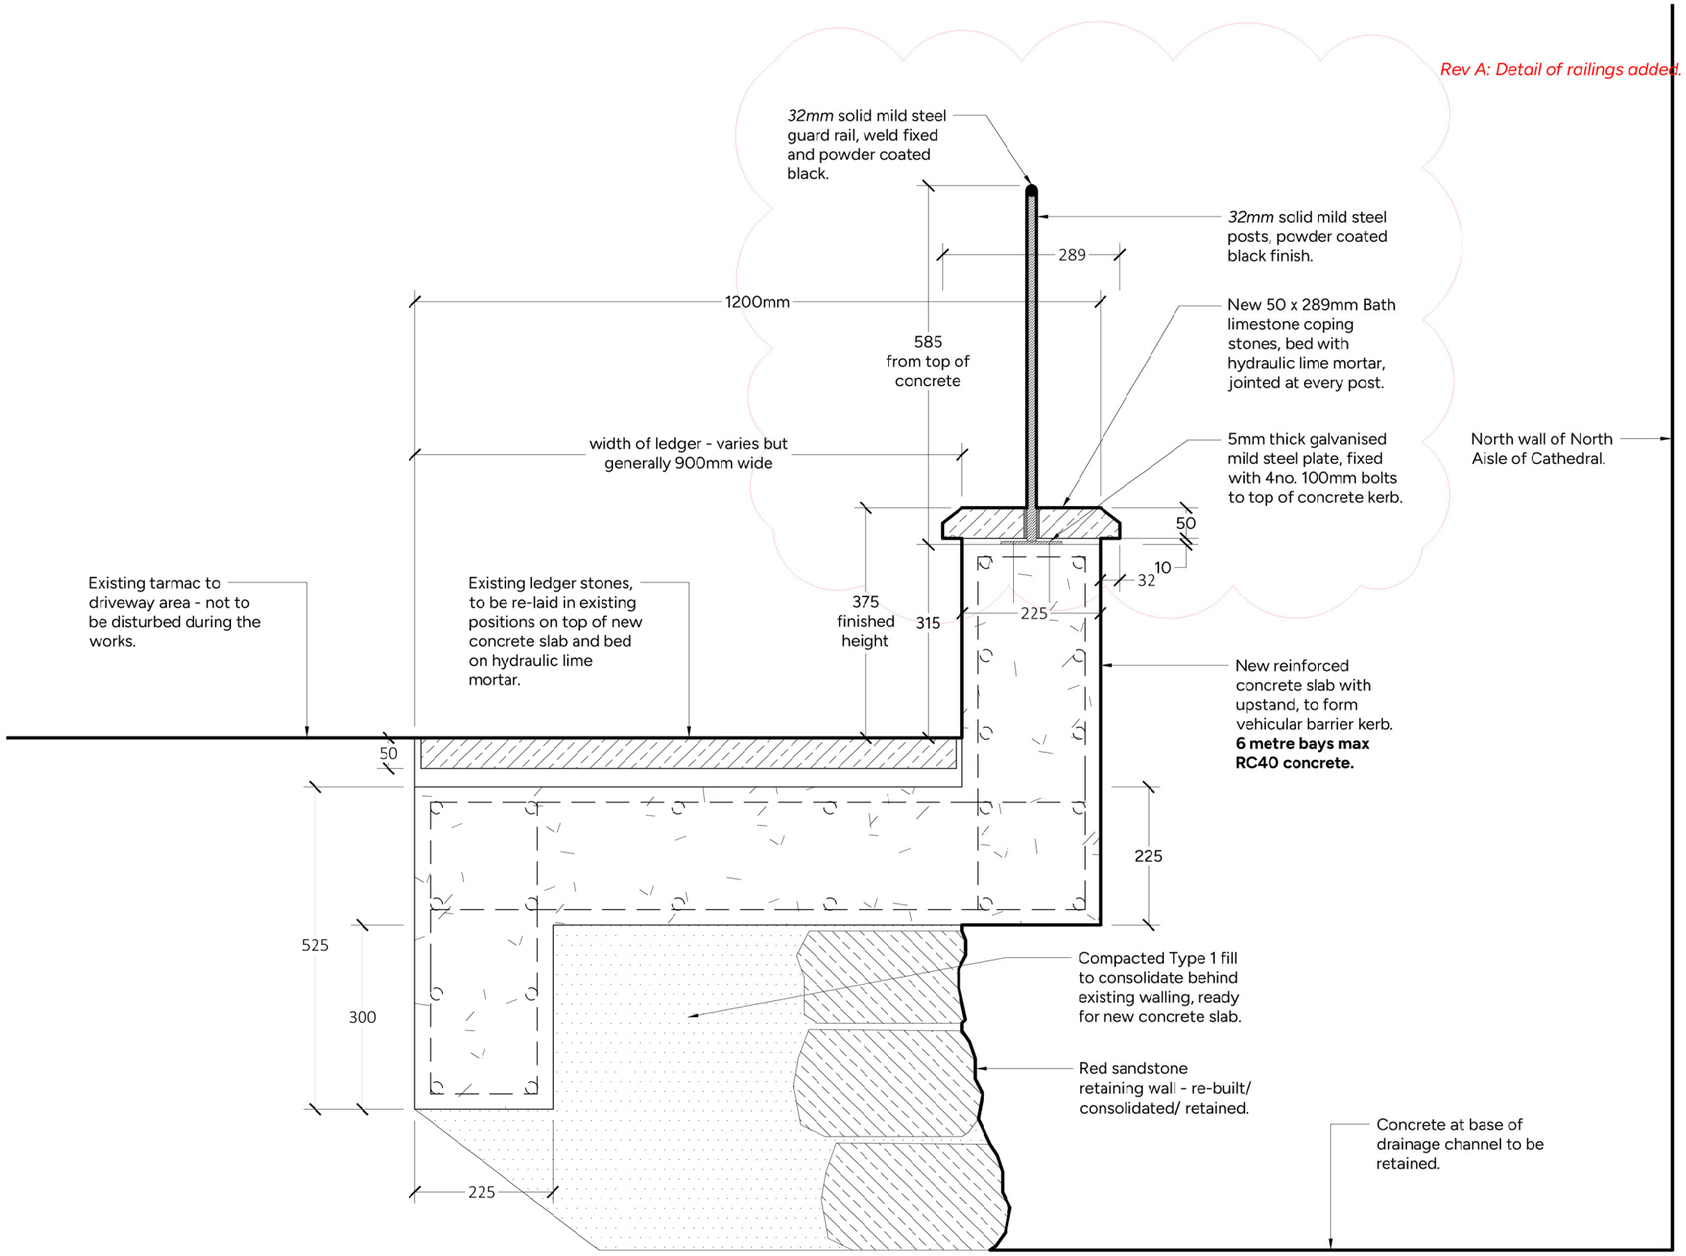

DETAIL SECTION A-A THROUGH NEW FALL PROTECTION BARRIER TO NORTH OF NORTH AISLE.
Scale 1:10 @ A3

Scale 1:10

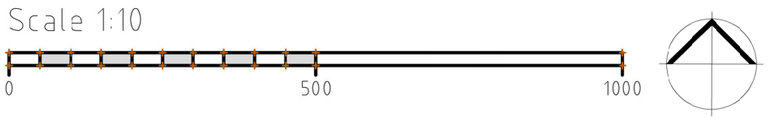

Rev A: 22/11/2024:
Railing details added.

Revisions:

ST WOOLOS CATHEDRAL
Newport

NORTH GULLY
FALL PROTECTION

Detail of new upstand as PROPOSED

Dwg no. 2401-05-413 Rev. A

ELM ARCHITECTS
CONSERVATION ARCHITECTURE
e: emma@elmarchitects.co.uk t: 01722 672015
minster, youngs paddock, salisbury, wiltshire sp5 1rs

Scale: 1:10 @ A3

Date: Sept 2024 Drawn by: EMullen

© This drawing may not be reproduced without the prior knowledge and consent of ELM Architects Ltd.