



GENERAL NOTES
Use Marked dimensions where shown in preference to scaling
No accuracy can be guaranteed due to printing variations
Site measurements should be taken to ensure accuracy
Check Dimensions prior to construction or offsite fabrication
New work or any existing work affected is shown hatched on drawings
This drawing to be read in conjunction with Structural Engineer's Calculations
Please inform Architect or Drawing Originator of any discrepancy immediately

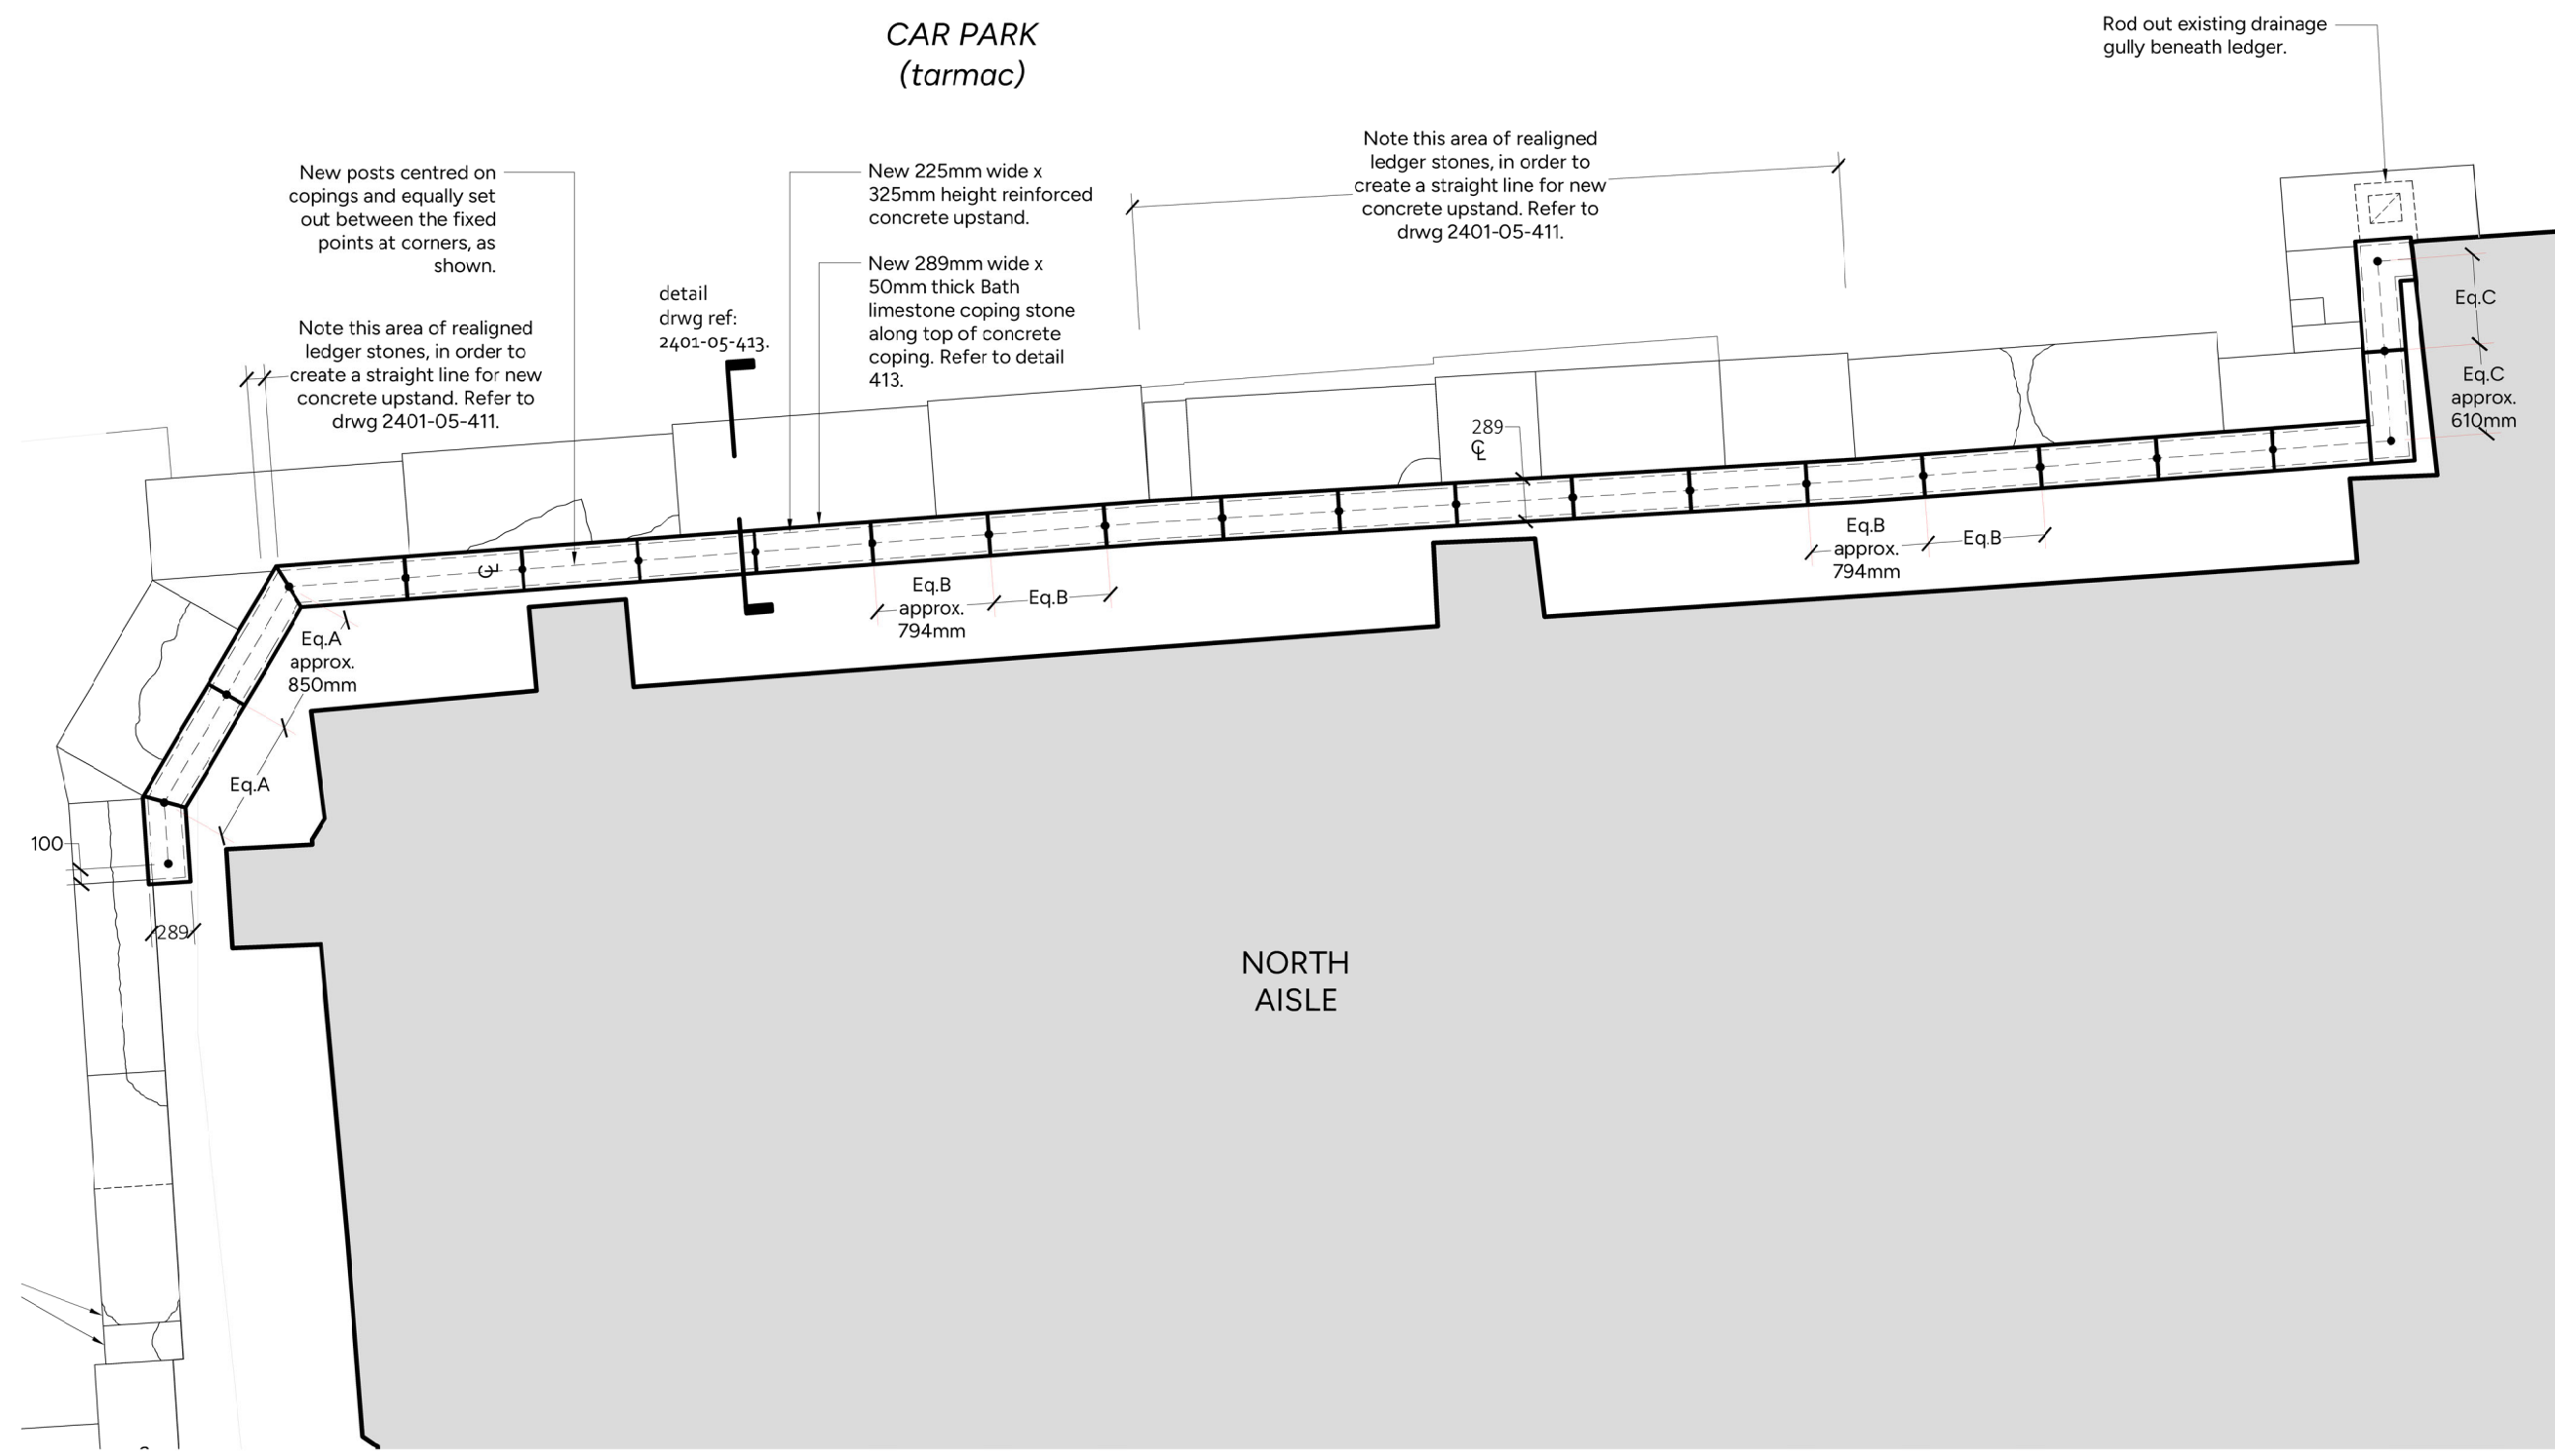

PART PLAN OF NORTH SIDE OF NORTH AISLE: RAILING SETTING OUT AS PROPOSED
Scale 1:50 @ A1

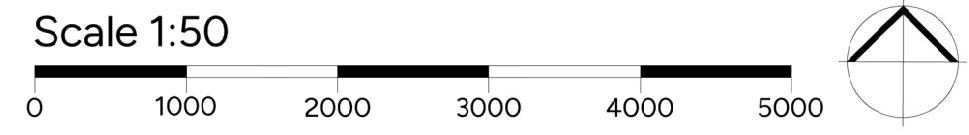

Rev A: 22/11/2024:
Stone coping joints added for setting out.
Revisions:

ST WOOLOS
CATHEDRAL
Newport

NORTH GULLY
FALL PROTECTION

Part Plan as PROPOSED
Railings & copings: setting out

Dwg no. 2401-05-414 Rev. A

ELM ARCHITECTS
CONSERVATION ARCHITECTURE
e: emma@elmarchitects.co.uk t: 01722 672015
minster, youngs paddock, salisbury, wiltshire sp5 1rs

Scale: 1:100 @ A1 / 1:50 @ A3

Date: Sept 2024 Drawn by: EMullen

© This drawing may not be reproduced without the prior knowledge and consent of ELM Architects Ltd.