


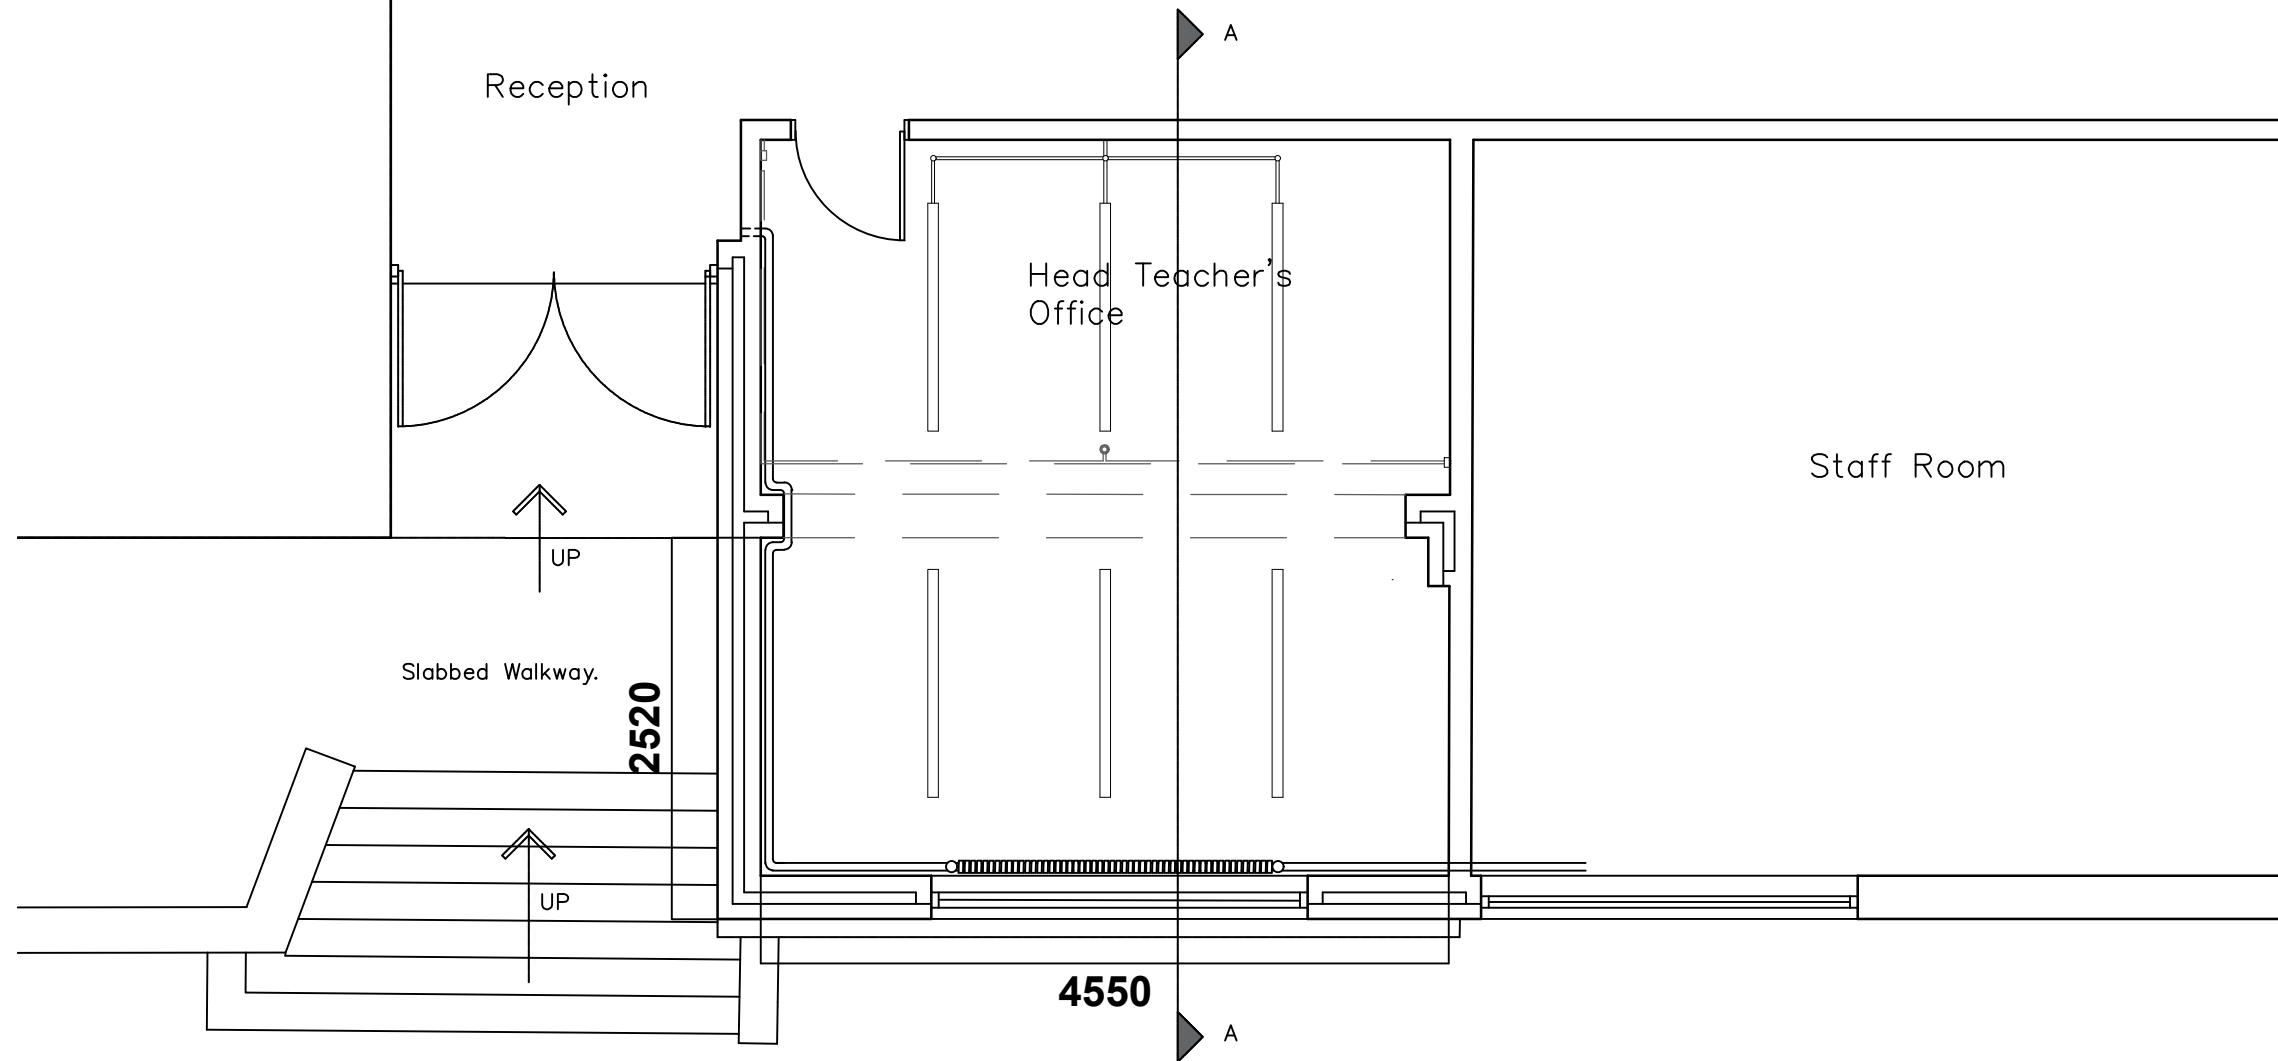

PROPOSED PLAN

THIS DRAWING IS PRODUCED FOR USE IN THIS PROJECT ONLY AND MAY NOT BE USED FOR ANY OTHER PURPOSE. NPS PROPERTY CONSULTANTS LTD ACCEPT NO LIABILITY FOR THE USE OF THIS DRAWING OTHER THAN THE PURPOSE FOR WHICH IT WAS INTENDED IN CONNECTION WITH THIS PROJECT AS RECORDED IN THE 'PURPOSE FOR ISSUE' AND 'FILE STATUS CODE'.

THIS DRAWING MAY NOT BE REPRODUCED IN ANY FORM WITHOUT PRIOR WRITTEN AGREEMENT OF NPS PROPERTY CONSULTANTS LTD.

© CROWN COPYRIGHT AND DATABASE RIGHTS 2026
ORDNANCE SURVEY LICENCE NUMBER:-

ORIGINAL
SHEET SIZE

A3

FIRST ISSUE

P0							
REV	DRAWN	DATE	CHECKED	DATE	APPROVED	DATE	

CLIENT
**YSGOL GYMRAEG
BROTEYRNON**

PROJECT
**HEAD TEACHERS ROOM
EXTENSION**

TITLE
PROPOSED PLAN



SCALES	DISCIPLINE	PROJECT NUMBER
1:50	ARCH	NNQ40310
DRAWING NUMBER		REV CODE
NPS -DR-A-(**)-006		P 1
STATUS CODE	PURPOSE OF ISSUE	DRAWN
S0	PRELIMINARY	