


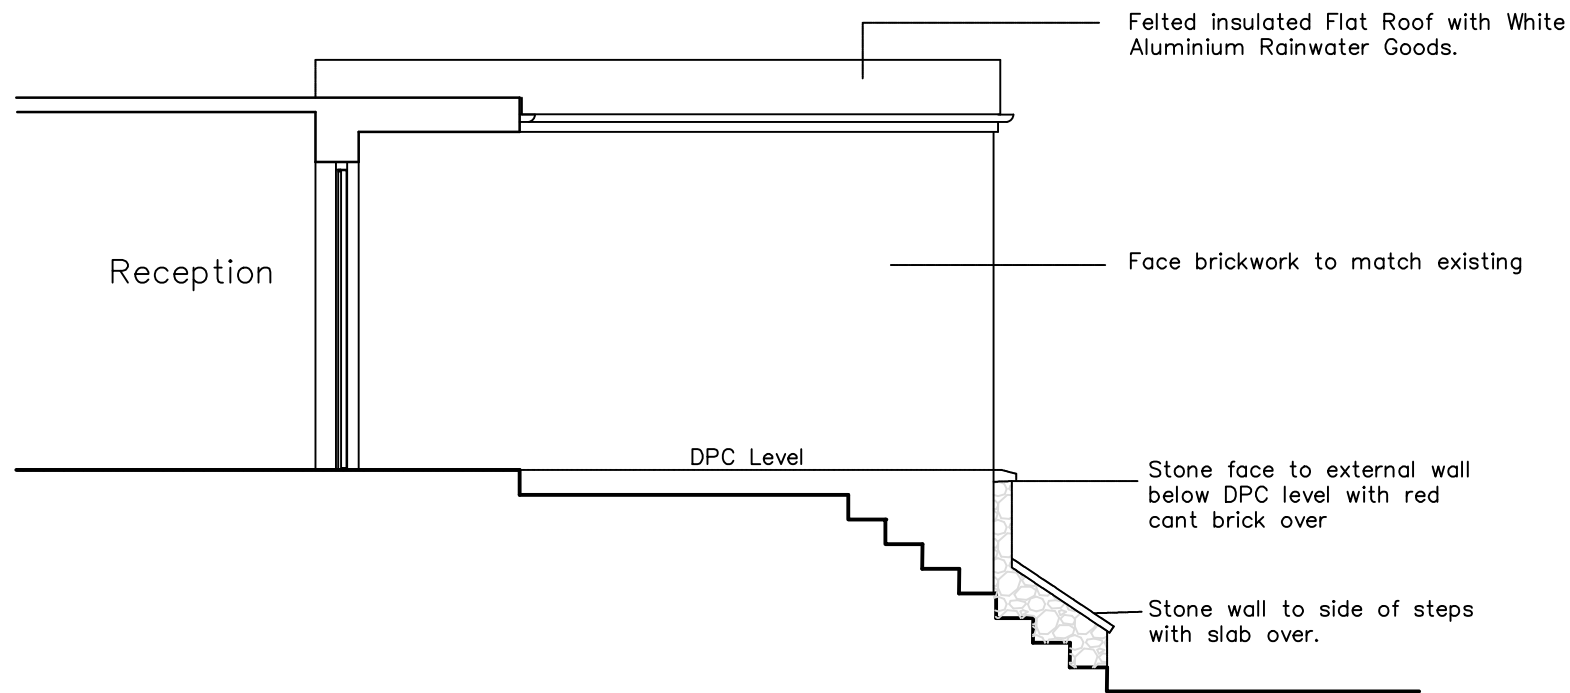

PROPOSED SIDE ELEVATION

THIS DRAWING IS PRODUCED FOR USE IN THIS PROJECT ONLY AND MAY NOT BE USED FOR ANY OTHER PURPOSE. NPS PROPERTY CONSULTANTS LTD ACCEPT NO LIABILITY FOR THE USE OF THIS DRAWING OTHER THAN THE PURPOSE FOR WHICH IT WAS INTENDED IN CONNECTION WITH THIS PROJECT AS RECORDED IN THE 'PURPOSE FOR ISSUE' AND 'FILE STATUS CODE'.

THIS DRAWING MAY NOT BE REPRODUCED IN ANY FORM WITHOUT PRIOR WRITTEN AGREEMENT OF NPS PROPERTY CONSULTANTS LTD.

© CROWN COPYRIGHT AND DATABASE RIGHTS 2026
ORDNANCE SURVEY LICENCE NUMBER:-

ORIGINAL
SHEET SIZE

A3

FIRST ISSUE								CLIENT	TITLE	 CYSON CYMRU Gwasanaethau eiddo • Property services 1st Floor, Caradog House, Clappa Park, Newport, Wales, NP10 8UG, Tel: 01633 240405; web:www.norsegroup.co.uk	SCALES	DISCIPLINE	PROJECT NUMBER
P0								YSGOL GYMRAEG BRO TEYRNON	PROPOSED SIDE ELEVATION		1:50	ARCH	NNQ40310
REV	DRAWN	DATE	CHECKED	DATE	APPROVED	DATE	PROJECT	HEAD TEACHERS ROOM EXTENSION			DRAWING NUMBER		REV CODE
											NPS -DR-A-(**)-008		P 1
											STATUS CODE	PURPOSE OF ISSUE	DRAWN
											S0	STAGE 1 TENDER	