



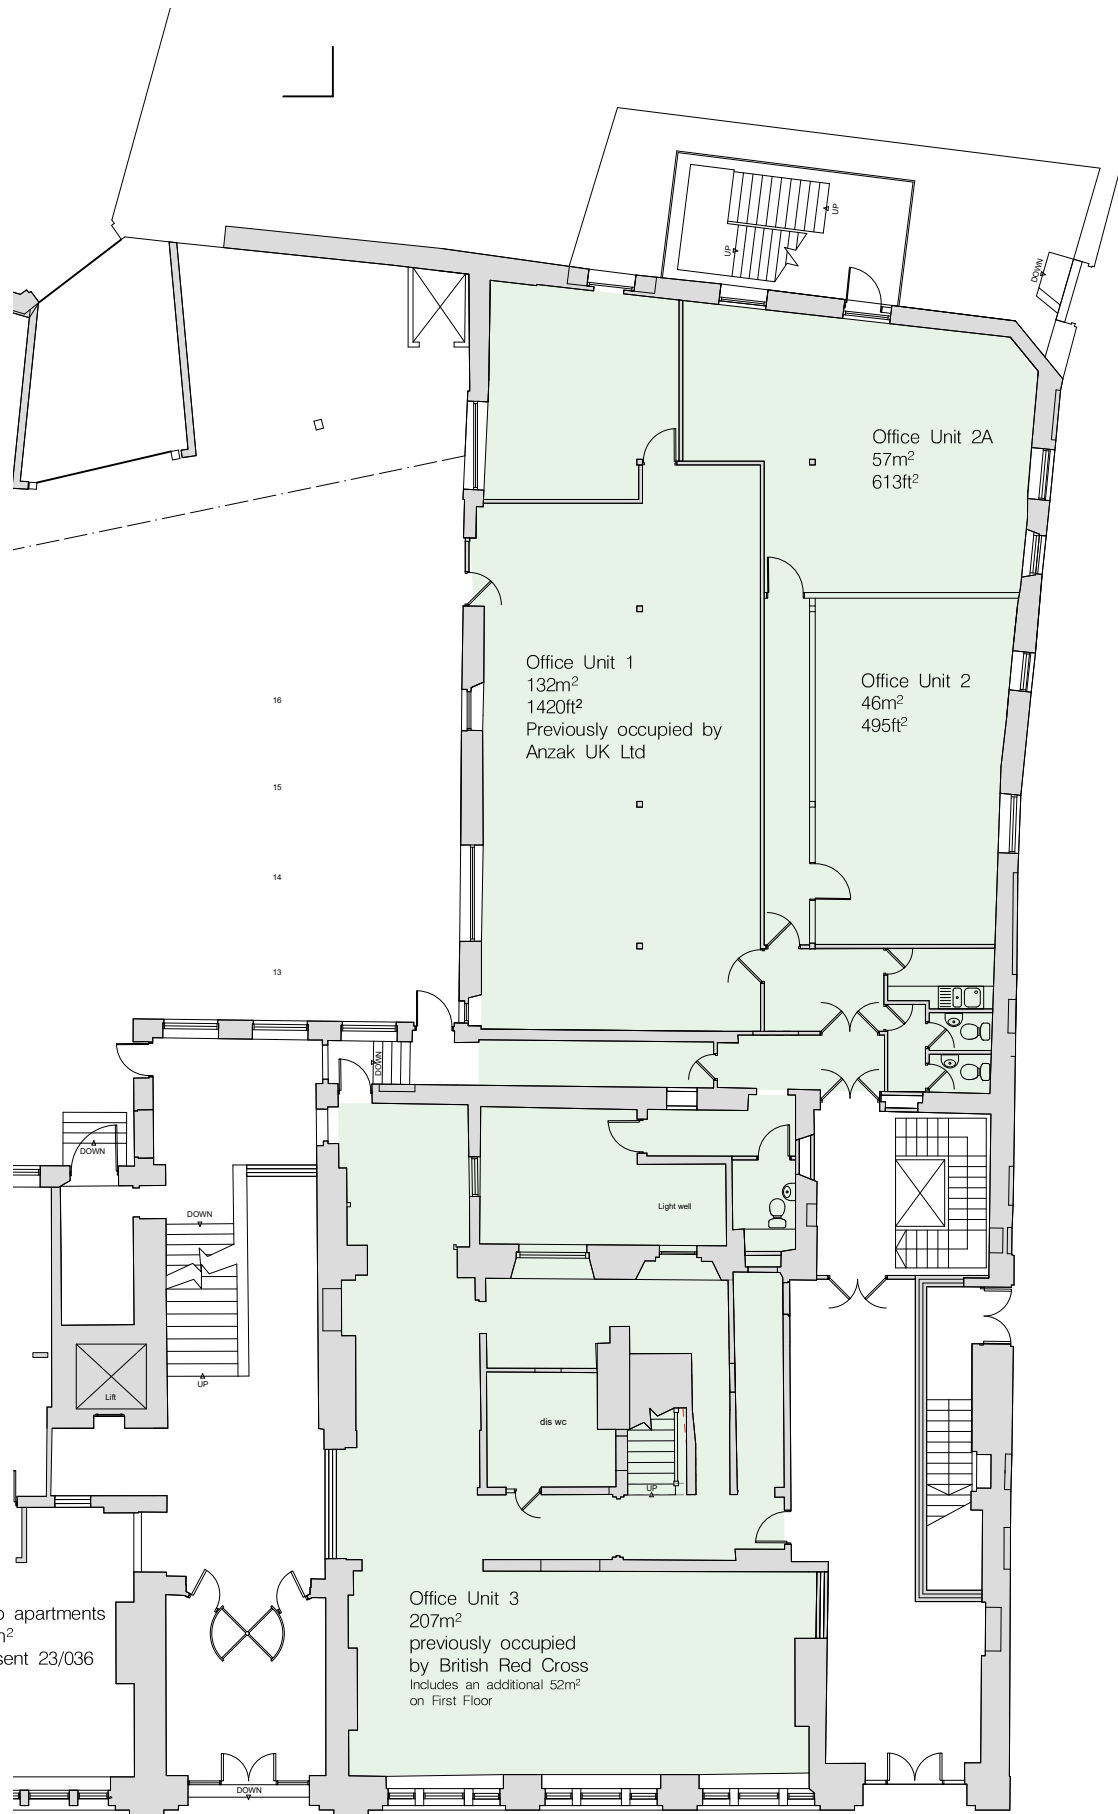

Ground floor

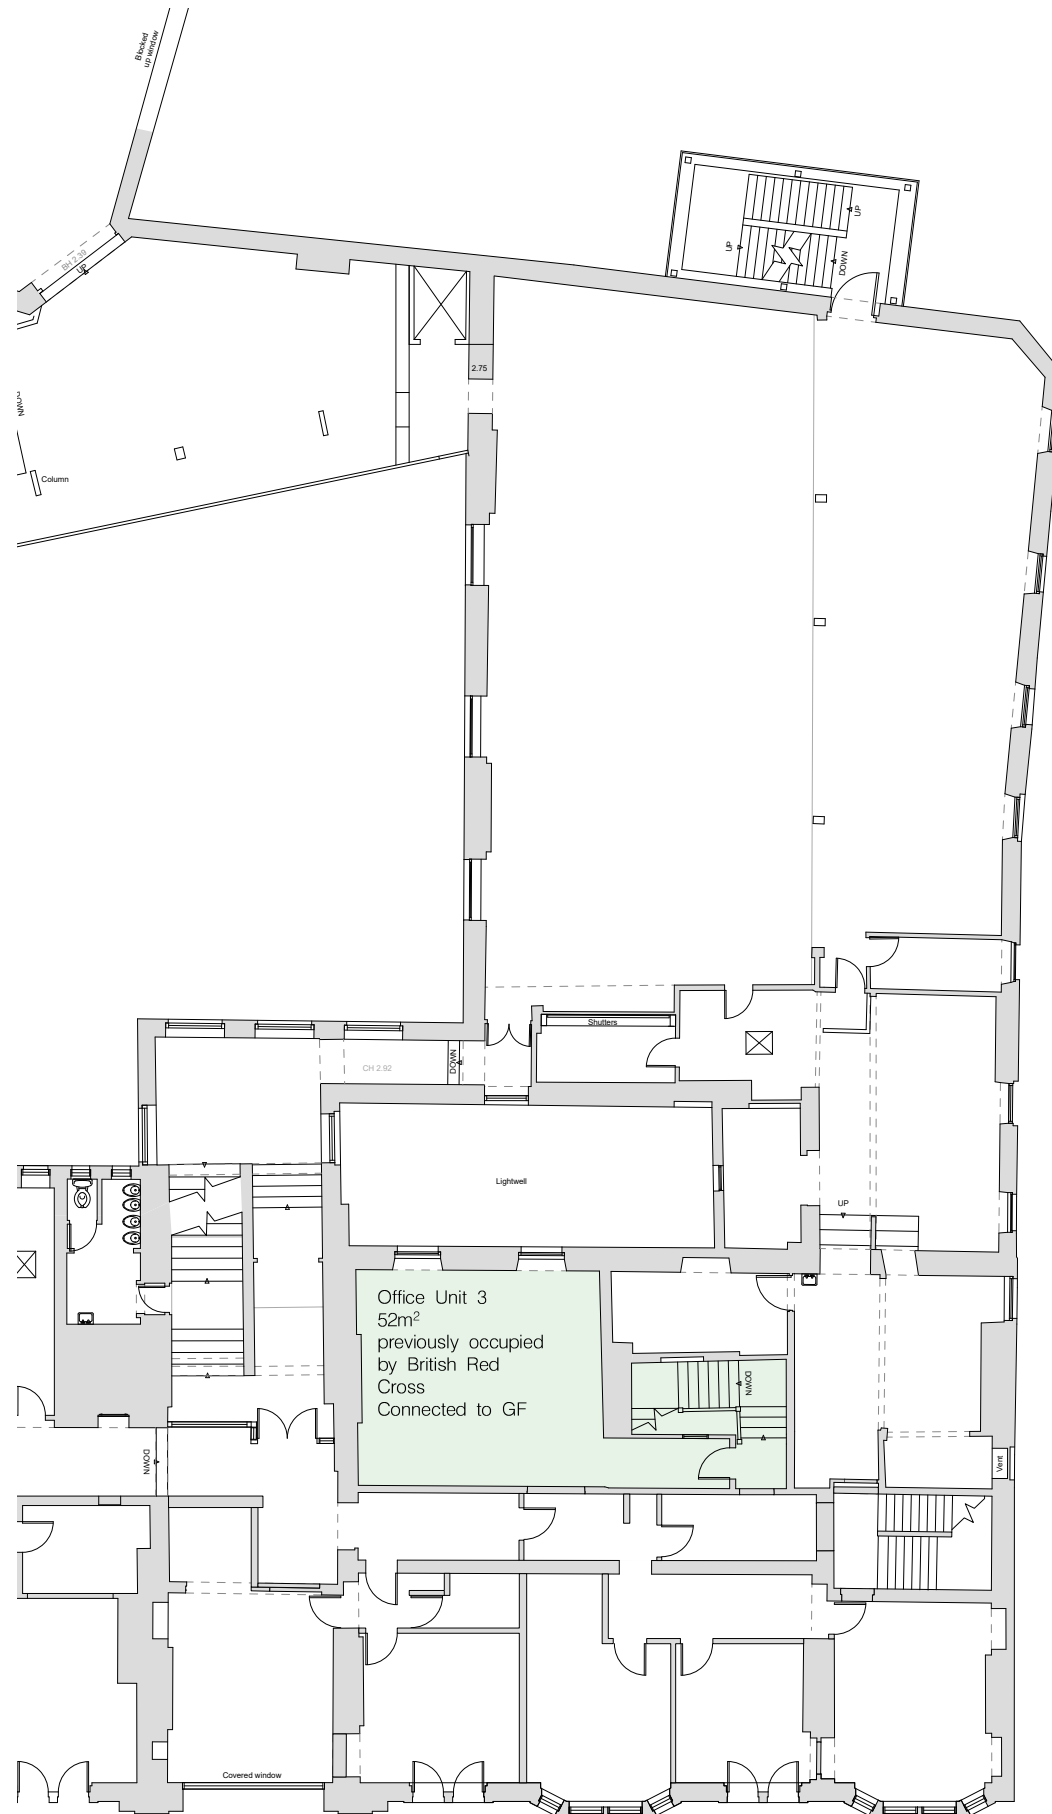


First floor

Areas subject of new application



A2/B1 Office Space granted by
Change of Use consent ref: 24/0581

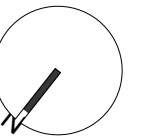

Rev A 30/07/26 Existing layout revised



Kennedy James Griffiths
Chartered Architects and Project Managers
Project



Proposed Apartments
Kings Chambers, Newport

T 02920 545100
10 Victoria Park Court
516 Cowbridge Road East
Cardiff
CF5 1DB

Title Existing Plans Date 130624

Status Planning Scale @ A3 1:200

Drawing Number 1612-PL4-03 Revision A Drawn by CKG

Use figured dimensions where possible. Do not scale for construction purposes.
This drawing is copyright.

High Street