
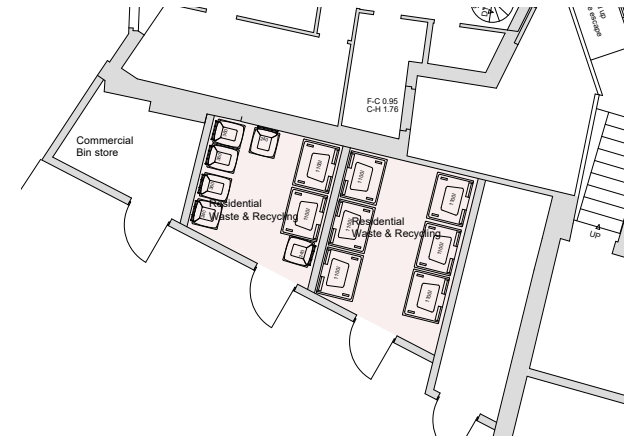
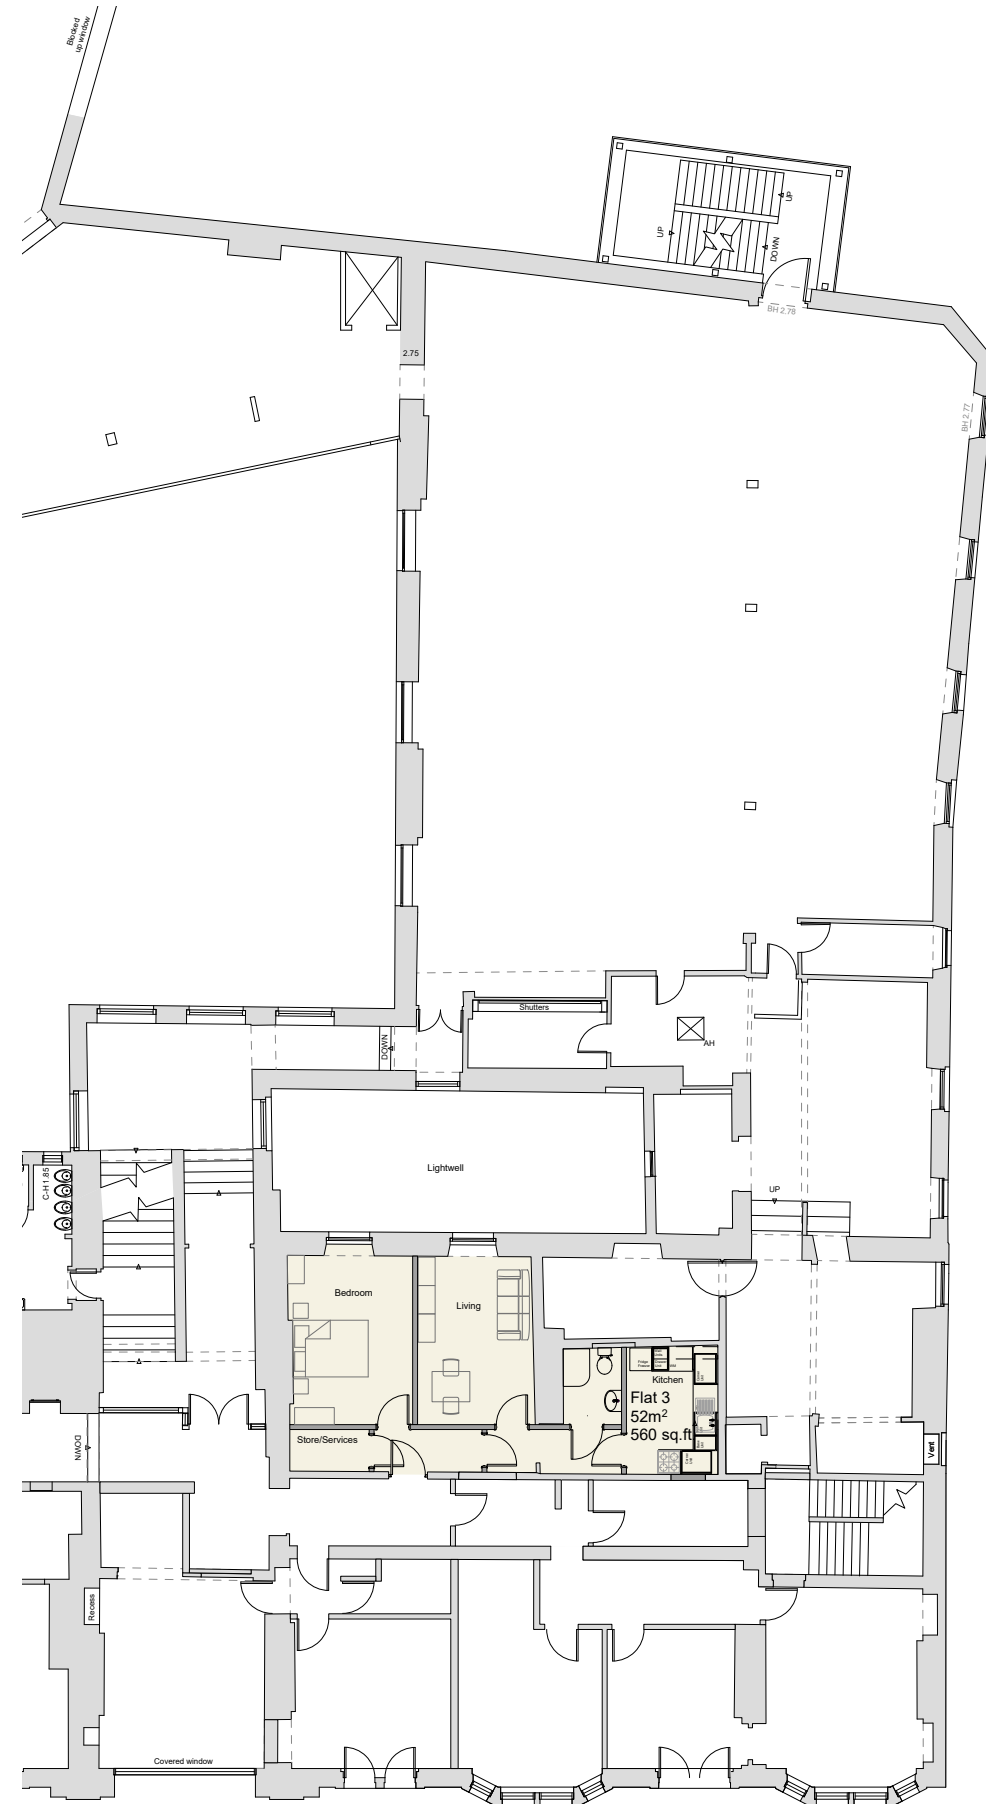


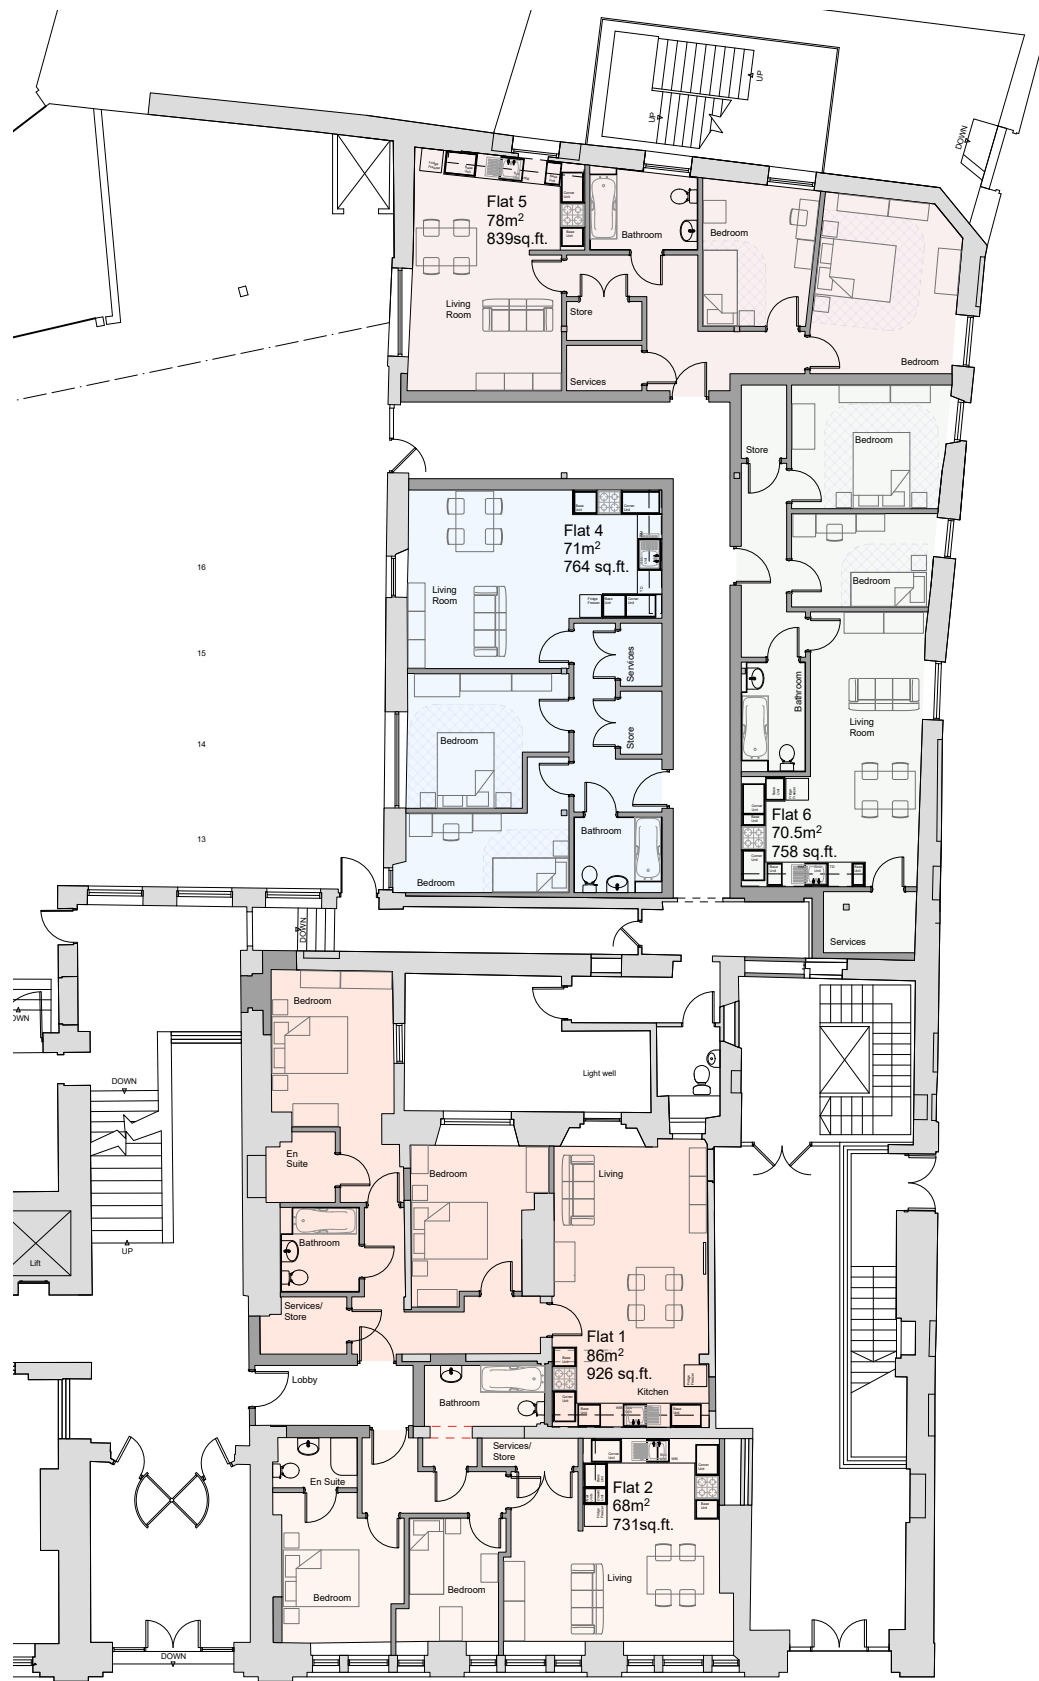

Bin store extract

General waste	4,320l
Card	1,980l
Cans	1,980l
Glass	720l
Food	720l

To serve 36 apartments in accordance with Waste SPG

Total apartments 6 No.

GROUND FLOOR

FIRST FLOOR

Rev A 30/07/26 Existing layout revised

Kennedy James Griffiths
Chartered Architects and Project Managers
Project

Proposed Apartments Kings Chambers, Newport

KJG
T 02920 545100
7 Herbert Terrace
Penarth
Vale of Glamorgan
CF64 2AH

Title
Proposed Apartment Plans

Status
Planning Application

Drawing Number
1612PL4- 05

Revision
A

Drawn by
CKG/DKB

Use figured dimensions where possible. Do not scale for construction purposes.
This drawing is copyright.