




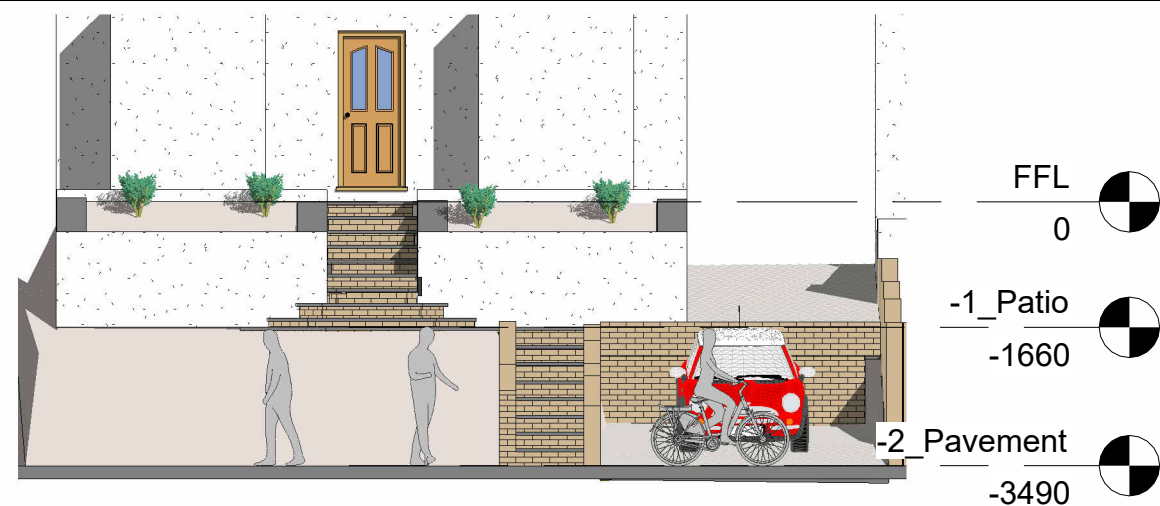


3 FRONT
1 : 100

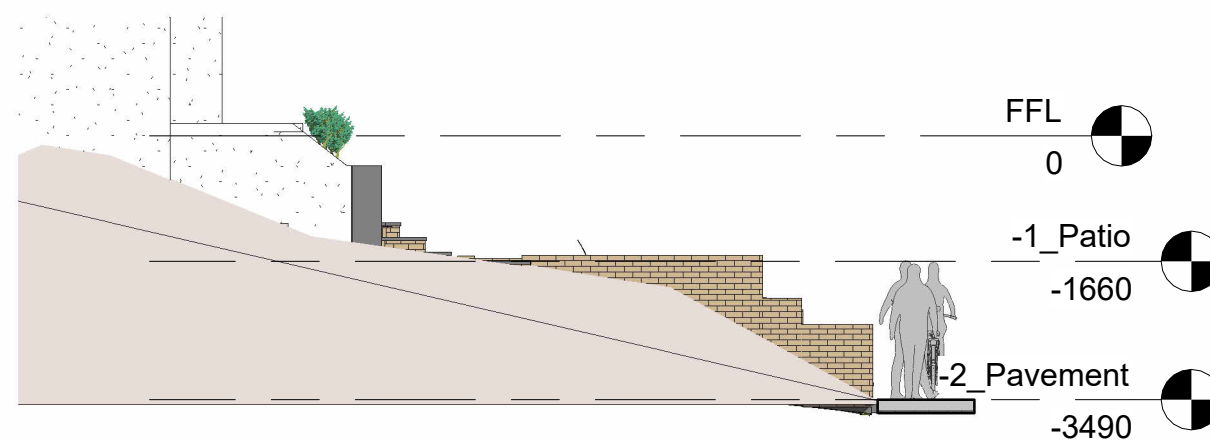


4 SIDE
1 : 100

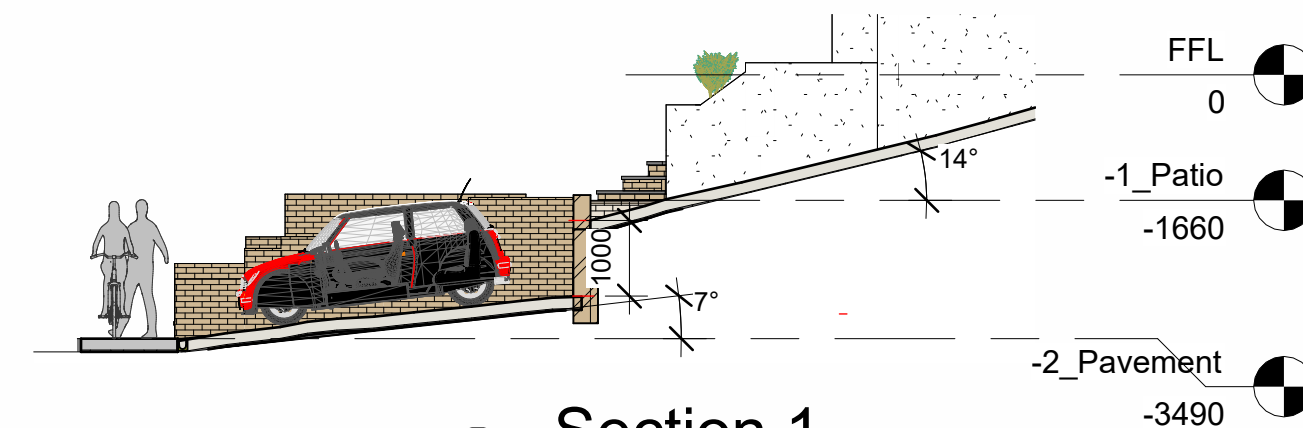

6 Section 1
1 : 100

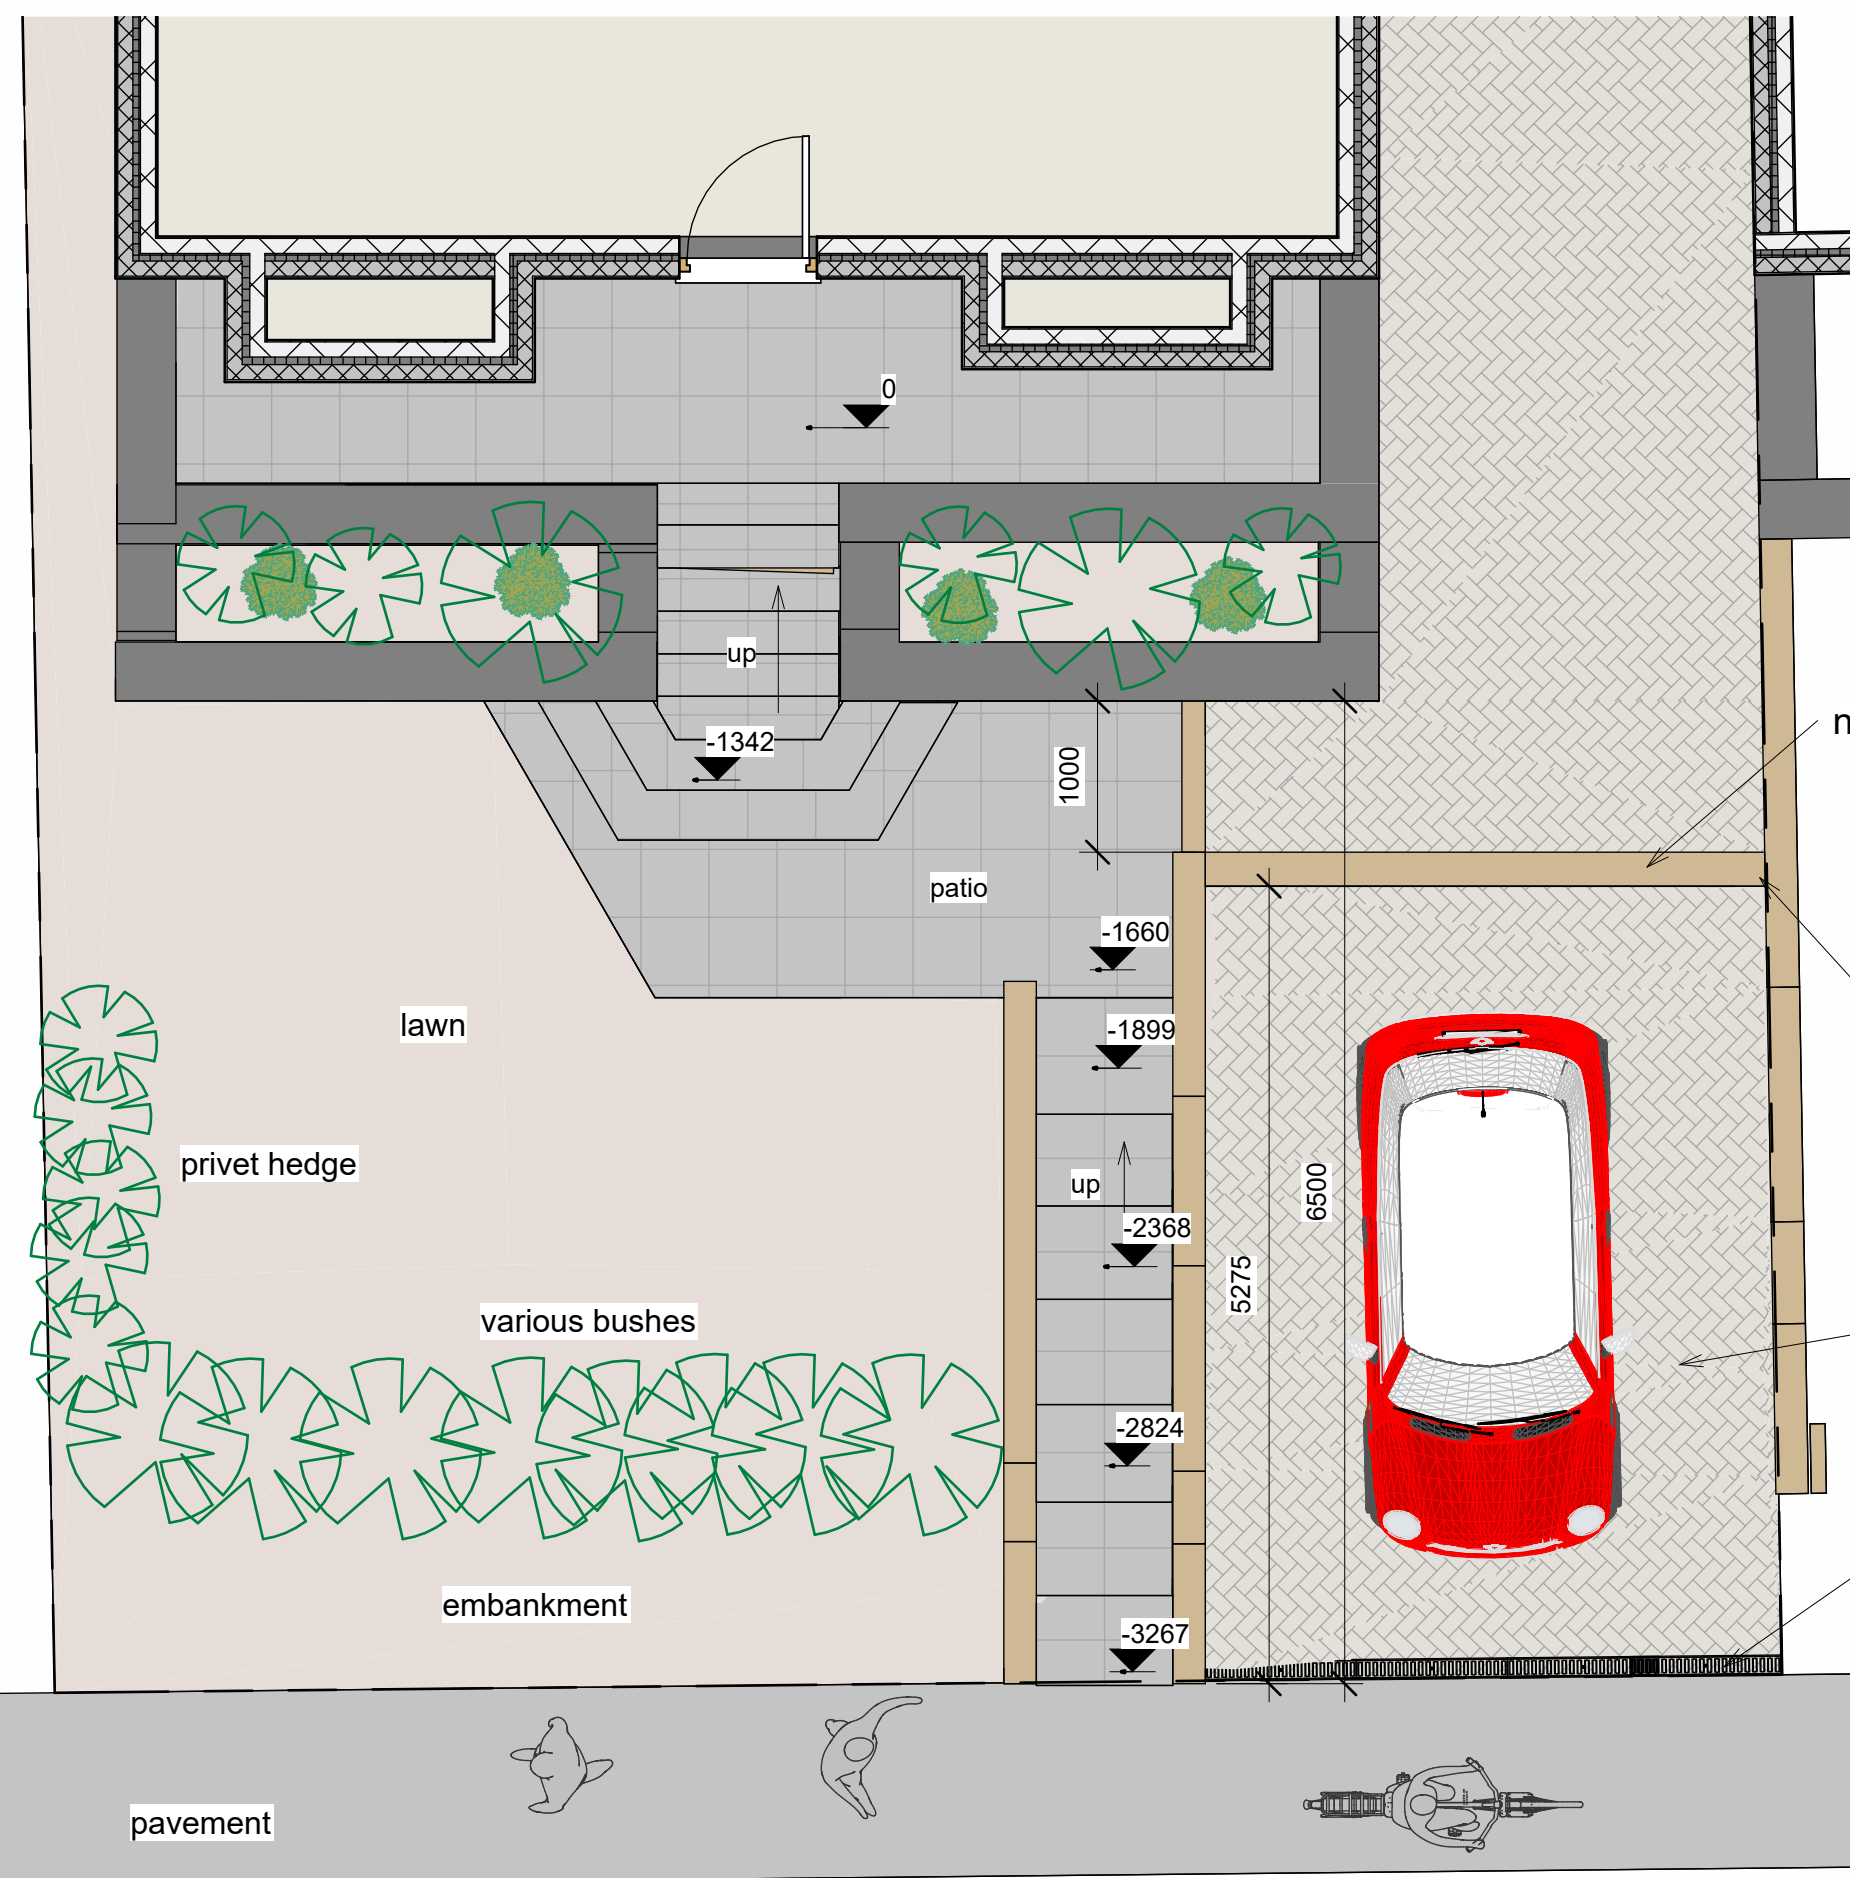

7 0_Driveway Proposed
1 : 50

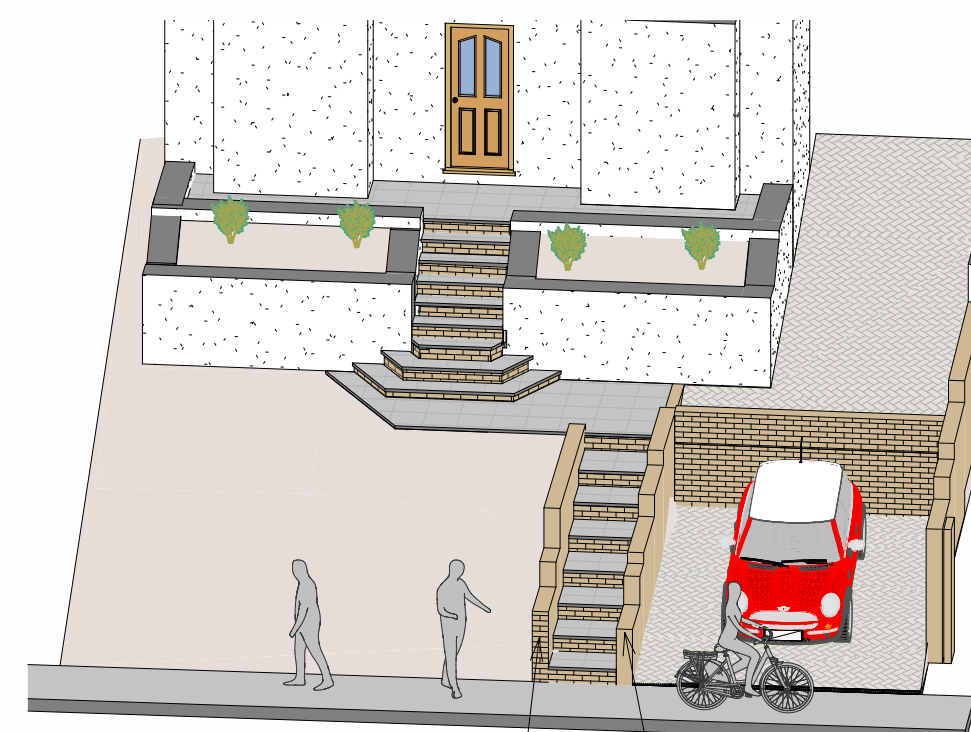

2 Front 3D

3 courses of brickwork taken off the top of the lower side wall to help with car sight lines

the left hand side lower wall is retaining the garden so cannot be lowered

new retaining wall

tie wall into side walls every 225 both sides

new lowered front driveway

to prevent surface water run off onto the pavement install linear drainage like Aco drain and to collect onto a soak away 1m³ of proprietary pvc cell per 25m² of paved area covered with polythene on land lower than or sloping away from the structure via 110 dia pvc drain pipe to BS EN 752-3 NA.1 and approval of BCO on site. Area is 19 sq metres

Dwg at A2

0 1 2 3 4
5m long scale at 1:100

Ecology Enhancements to provide biodiversity net gain
Schwegler Woodstone Barcelona Open bird nest box situated 2.5m - 4m high on the gable wall of the house
by gardenature.co.uk or equivalent
Pollinator Plants such as oregano, aster, Bee balm, Lantana

B 05-06-26 altered to single car space
A 23-09-24 altered to highways comments

rev	date	description
Planning		Building Regs

Maison Design
architectural practice
25 Caldicot Road Rogiet Monmouthshire NP26 3SE
tel 01291 422712
E mail mark@maisondesign.biz
WEB www.maisondesign.biz

Copyright of this drawing or part thereof is by Maison Design and not to be copied

Project **Proposed Layout**

Name **Paul Brennan**
528 Caerleon Road
Newport NP19 7LZ

Date **June 2026** **MH-10091**