


Date Produced: 30-May-2025

Scale: 1:1250 @A3

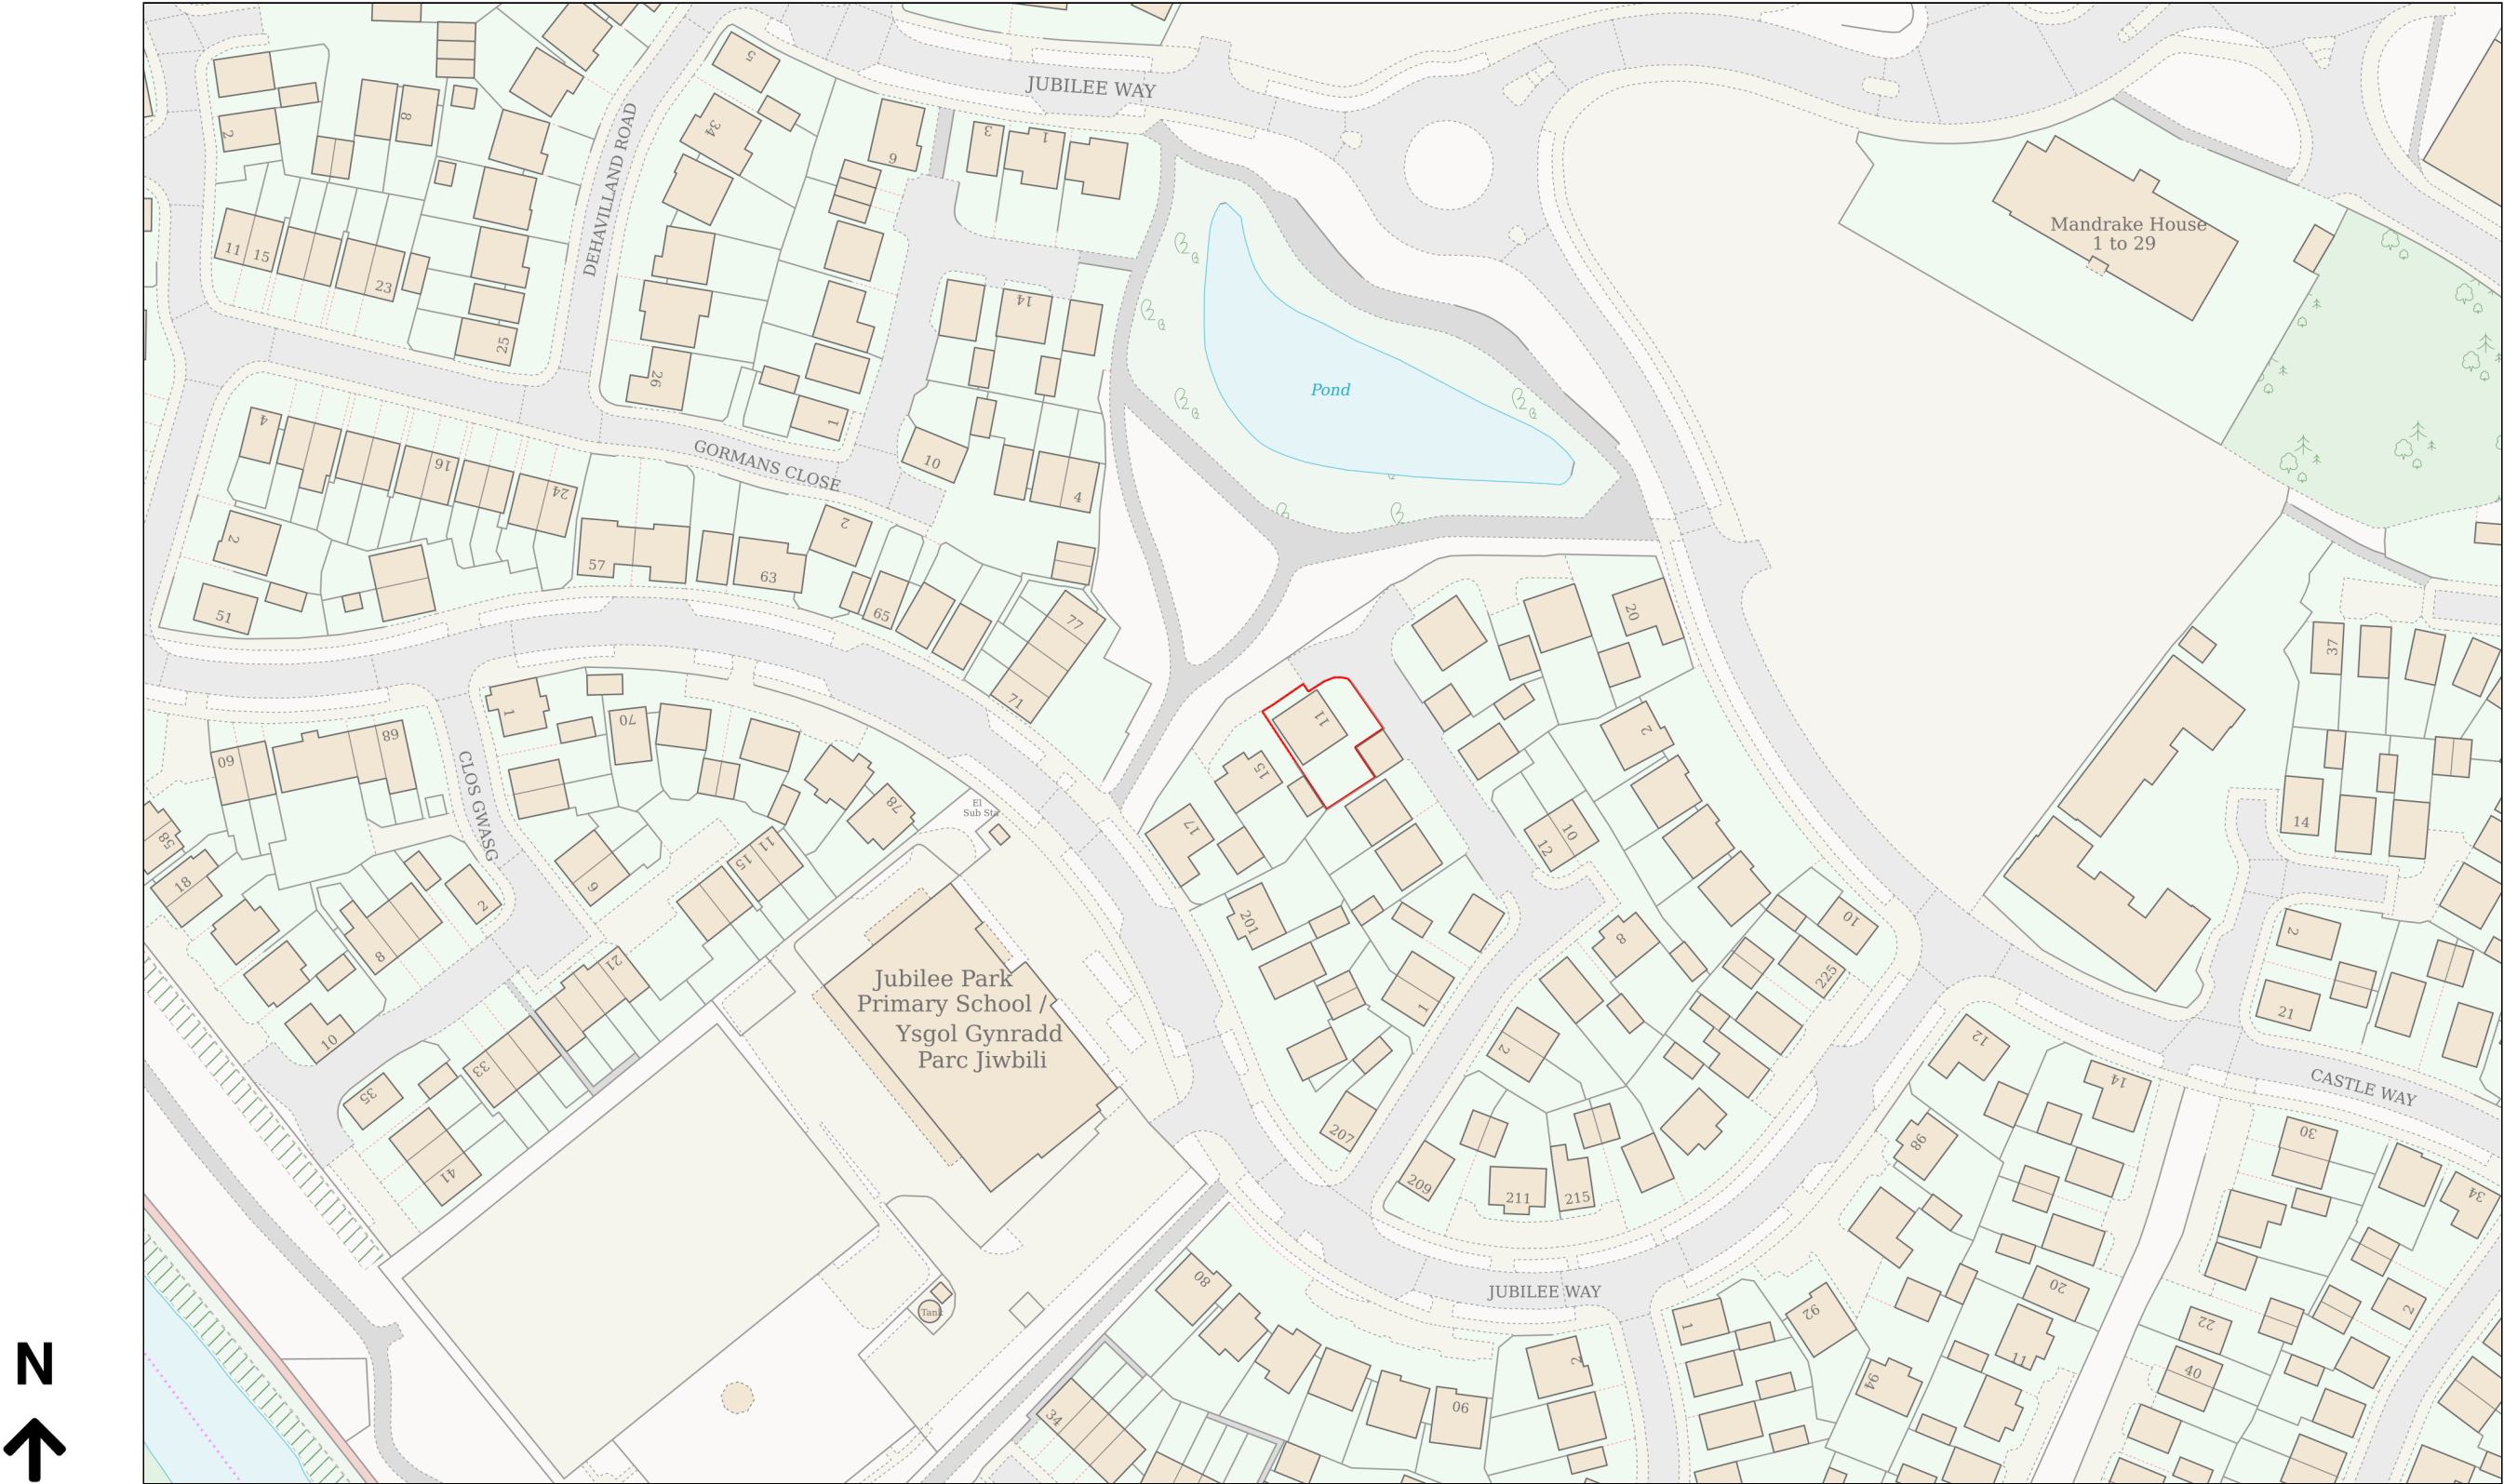

Planning Portal Reference: PP-14060359v1

