


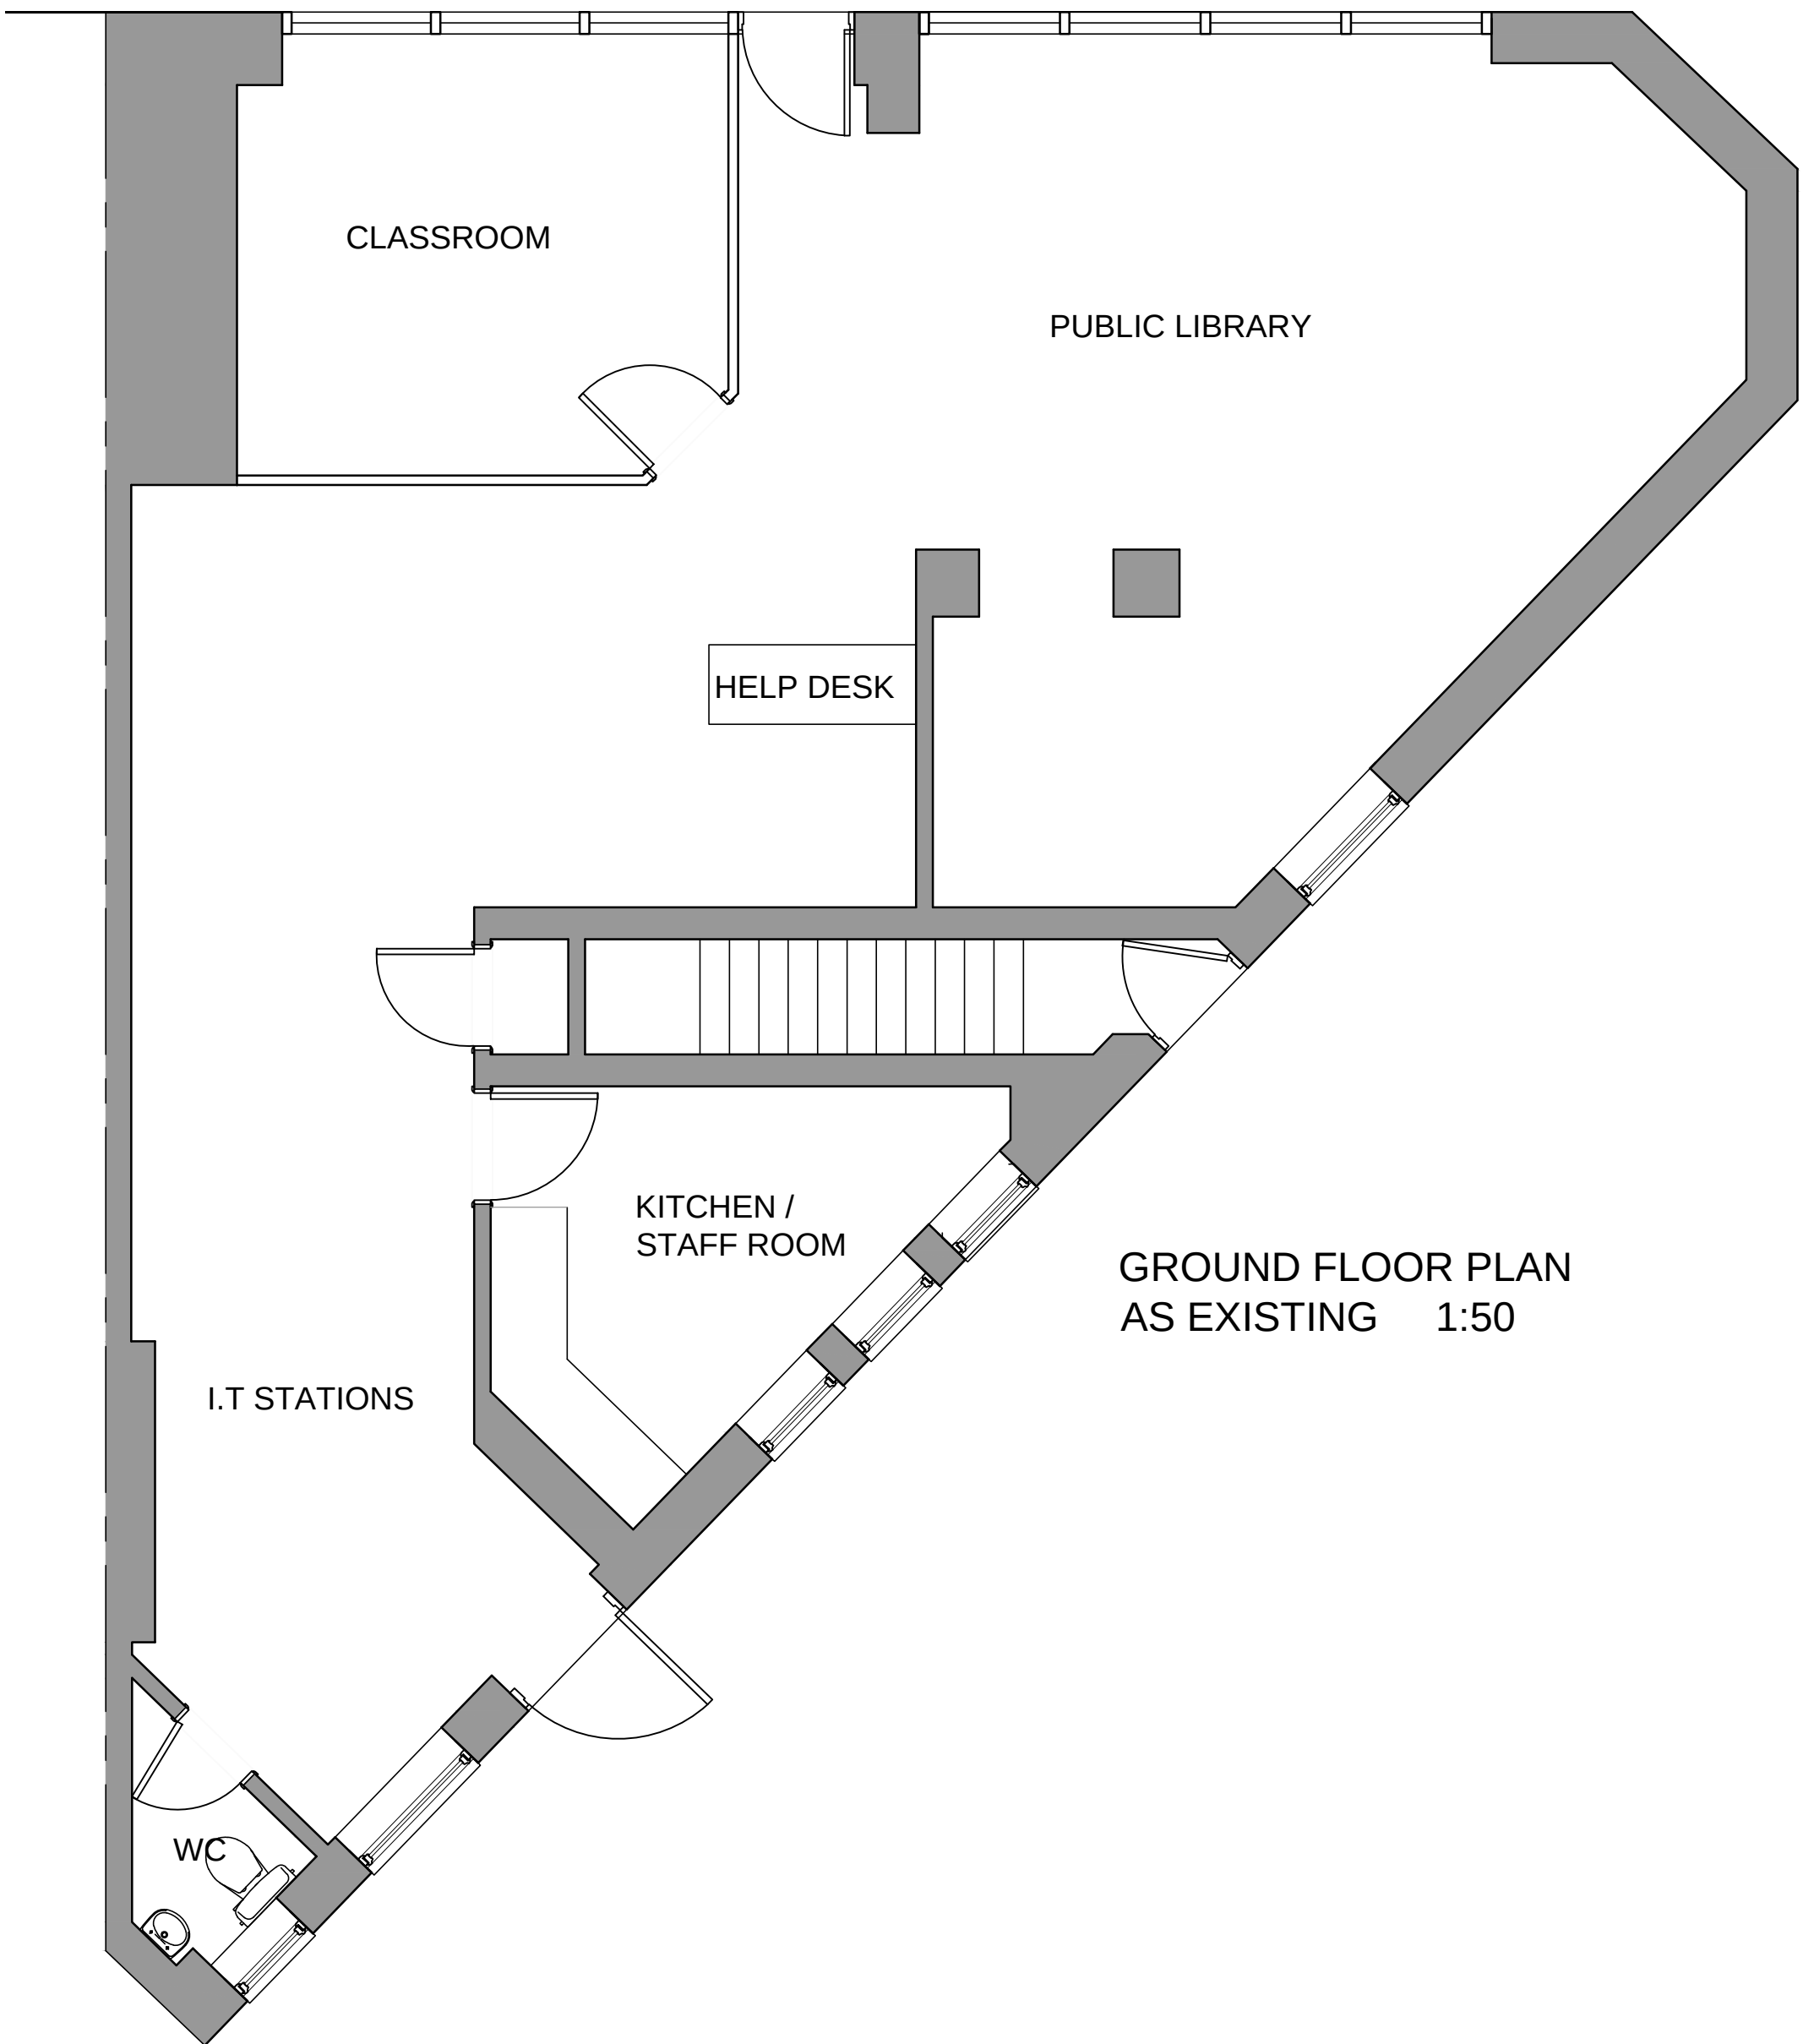

GROUND FLOOR PLAN
AS EXISTING 1:50