


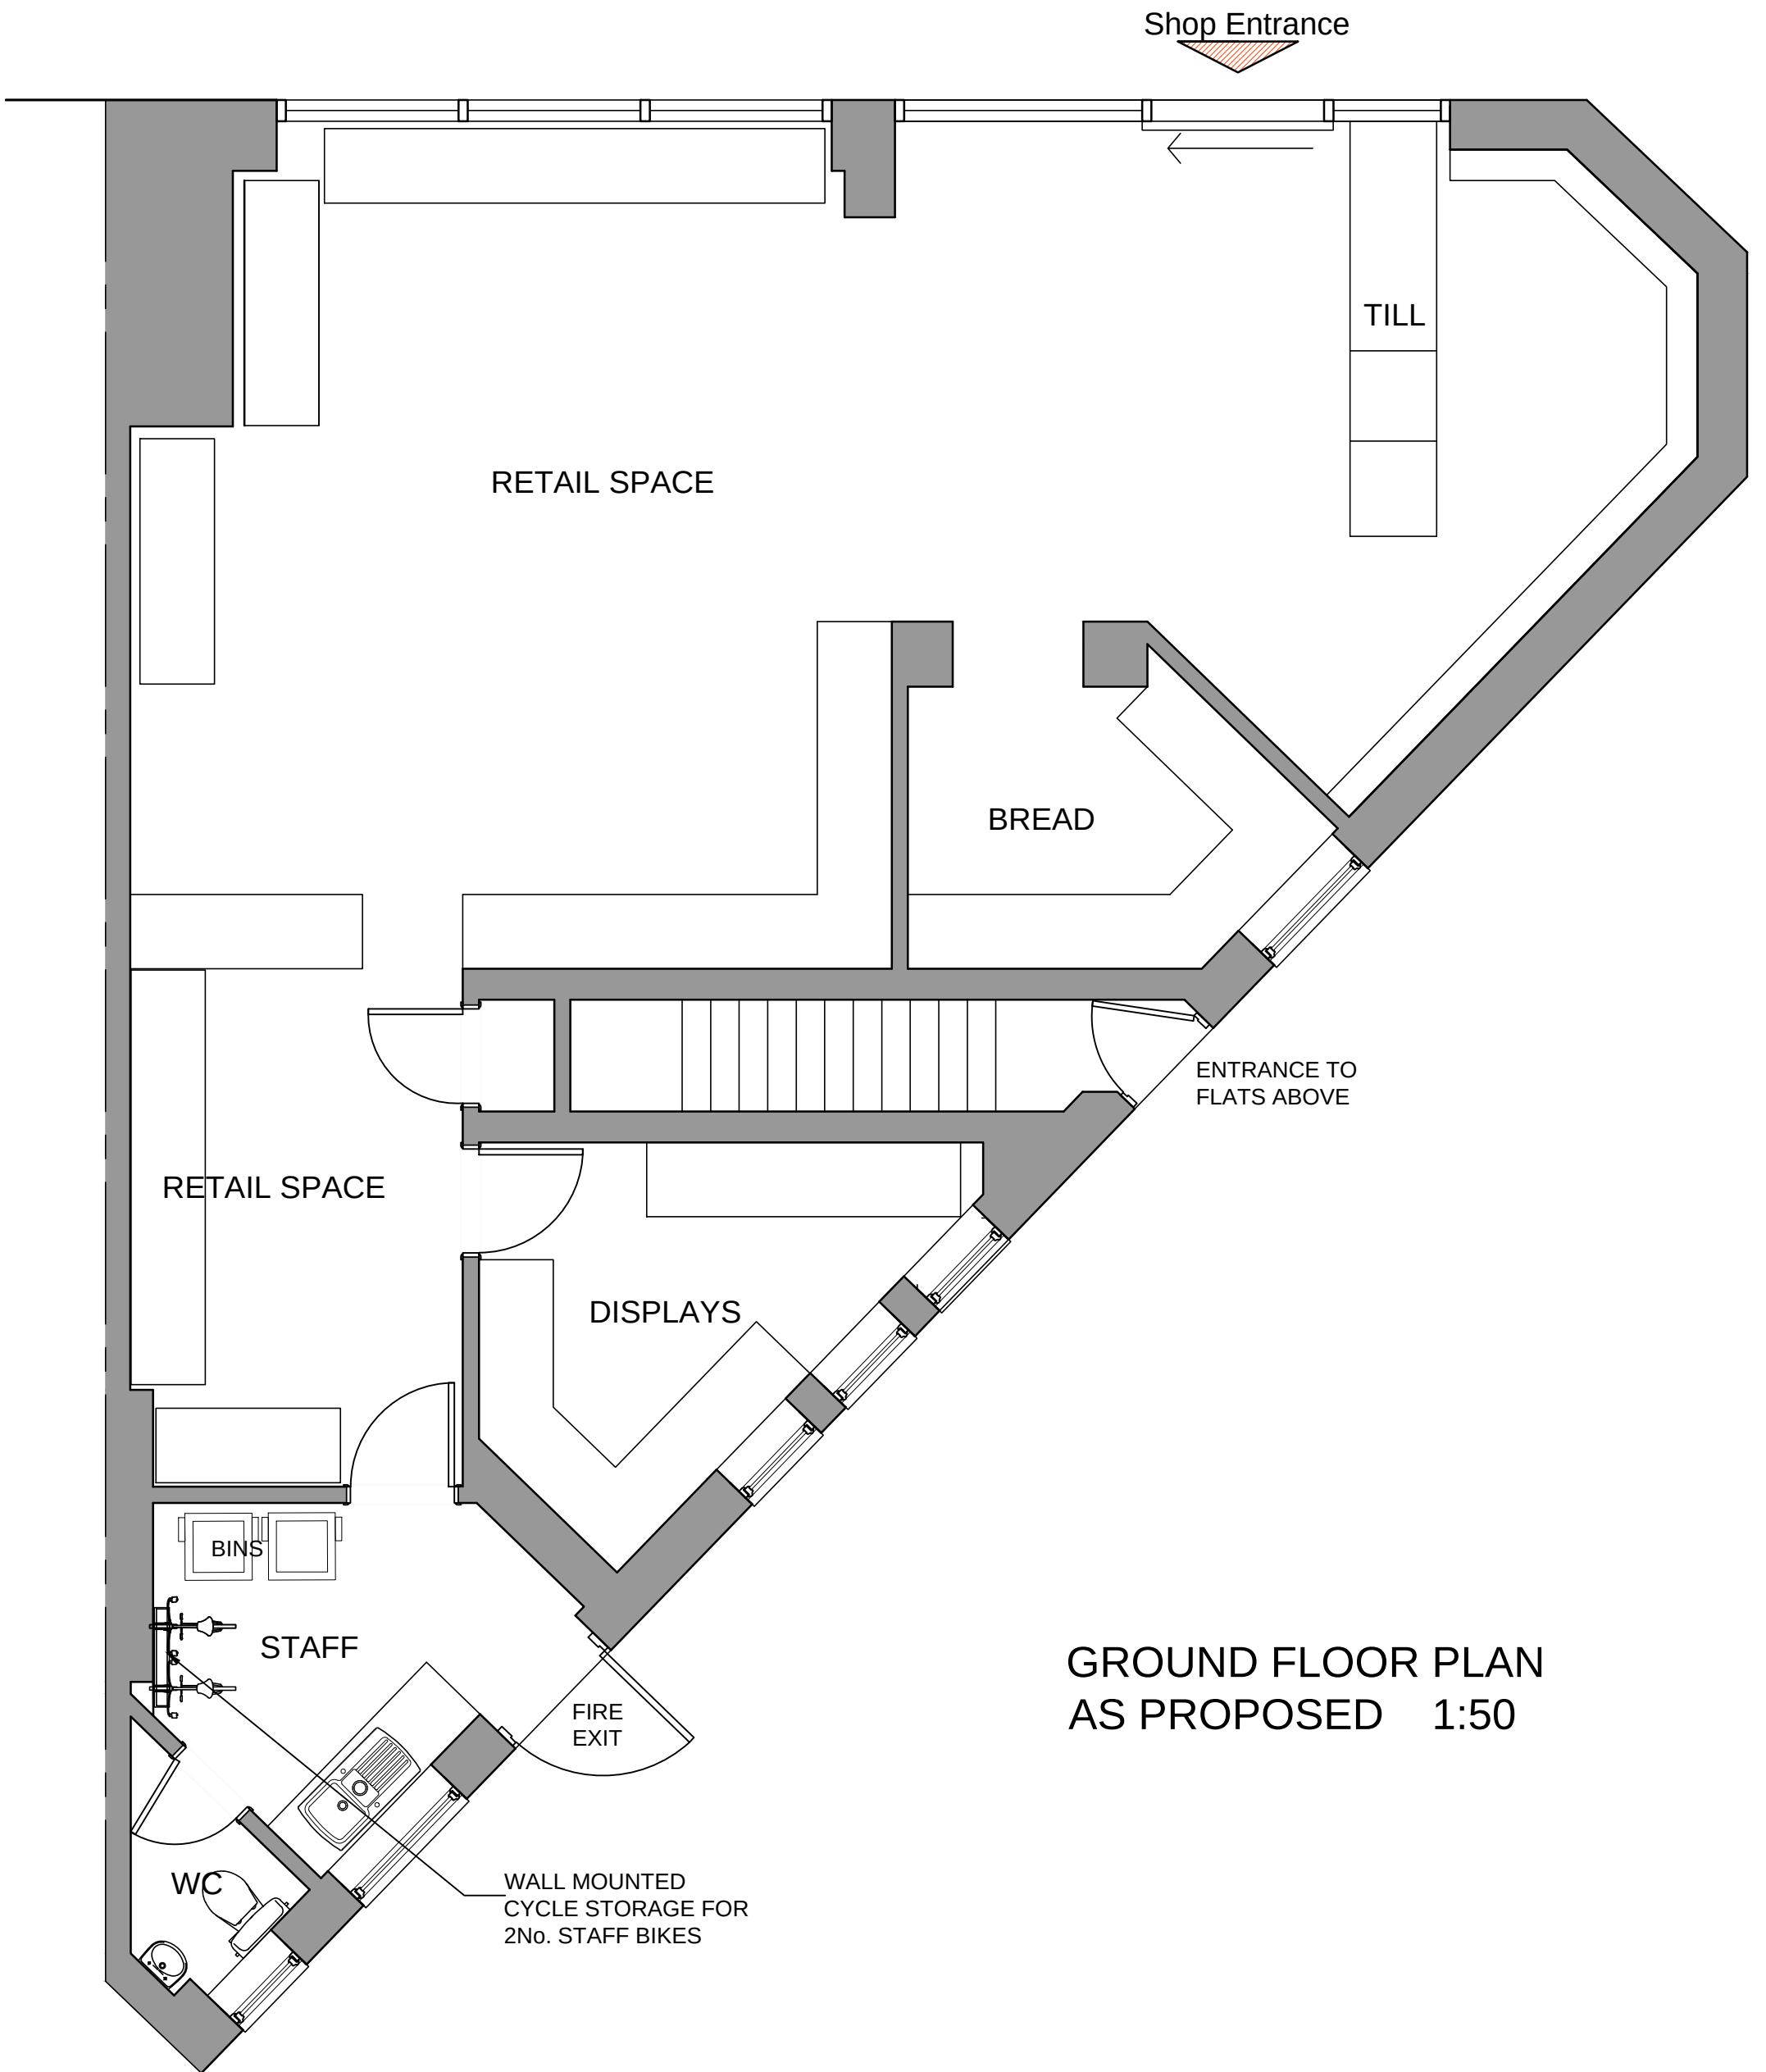

GROUND FLOOR PLAN
AS PROPOSED 1:50