




BIO DIVERSITY PROVISION



3No. National Trust Arundel bat boxes.
Securely strapped to tree approx 4m from ground level.
Sheltered from strong winds and artificial light sources facing South East or South West.

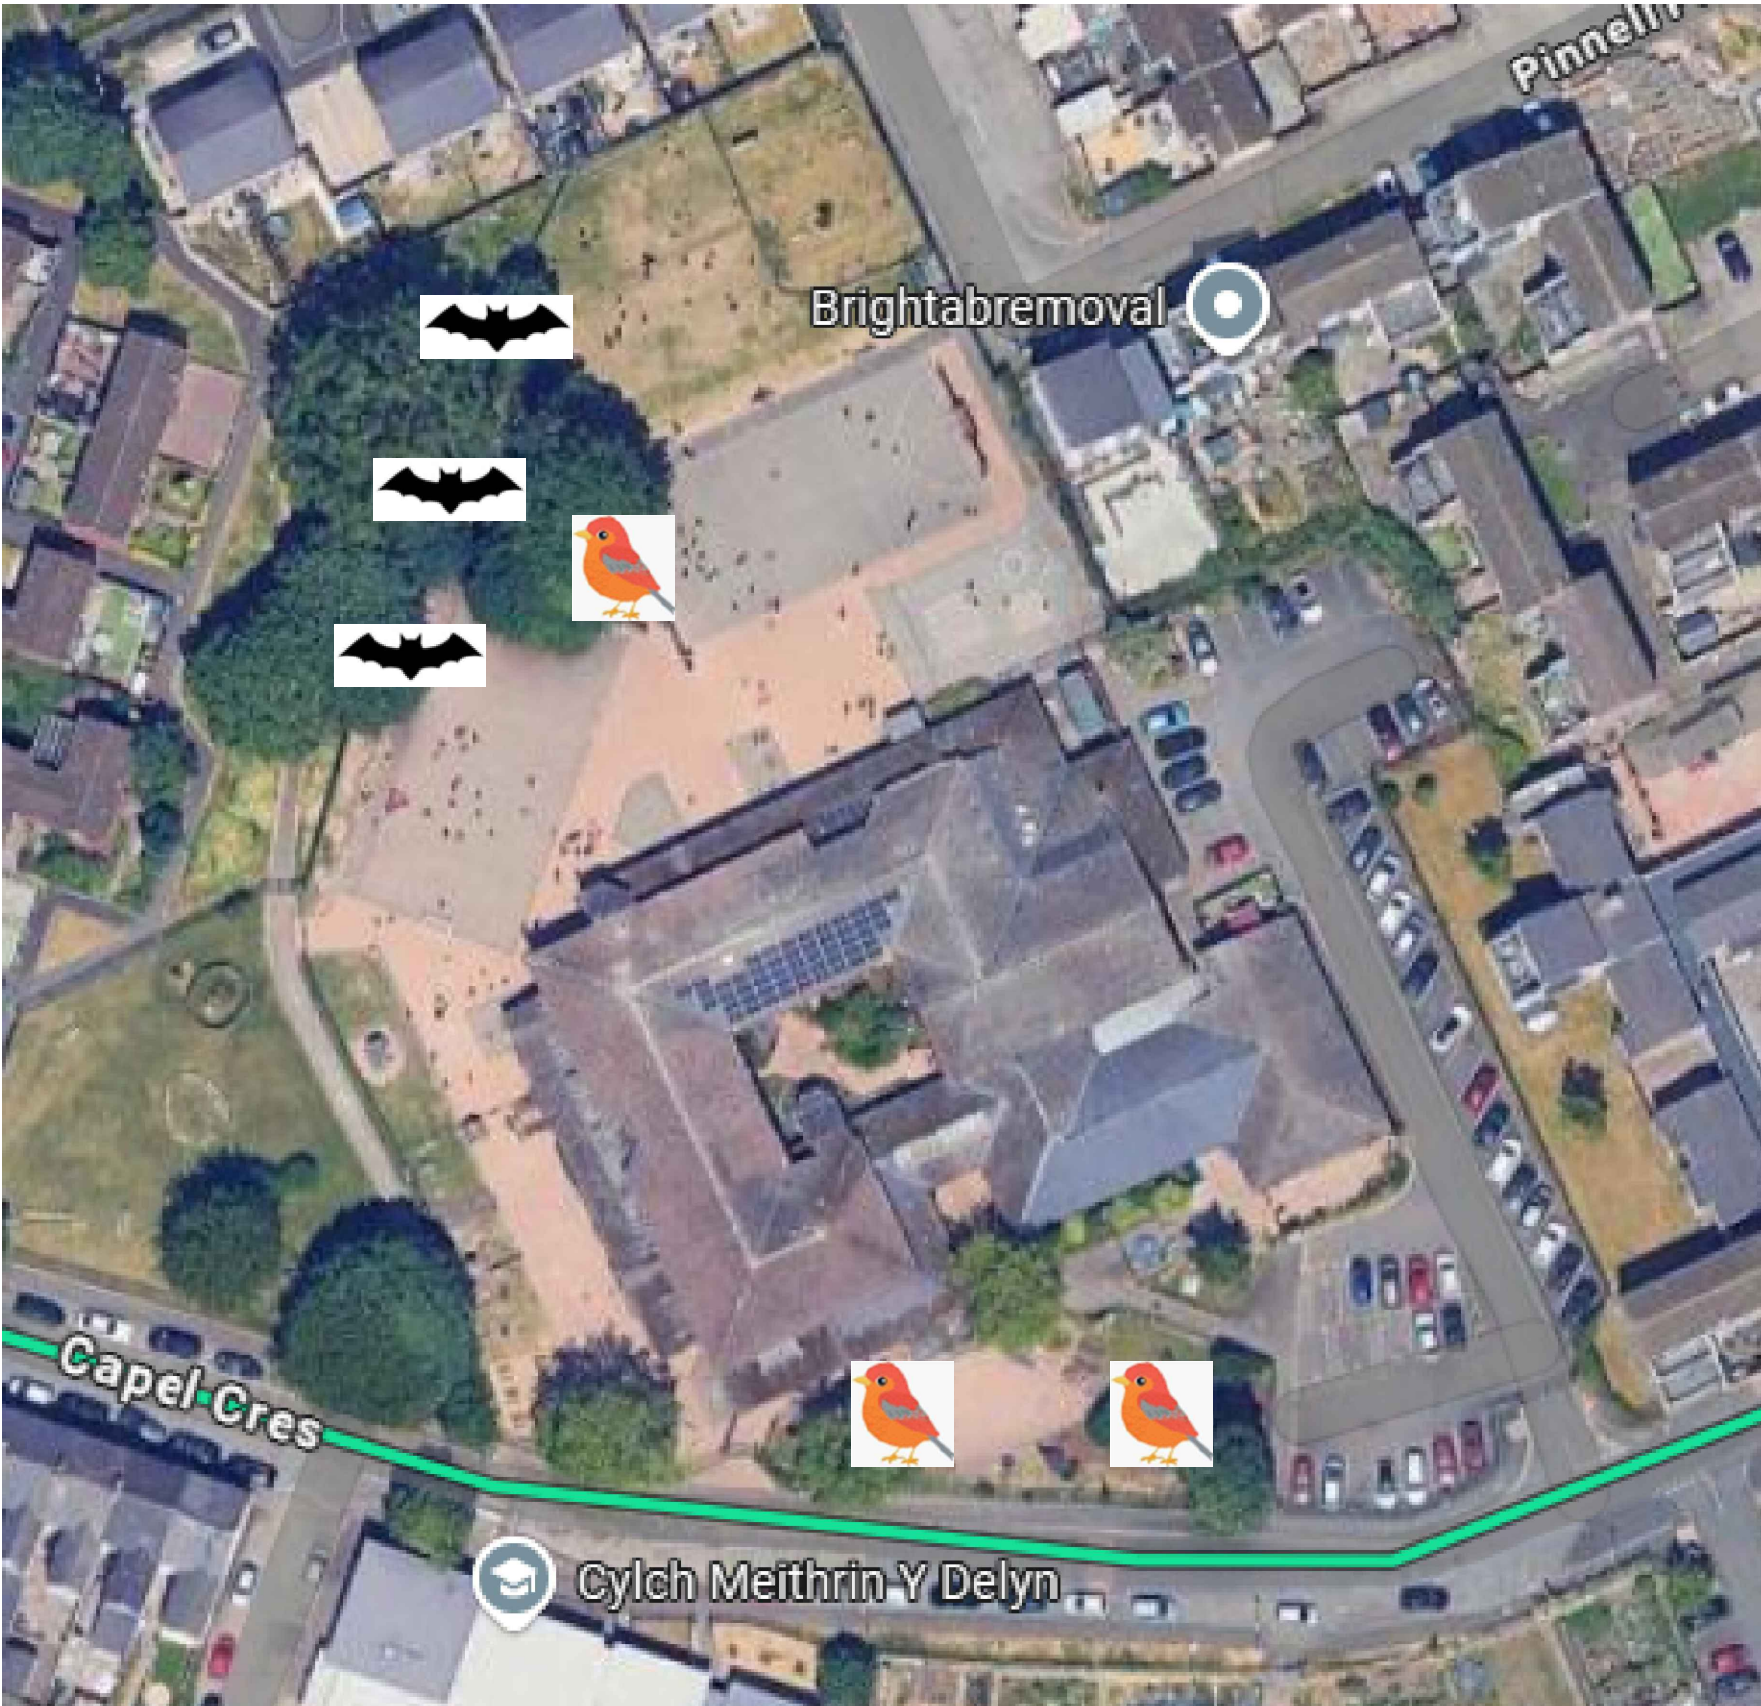

3No. National Trust Aruba nest boxes.
Securely strapped to a tree approx 3m above ground level.
Sheltered location with a clear flight path facing between North and East.



THIS DRAWING IS PRODUCED FOR USE IN THIS PROJECT ONLY AND MAY NOT BE USED FOR ANY OTHER PURPOSE. NPS PROPERTY CONSULTANTS LTD ACCEPT NO LIABILITY FOR THE USE OF THIS DRAWING OTHER THAN THE PURPOSE FOR WHICH IT WAS INTENDED IN CONNECTION WITH THIS PROJECT AS RECORDED IN THE 'PURPOSE FOR ISSUE' AND 'FILE STATUS CODE'.

THIS DRAWING MAY NOT BE REPRODUCED IN ANY FORM WITHOUT PRIOR WRITTEN AGREEMENT OF NPS PROPERTY CONSULTANTS LTD.

© CROWN COPYRIGHT AND DATABASE RIGHTS 2025
ORDNANCE SURVEY LICENCE NUMBER:-

ORIGINAL SHEET SIZE
A3

FIRST ISSUE						
P0						
REV	DRAWN	DATE	CHECKED	DATE	APPROVED	DATE

CLIENT	NEWPORT CITY COUNCIL
PROJECT	PILLGWENLLY PRIMARY SCHOOL

TITLE	BIODIVERSITY PLAN
-------	-------------------



Newport Norse
1st Floor, Caradog House, Clappa Park,
Newport, Wales, NP10 8UG,
Tel: 01633 240405;
web:www.norsegroup.co.uk

SCALES	DISCIPLINE	PROJECT NUMBER
NTS	ARCH	00-0-0000
DRAWING NUMBER		REV CODE
NPS -DR-A-(**)-000		P 1
STATUS CODE	PURPOSE OF ISSUE	DRAWN
S0	STAGE 1 TENDER	