



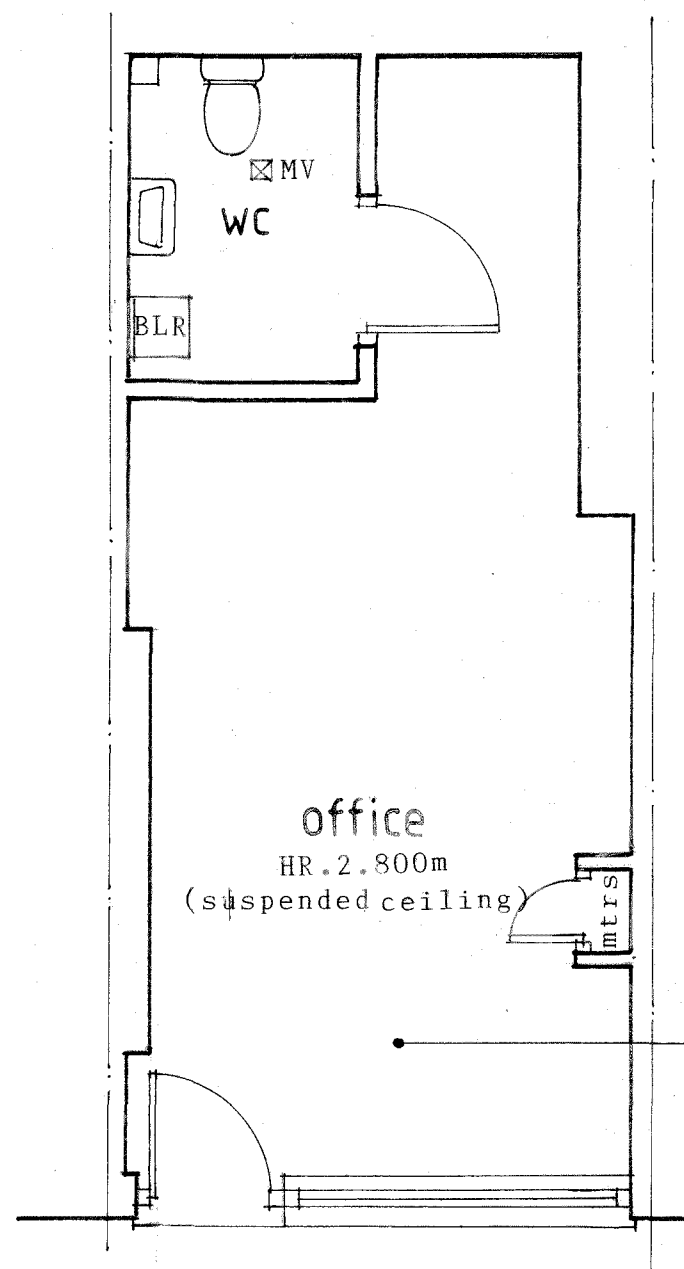

Existing ground floor layout
SCALE 1:50

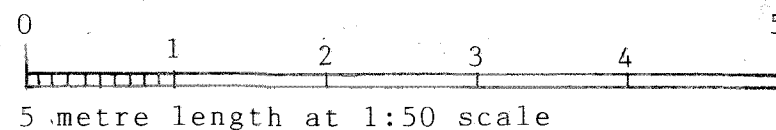

Revisions
Proposal
Change of use
Address
3 Skinner street
Newport
Classification
Floor layout
Drawing number
1003(01)25