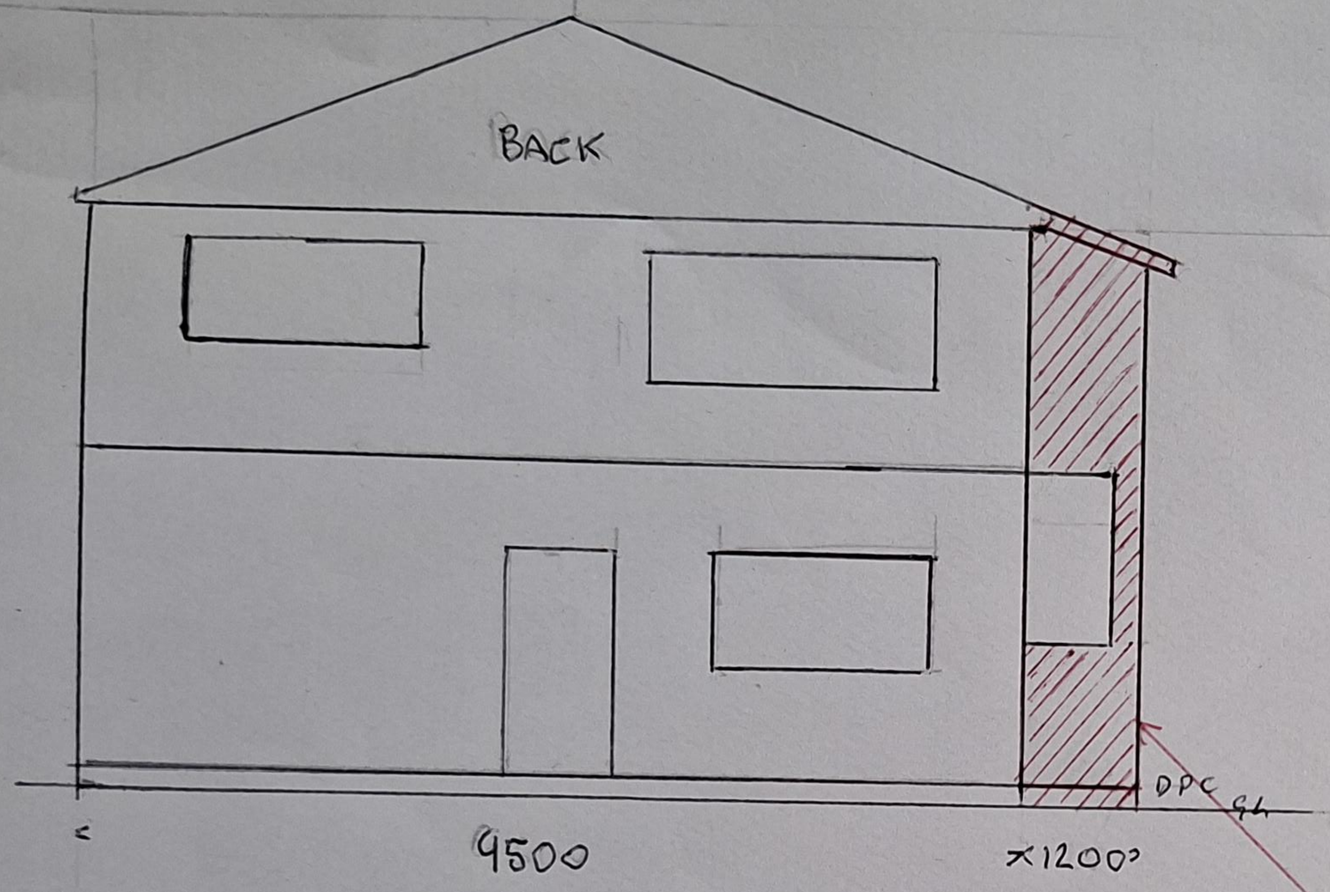

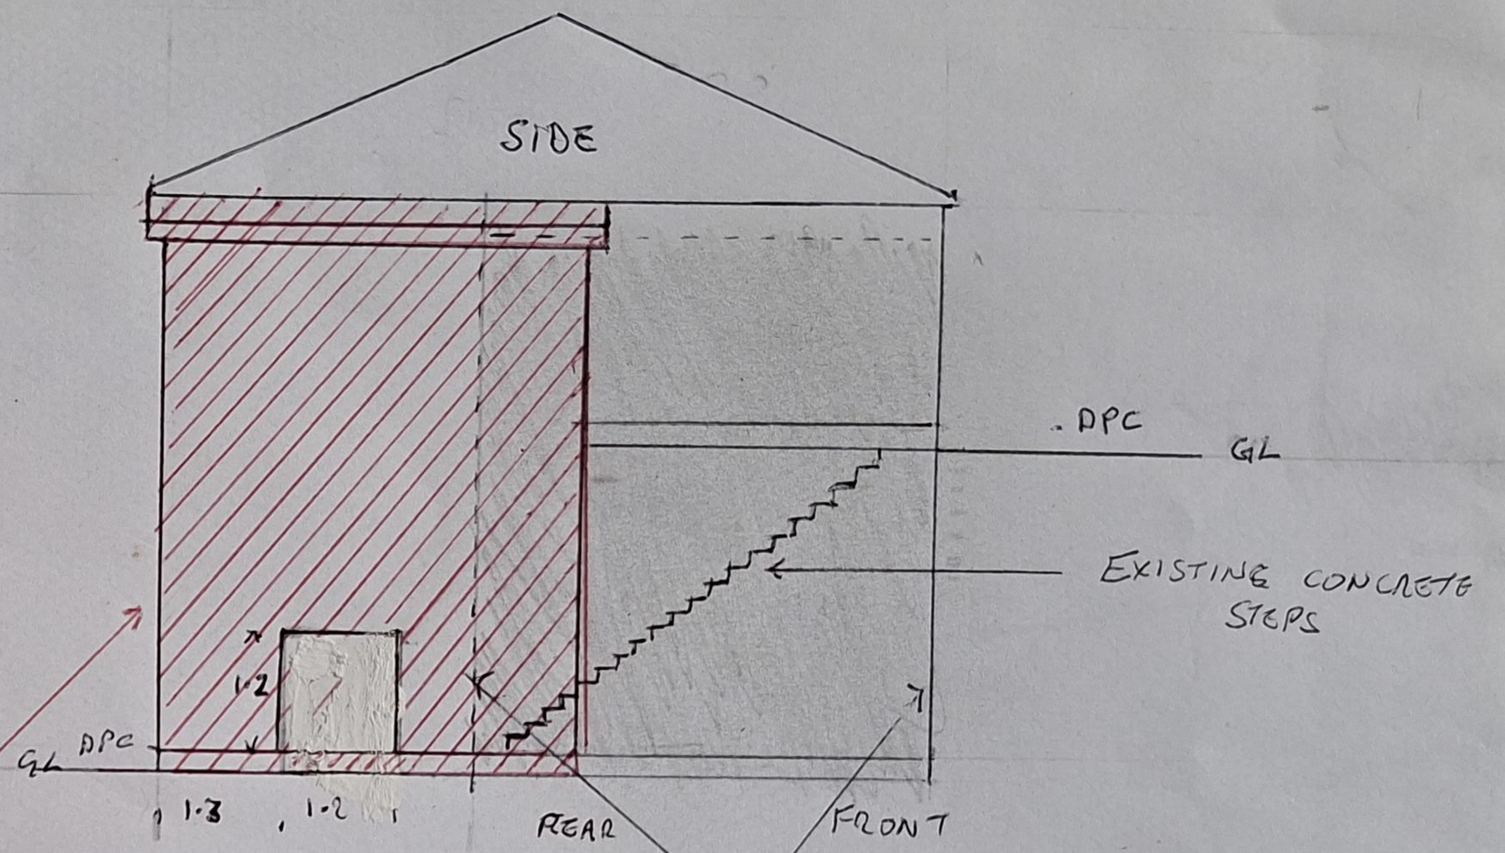

EXTENDED AREAS

EXISTING GARAGE

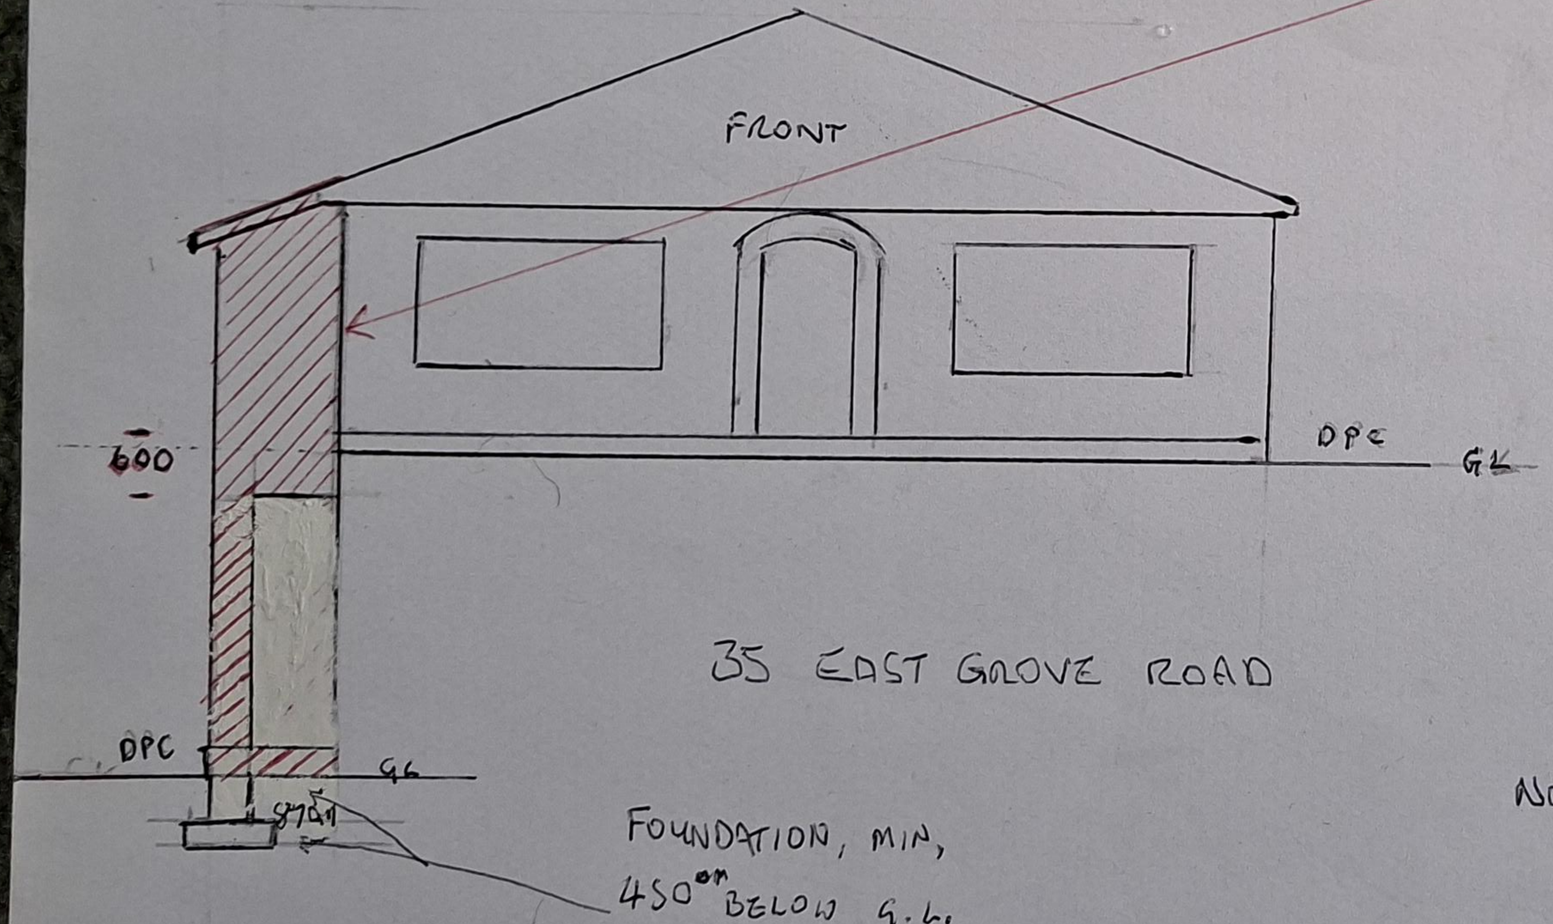

35 EAST GROVE ROAD

NOT TO SCALE

FOUNDATION, MIN,
450mm BELOW G.L.
225 x 700 CONCRETE STRIP