


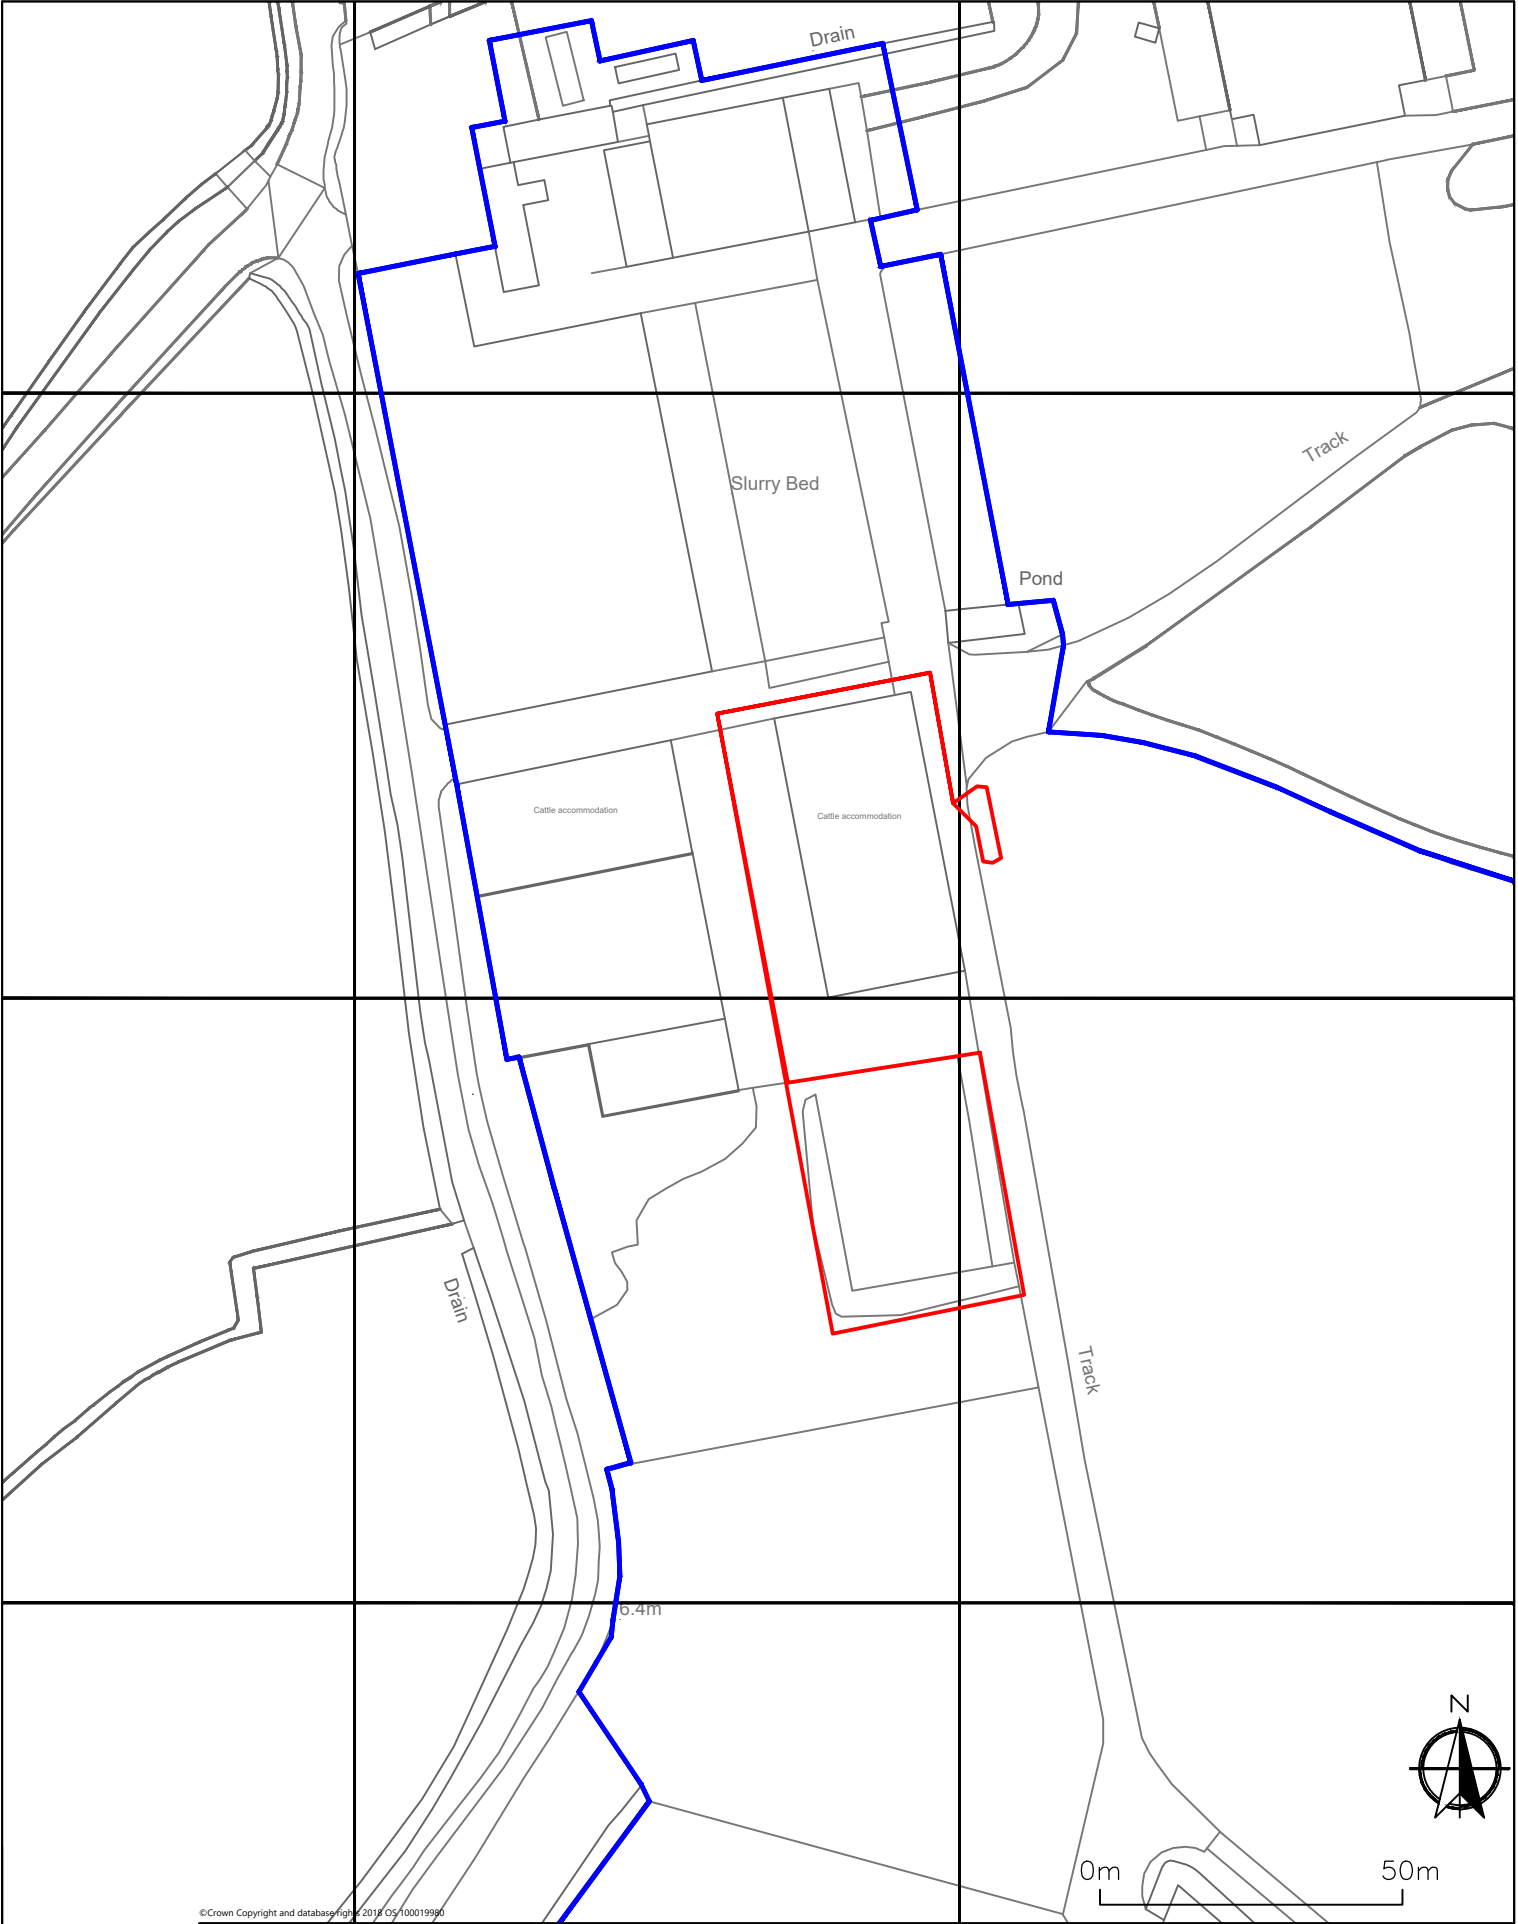

©Crown Copyright and database rights 2018 OS 100019980

	Drawing title LOCATION PLAN		Ref. RAC/9812/10	Rev.				Reading Agricultural Consultants Ltd Gate House Beechwood Court Long Toll Woodcote RG8 0RR 01491 684233 www.reading-ag.com		
	Contract TY MAWR FARM ST BRIDES WENTLOOGE NEWPORT NP10 8SF		Drawn by AL	Checked by						
			Scales 1:2,500@A4	Date Dec 2025						
					Rev.	Comment	Date			

