




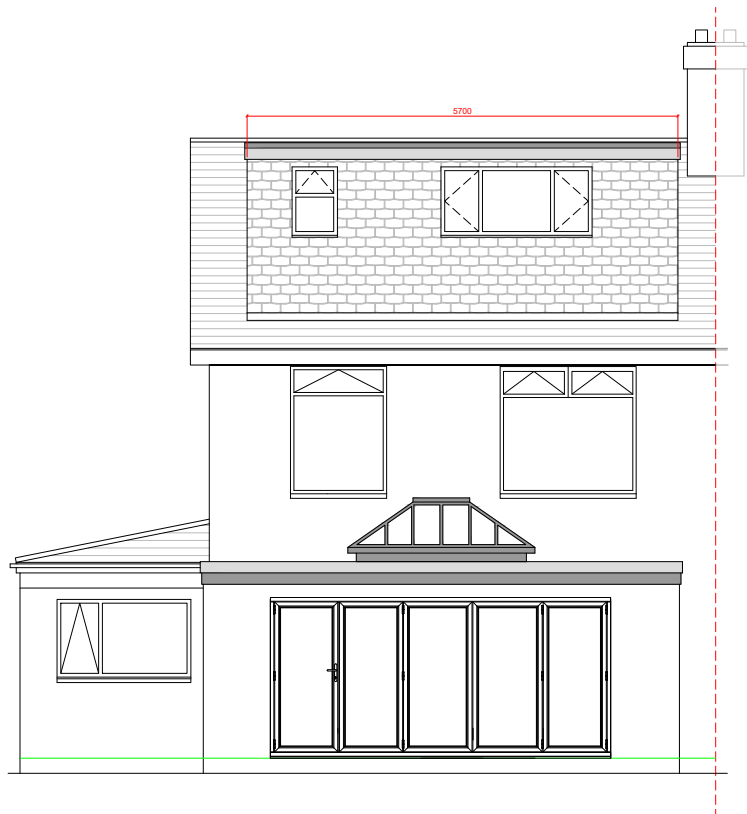

Elevation : REAR

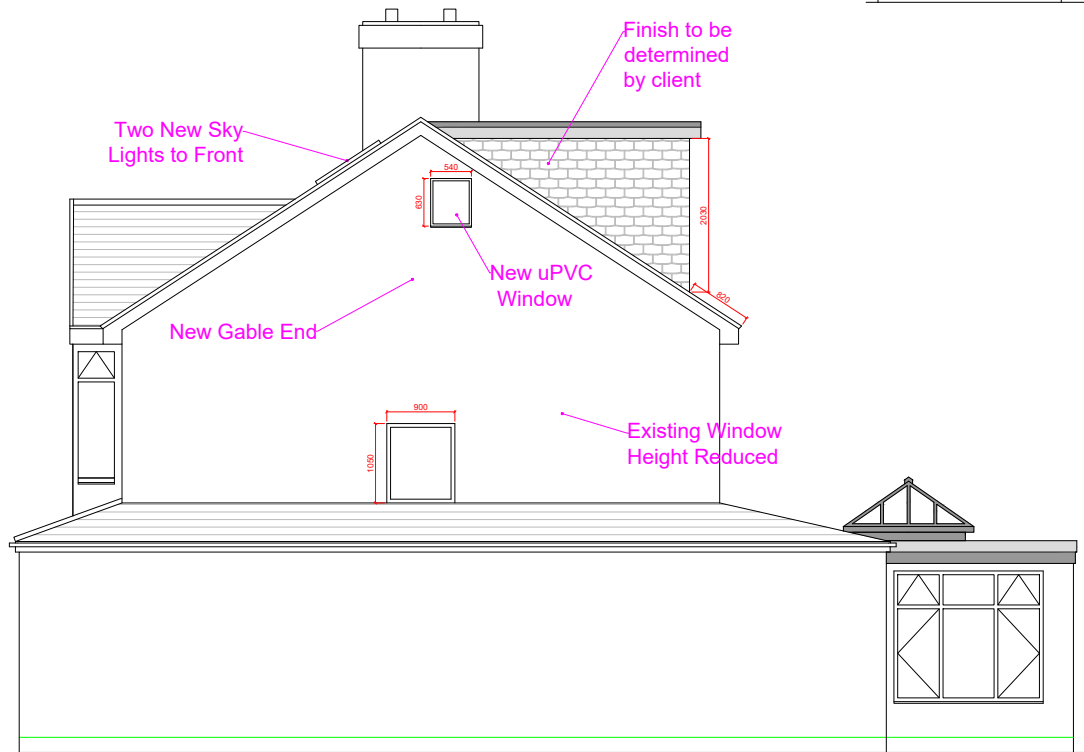

Elevation : SIDE

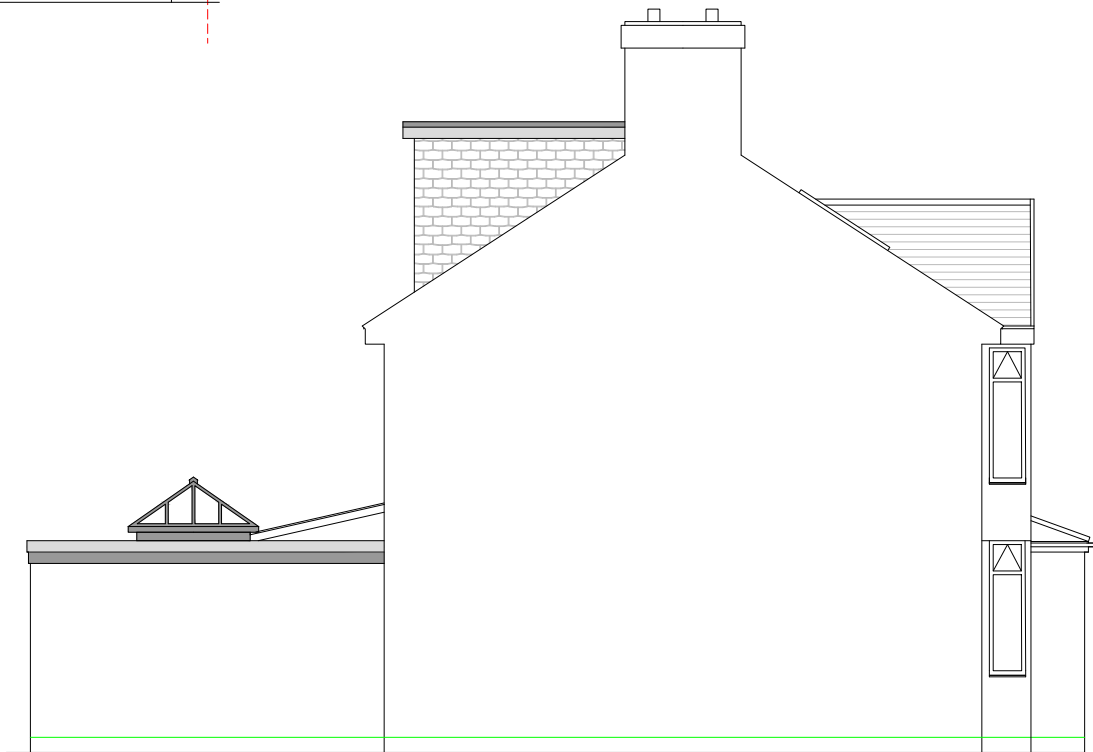

Elevation : SIDE

THESE DRAWINGS ARE FOR PLANNING PERMISSION PURPOSES ONLY
DO NOT SCALE AND ALWAYS CHECK DIMENSIONS ON SITE

46 Highcross Road Rogerstone, Newport, NP10 9AD			
PROPOSED		ELEVATIONS	
CYTECH DESIGN	07970790992 enquiries@cytechdesign.co.uk www.cytechdesign.co.uk	Revision 1.1	SCALE 1 : 100
DRAWN BY: Royston Smith		11th June 2026	