


PROJECT ONE
CREATORS OF LIFESTYLE SPACES

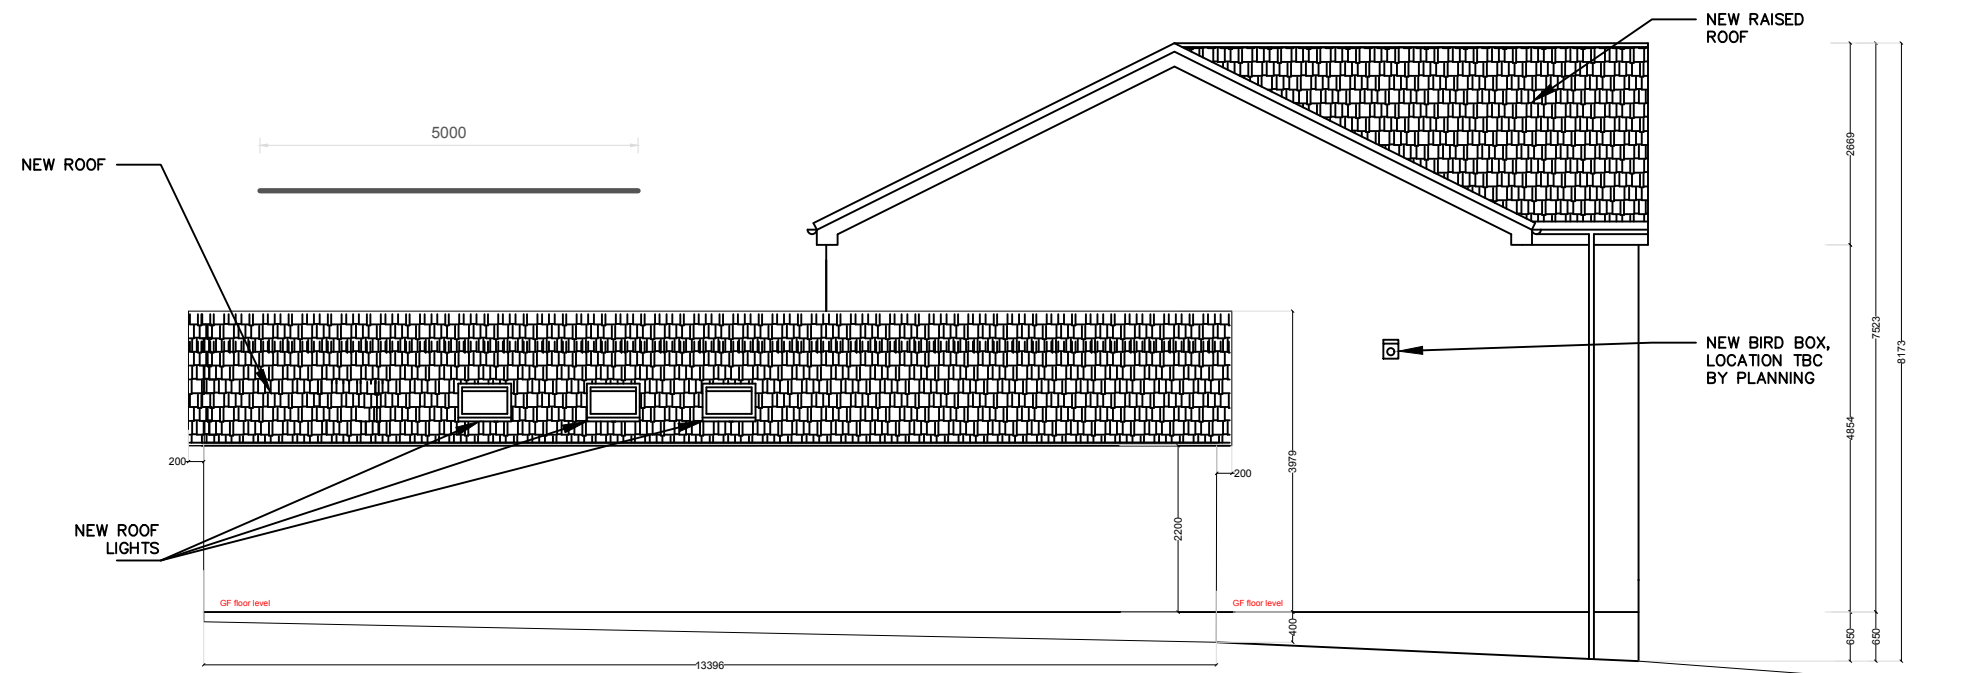

SIDE ELEVATION 1



SIDE ELEVATION 2

PROPOSED SIDE
ELEVATIONS

LAYOUT: A3 SCALE: 1-100

DATE: 4TH AUGUST 2025

DRAWN BY: Babette

CLIENT:

PROJECT ADDRESS:
Tanglewood
Tregarn Road
langstone
Newport
NP18 2JS

AREA QUANTITIES (m/m2)

FLOOR AREA (m2)

CEILING AREA (m2)

WALL SURFACE AREA (m2)

PERIMETER (m)

PROJECT ONE
DESIGN AND MANAGEMENT LTD.

PROJECT ONE HQ
3 Glebe Street,
Penarth,
CF64 1EB

02921 406 283
info@projectone.design

SMILE TO SLEEP.
WAKE TO WONDER.
www.projectone.design