


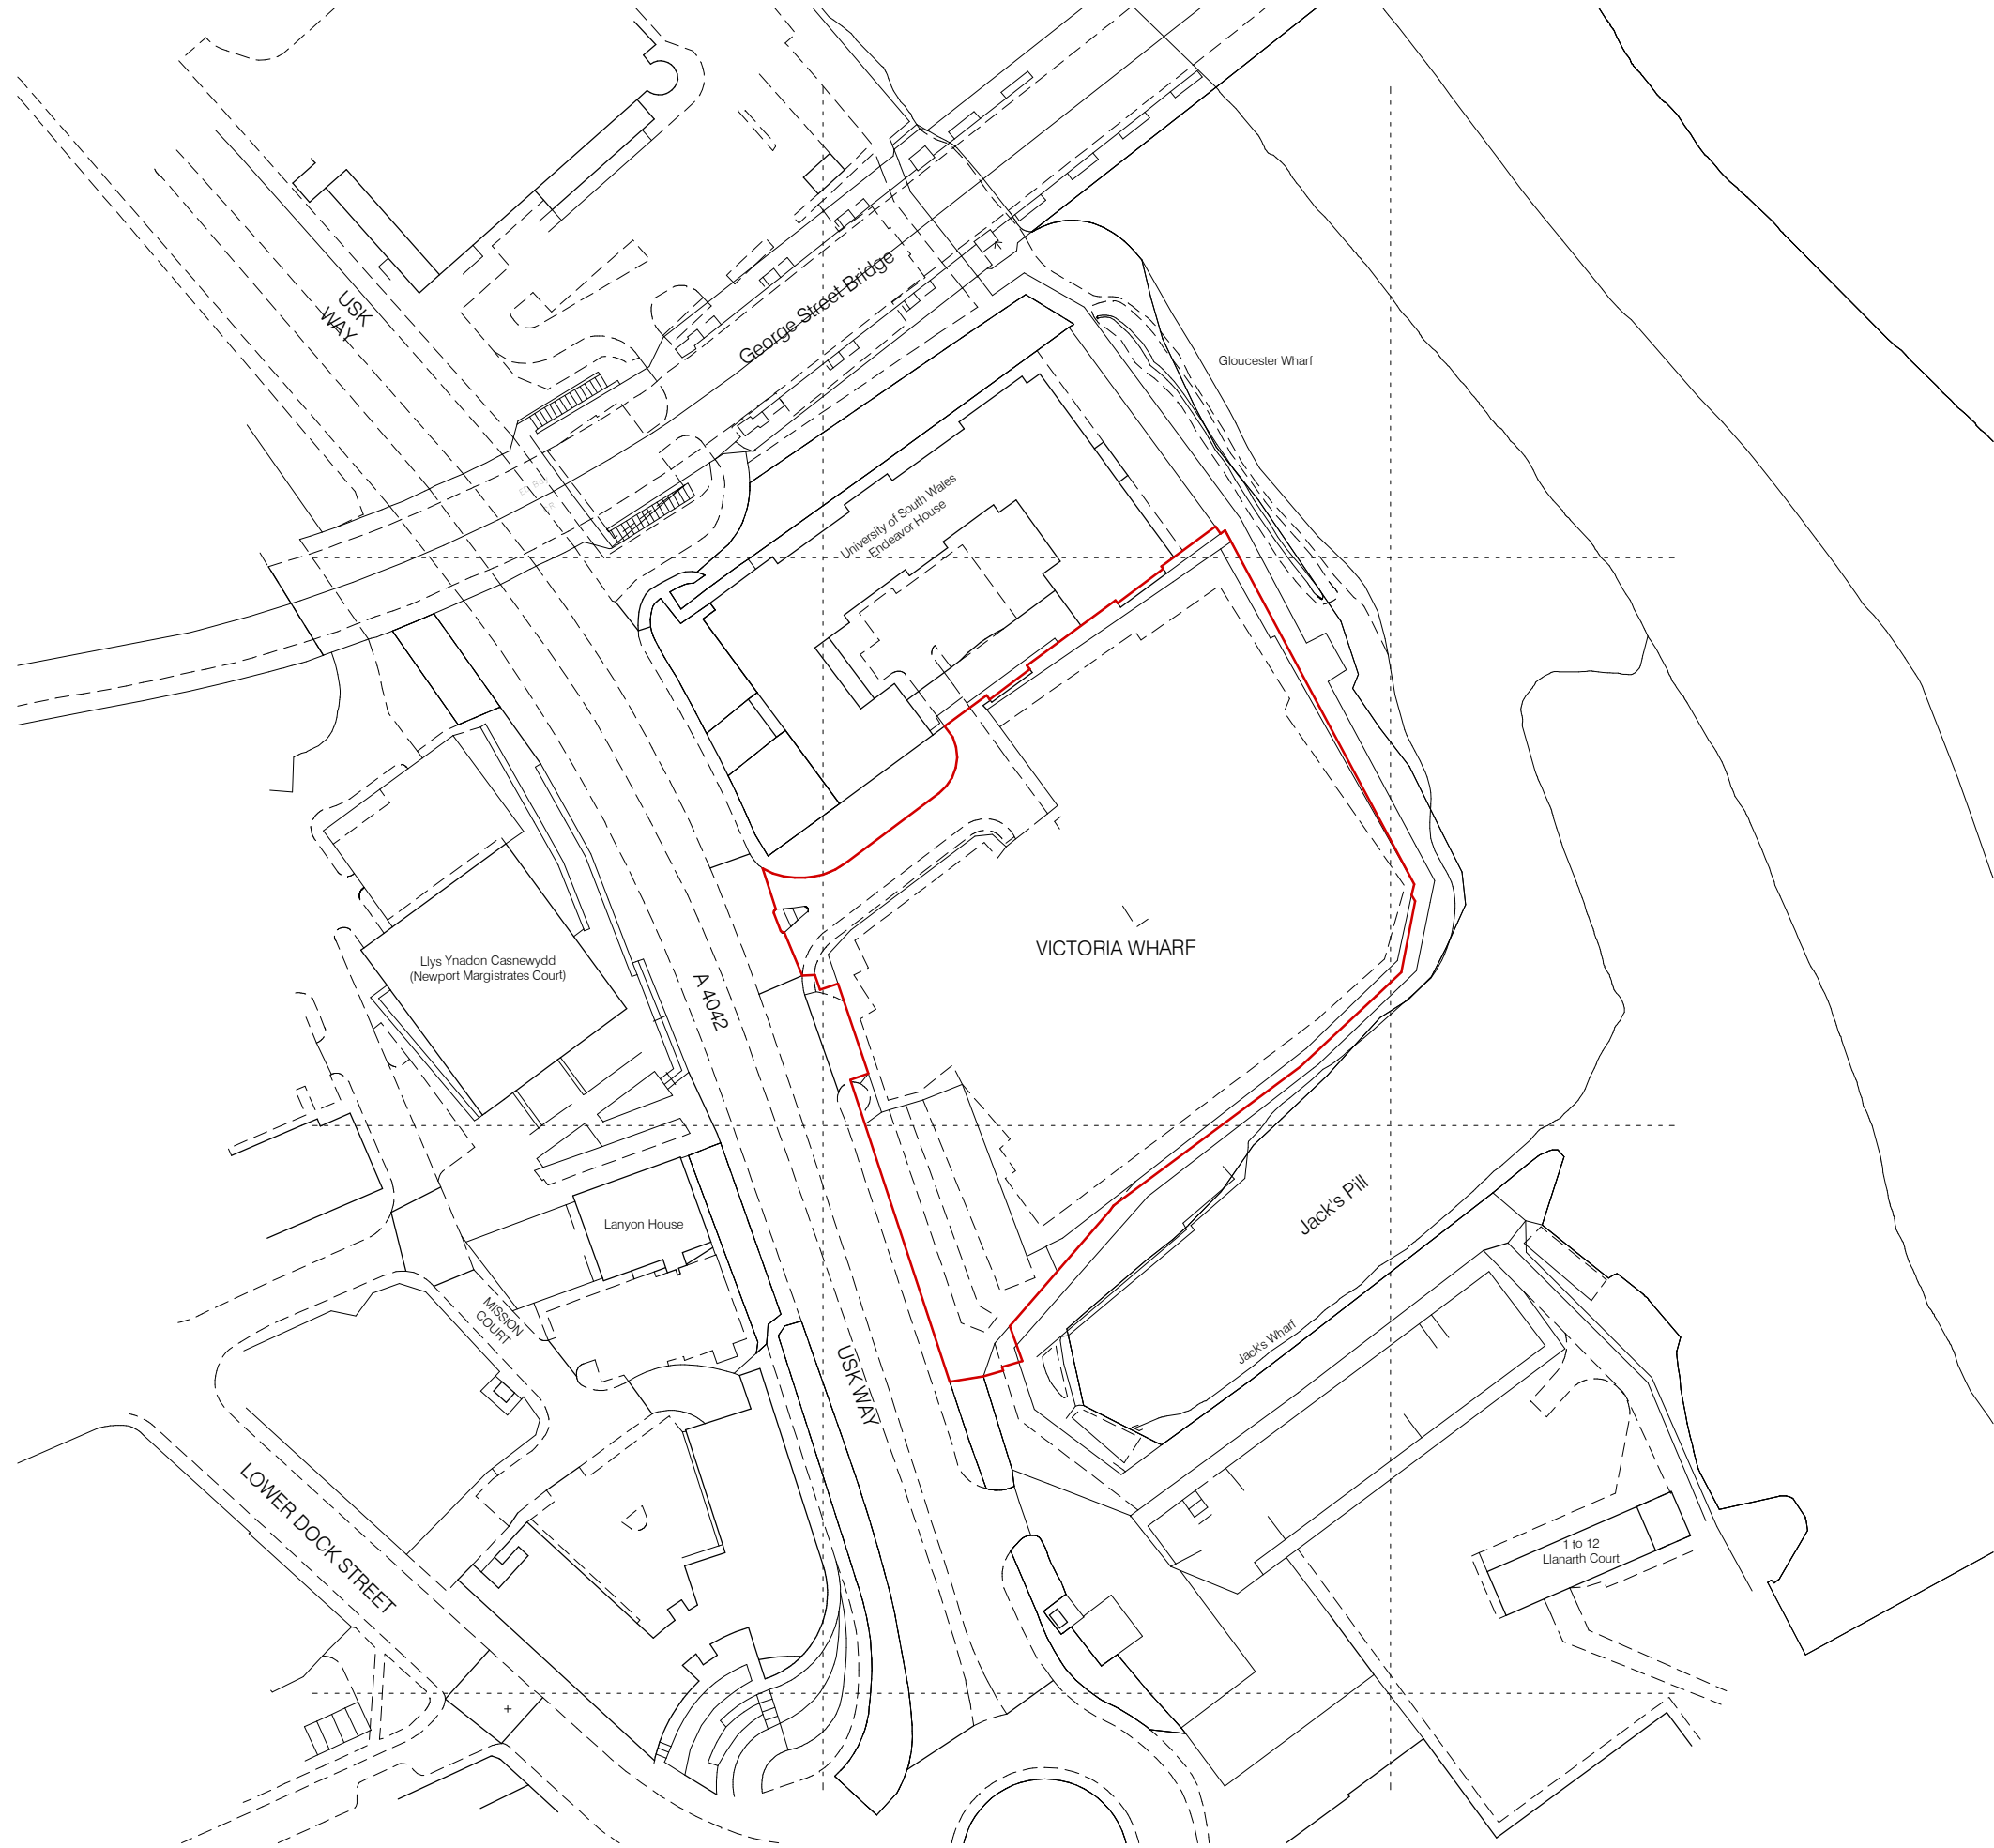

Site Location Plan
1 : 1250

- Notes:
1. Drawings must not be scaled and any discrepancies must be reported immediately.
 2. The drawing is to be read in conjunction with all other relevant project drawings and schedules.
 3. Dimensions indicated are structural.
 4. Drawing must be printed in colour to ensure all elements are clearly identified.

P1	Issued for approval	BD	AL	10.06.26
Rev.	Description	Drawn	Check	Date

FOR APPROVAL

pentan
architects

22 Cathedral Road
Cardiff CF11 9LJ
t. 029 2030 9010
info@pentan.co.uk

Project
Usk Way, Newport

Client
HEDYN

Drawing Title
Site Location Plan

Job no.	Org.	Zone	Level	Type	Role	Description	Status	Rev.
4211	- PEN	- ZZ	- ZZ	- DR	- A	- 1001	S4	P1
Scale							Date	
1 : 1250		@ A3					Jun' 26	

NOTES: Do not scale. All dimensions are in millimetres unless stated otherwise