


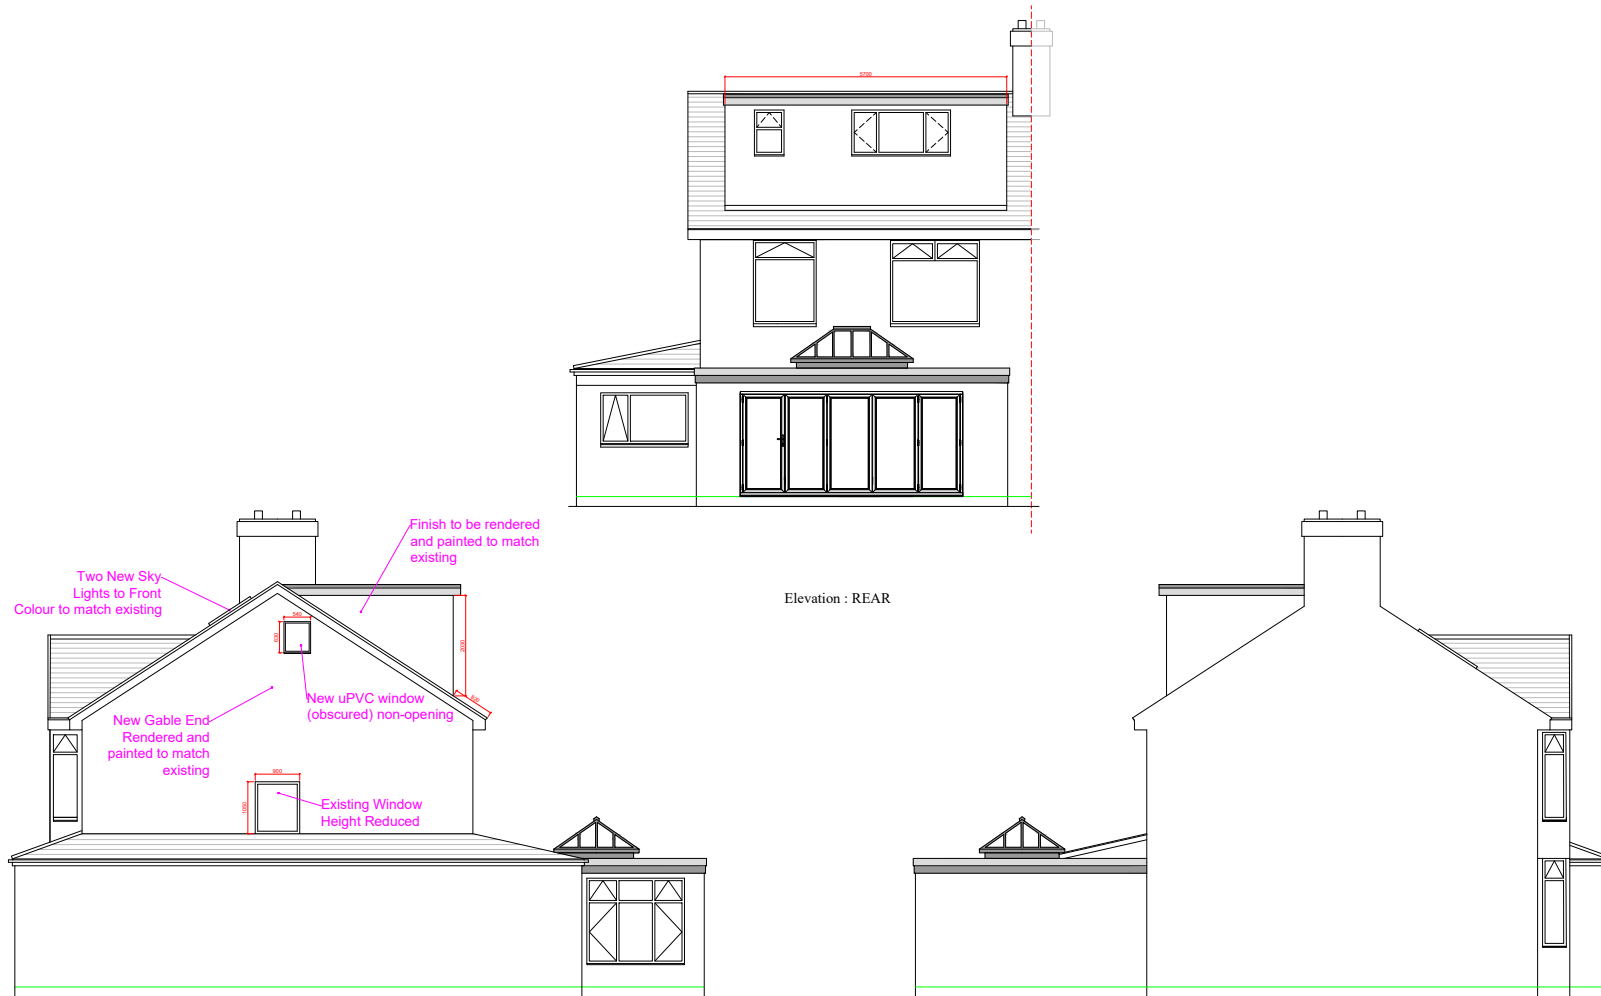

THESE DRAWINGS ARE FOR PLANNING PERMISSION PURPOSES ONLY
DO NOT SCALE AND ALWAYS CHECK DIMENSIONS ON SITE

46 Highcross Road Rogerstone, Newport, NP10 9AD			
PROPOSED		ELEVATIONS	
CYTECH DESIGN DRAWN BY: Roydon Smith	07970790992 enquiry@cytechdesign.co.uk www.cytechdesign.co.uk	Revision 1.2	SCALE
		31st July 2026	1 : 100