



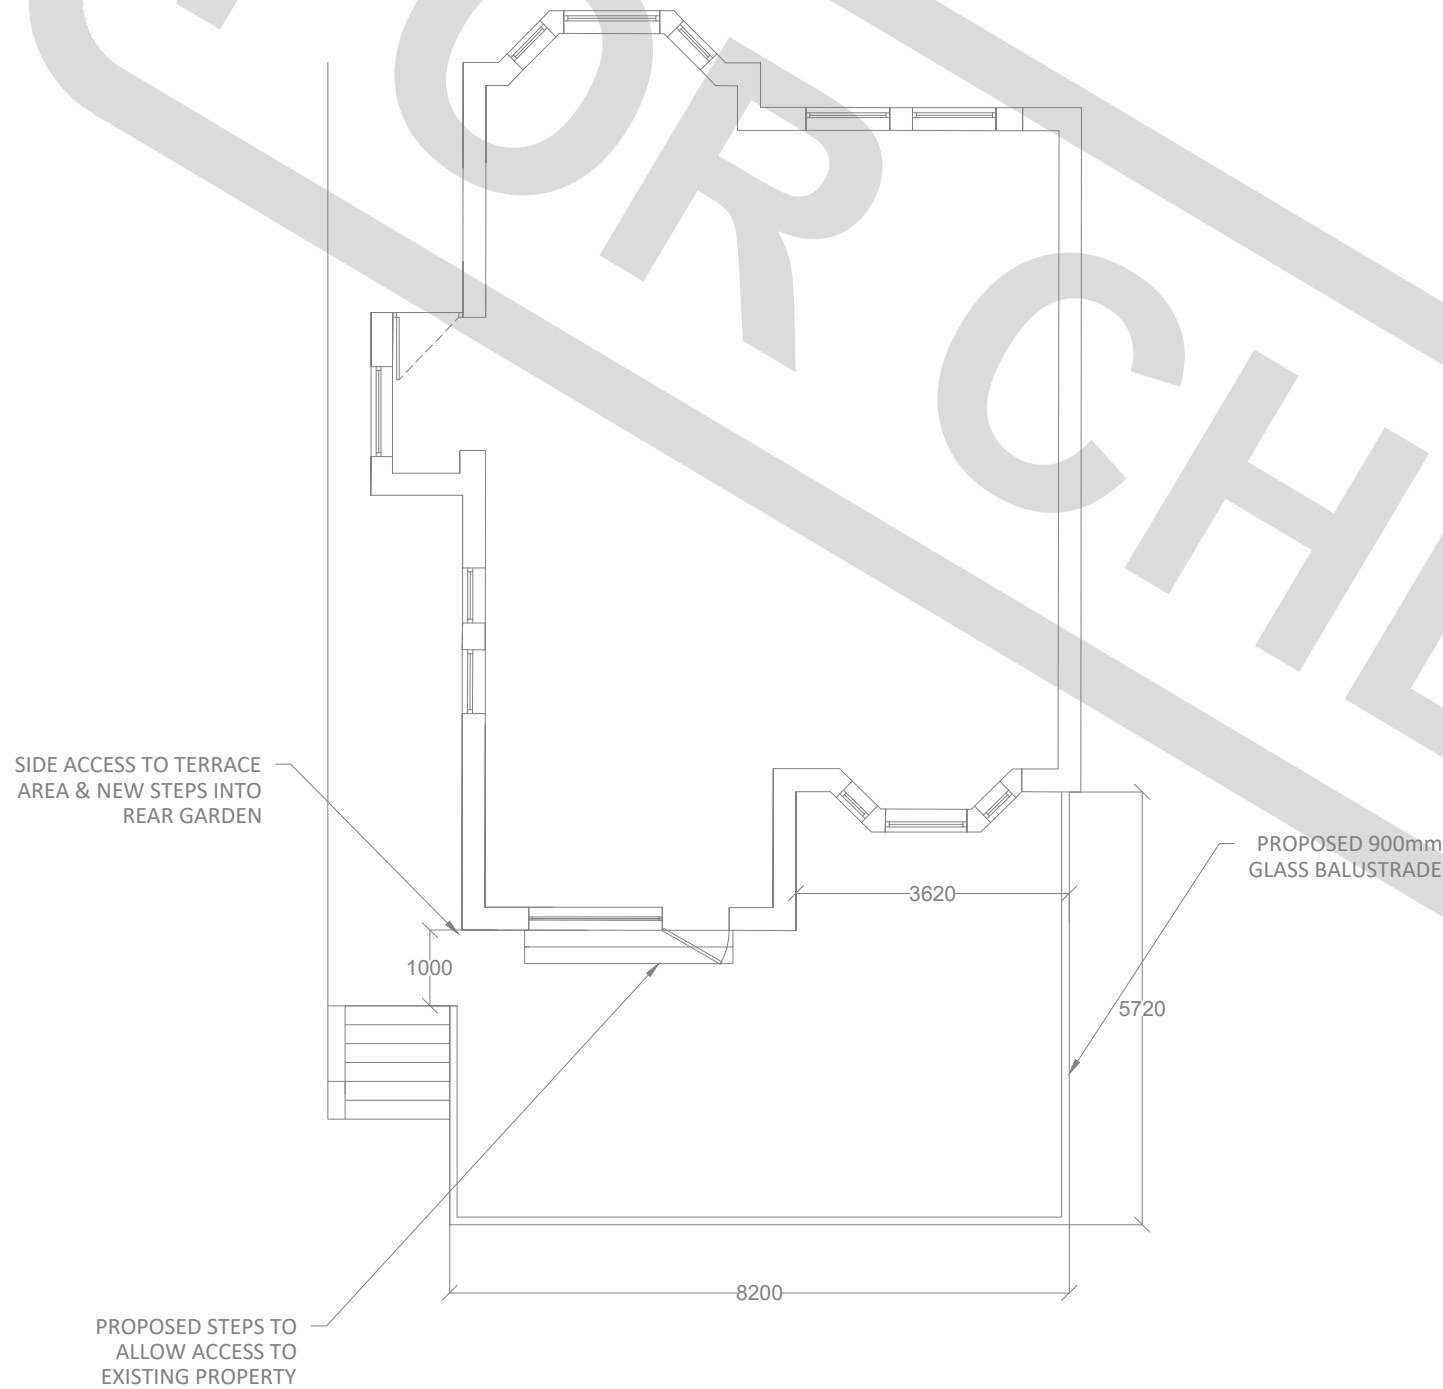

GROUND FLOOR

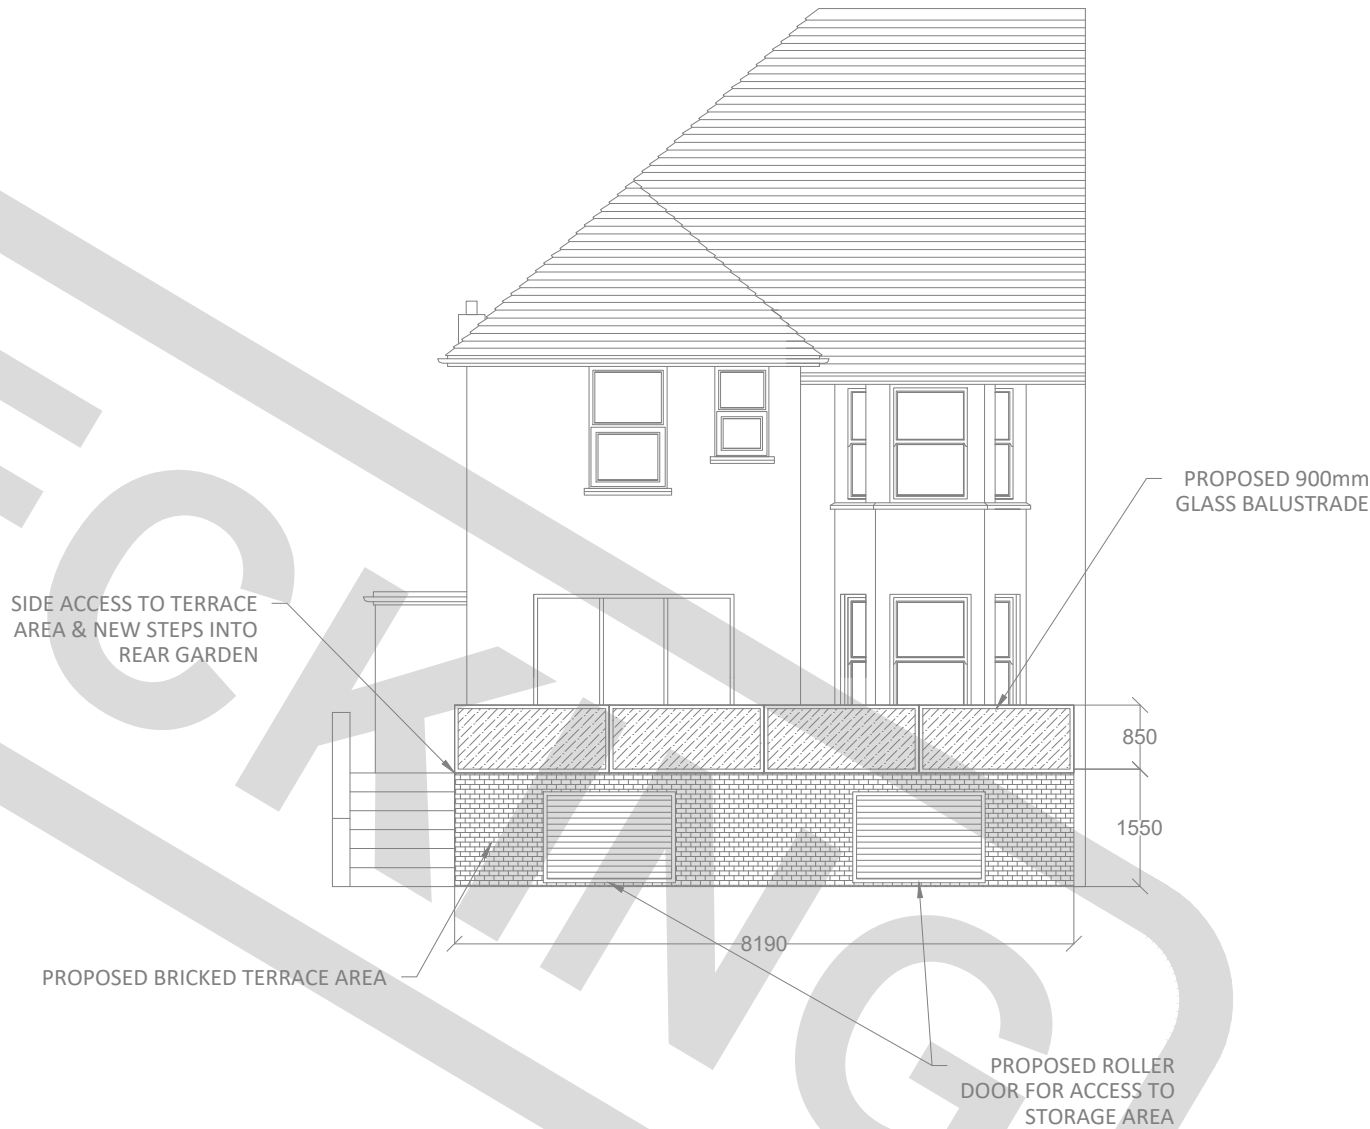

REAR ELEVATION