


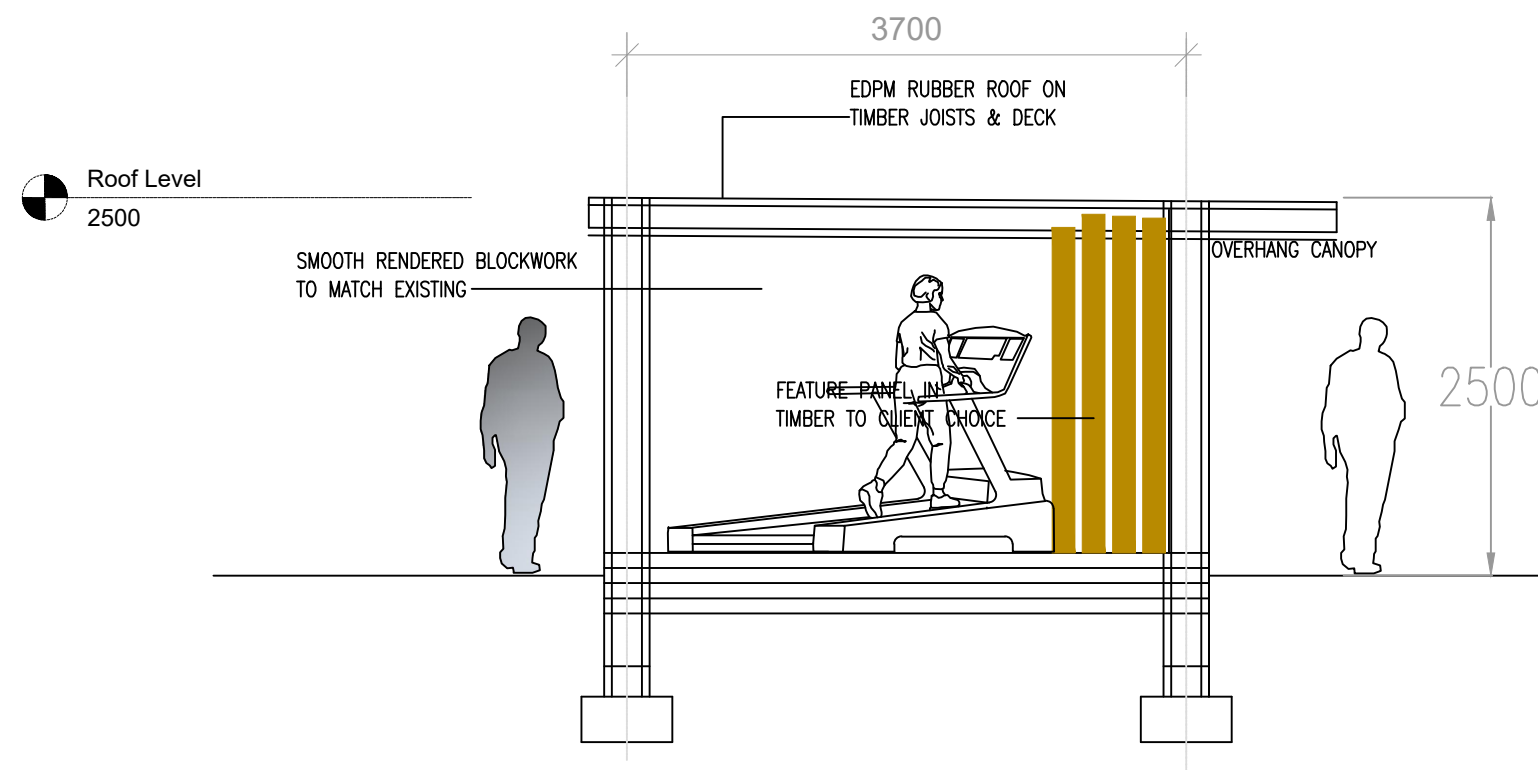

PROPOSED NORTH SIDE ELEVATION.

SCALE 1:50

