
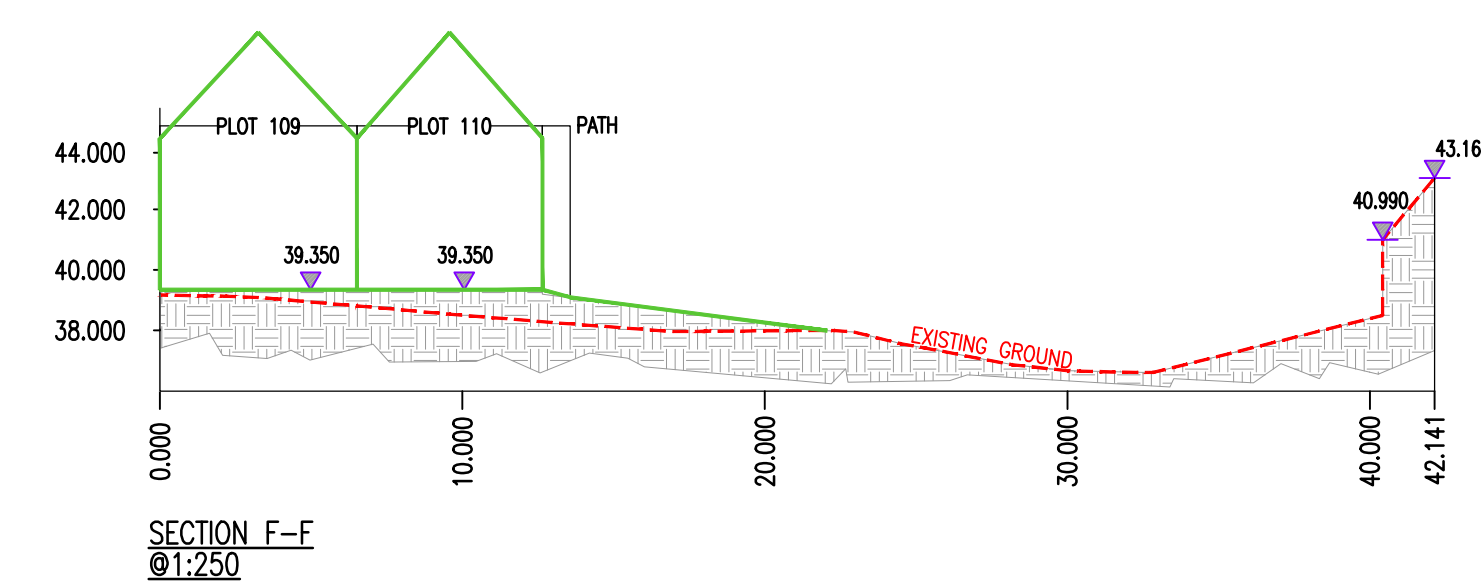
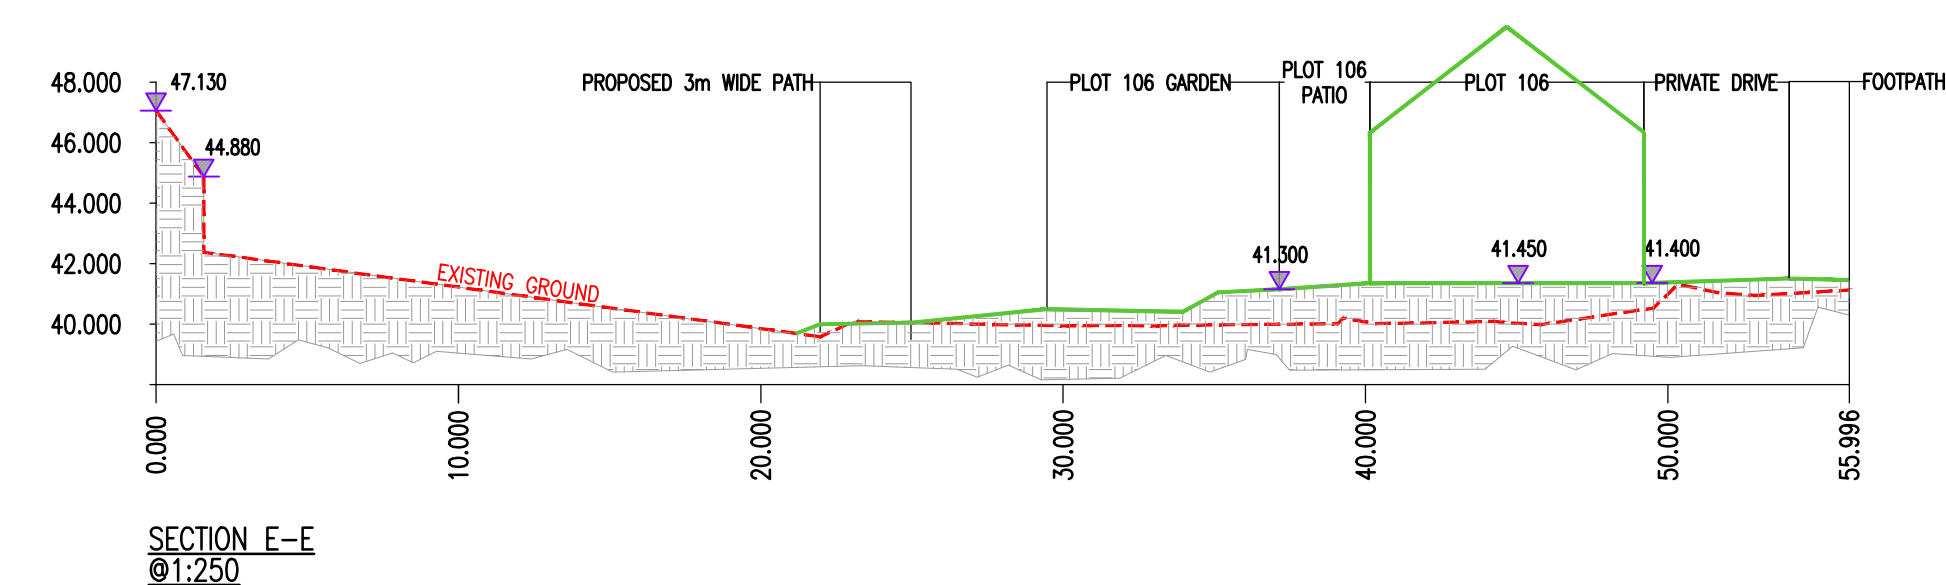
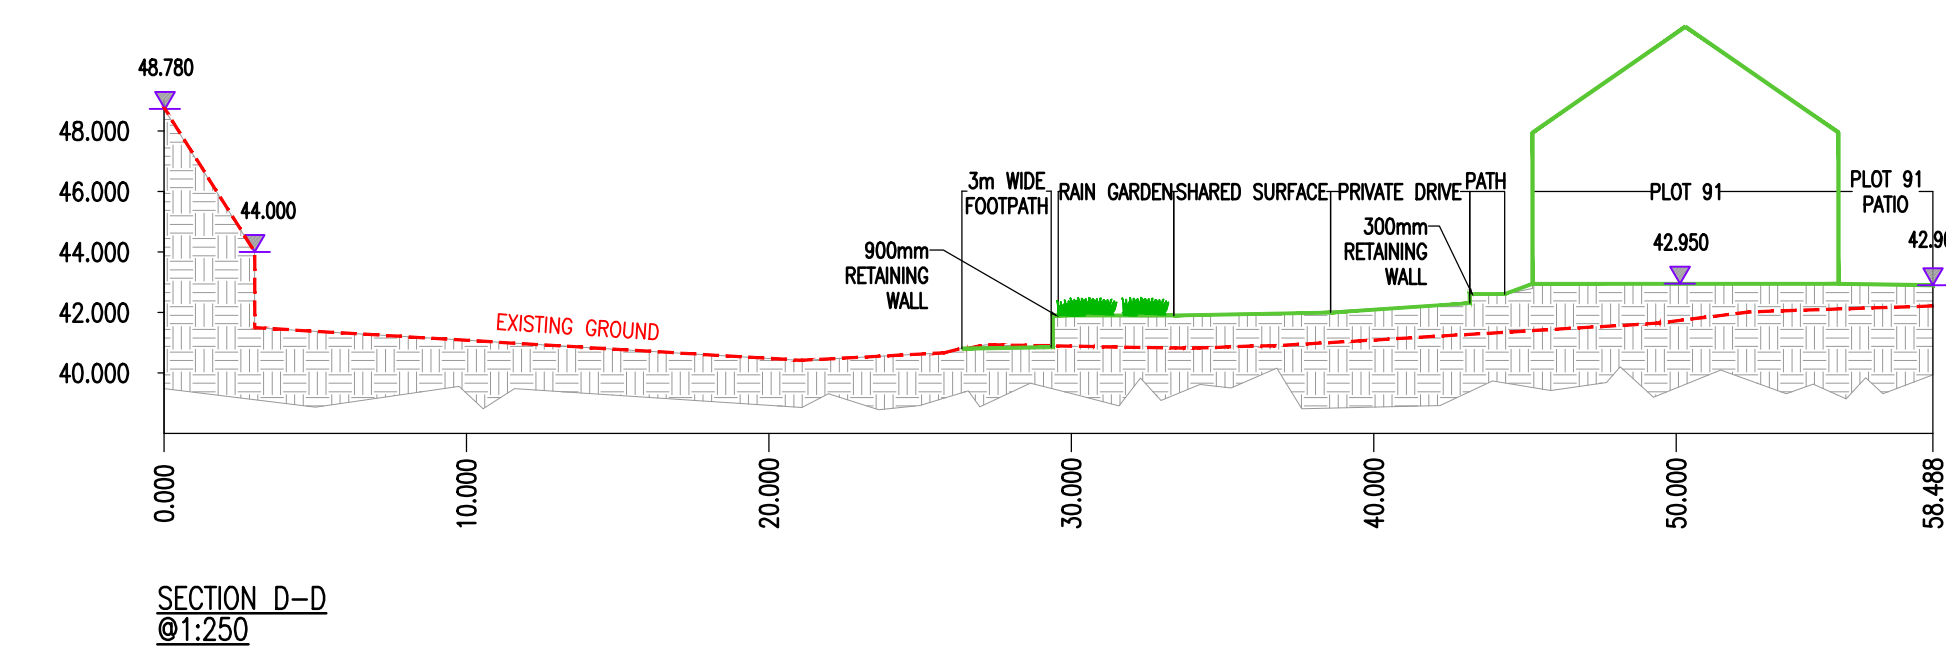
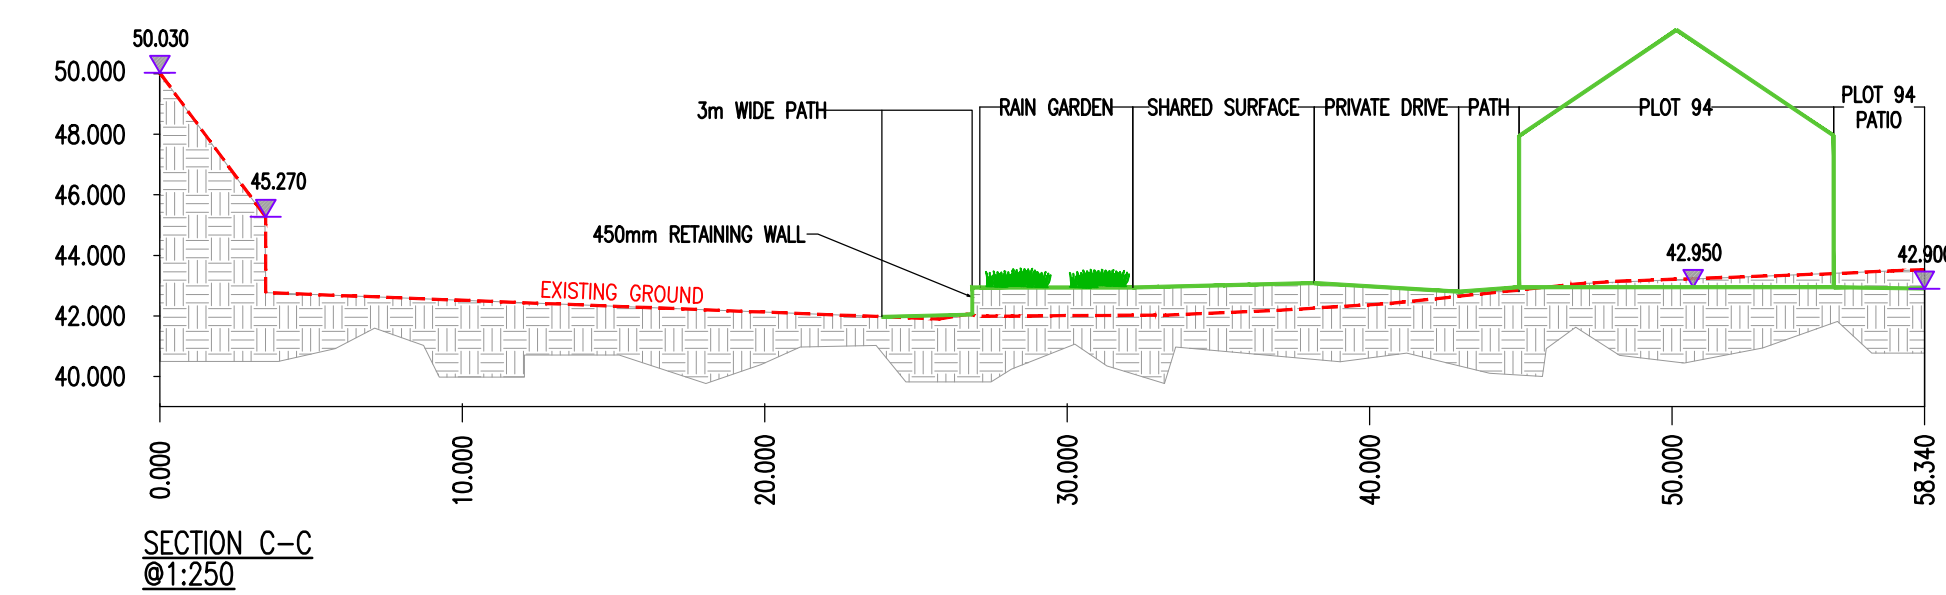
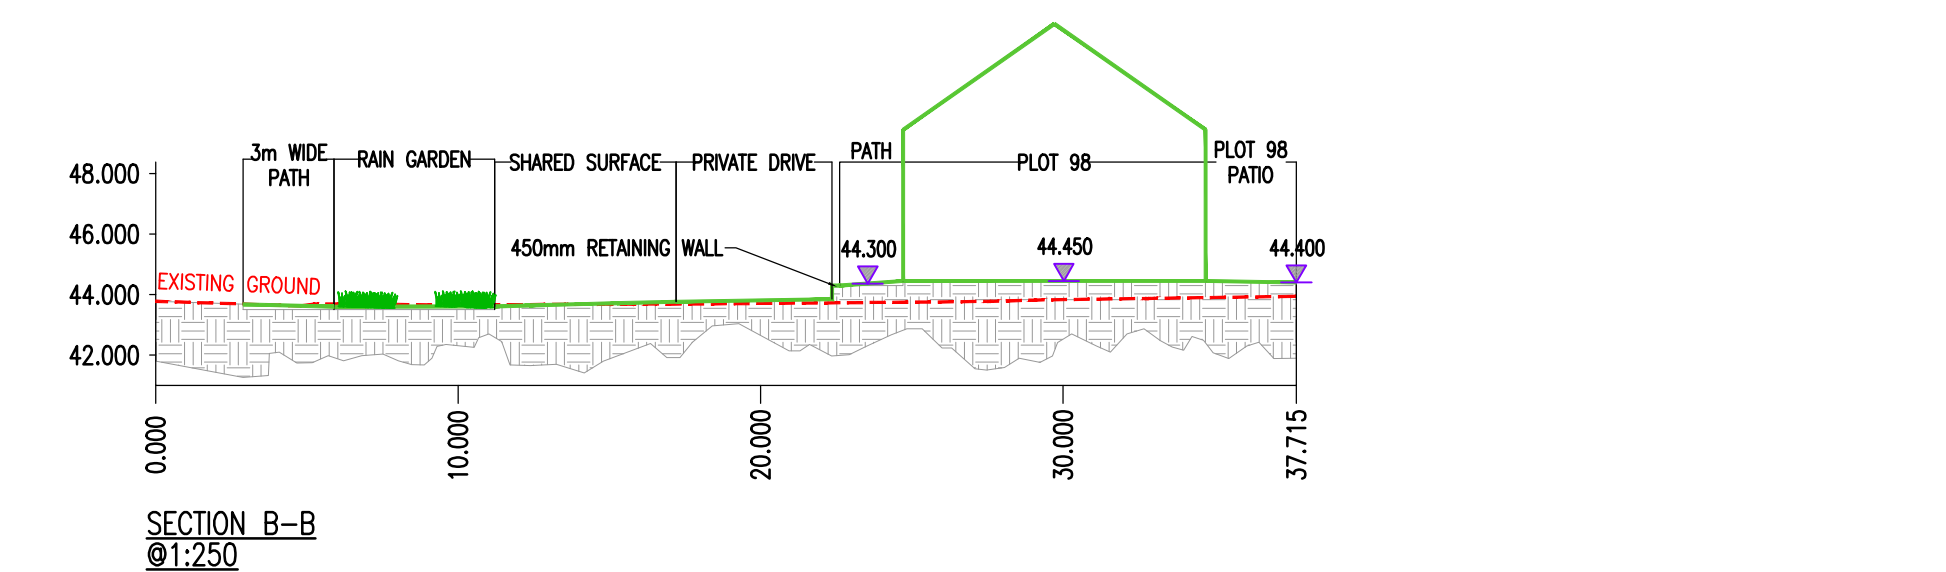


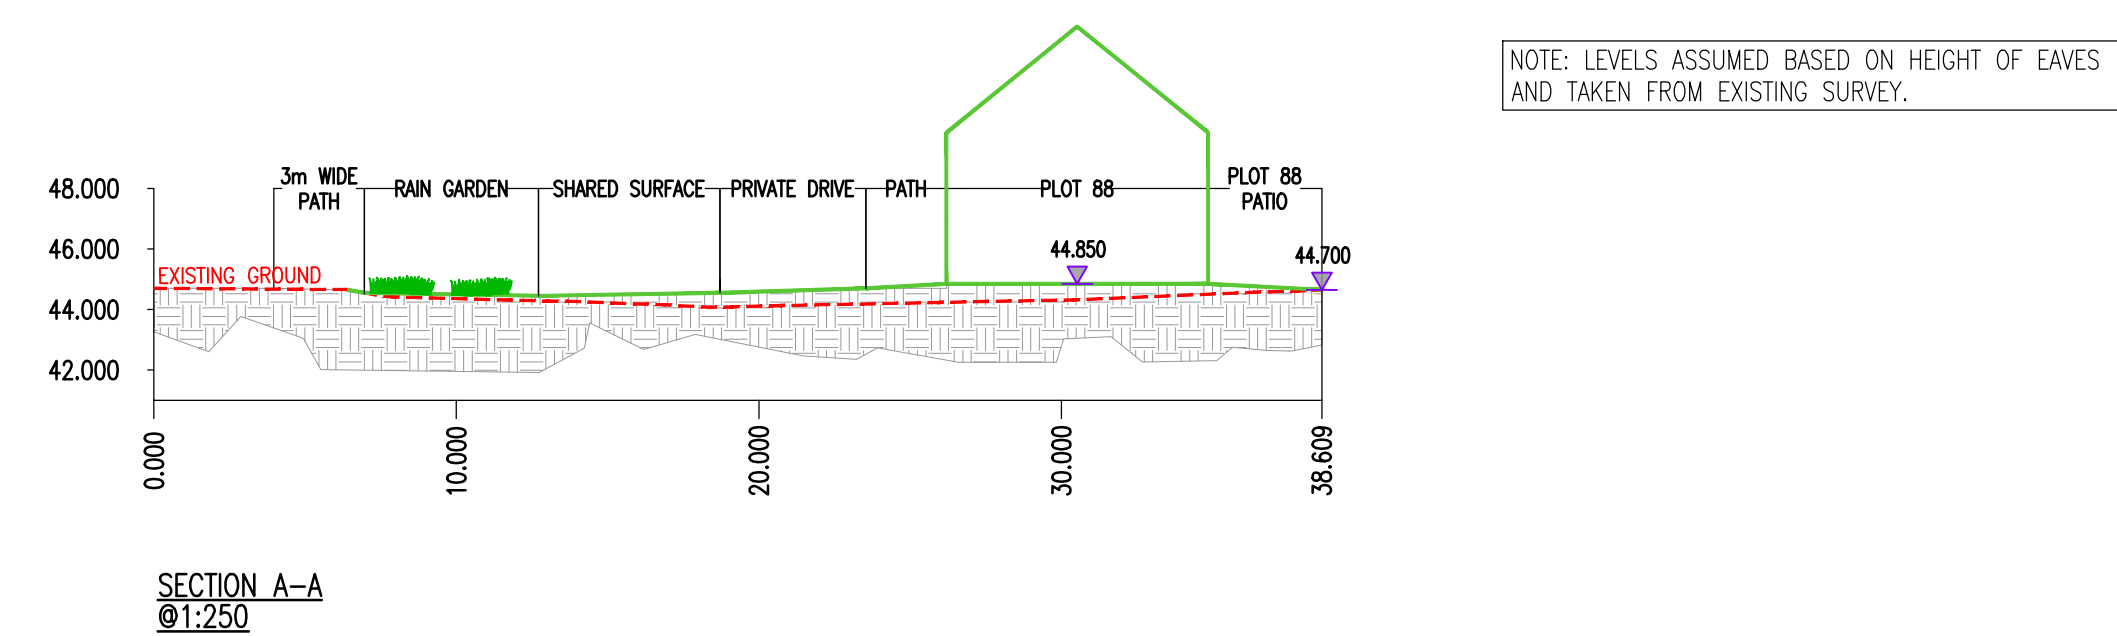

- ## GENERAL NOTES
1. DO NOT SCALE FOR CONSTRUCTION PURPOSES.
THE CONTRACTOR IS TO CHECK AND VERIFY ALL BUILDINGS AND SITE DIMENSIONS AND LEVELS INCLUDING SEWER INVERT LEVELS, BEFORE WORKS START ON SITE. THE CONTRACTOR IS TO COMPLY IN ALL ASPECTS WITH THE CURRENT BUILDING LEGISLATION, BRITISH STANDARDS ETC.
 2. POSITIONS OF EXISTING SERVICES/STATUTORY UNDERTAKERS APPARATUS ADJACENT TO OR CROSSING PROPOSED EXCAVATIONS ARE TO BE CHECKED BY THE CONTRACTOR PRIOR TO STARTING WORK.
 3. THIS DRAWING IS TO BE READ IN CONJUNCTION WITH AND CHECKED AGAINST ALL OTHER DRAWINGS ENGINEERING DETAILS, SPECIFICATIONS AND ANY STRUCTURAL, GEOTECHNICAL OR OTHER SPECIALIST DOCUMENT PROVIDED. ANY ANOMALY OR CONTRADICTION BETWEEN ANY OF THE ABOVE IS TO BE REPORTED TO THE DEVELOPERS ENGINEER.
 4. ALL LEVELS ARE IN TERMS OF THE OS DATUM.

EXISTING GROUND LEVEL

PROPOSED GROUND LEVEL

Revision:

Project: Caerleon Campus
Newport

Client: 

Drawing: **Site Sections**
NMA

Scale: As Shown @ A1 Date: April 2025 Drawn by: JF

Drawing No: 10338-404 Rev: -


PHOENIX DESIGN
Partnership Ltd.

Unit 9, Westway Garage,
Marksbury, Bath, BA2 9HN
tel. 01761 479950
email. enquiries@phoenixudp.co.uk

☐ Unit Three, Mellin Court Business
Park, Upper Boat, Pontypridd,
CF37 5BE. tel. 029 2049 0771
www.phoenixudp.co.uk

☒

This drawing is the copyright of Phoenix Design Partnership Ltd. No liability will be accepted for amendments by others to either the printed or digital format.

Org. Status: **FOR APPROVAL**