


00E_P2_V1.3_Plotter By: Felix Galan on 28.01.2025 at 3:19 PM

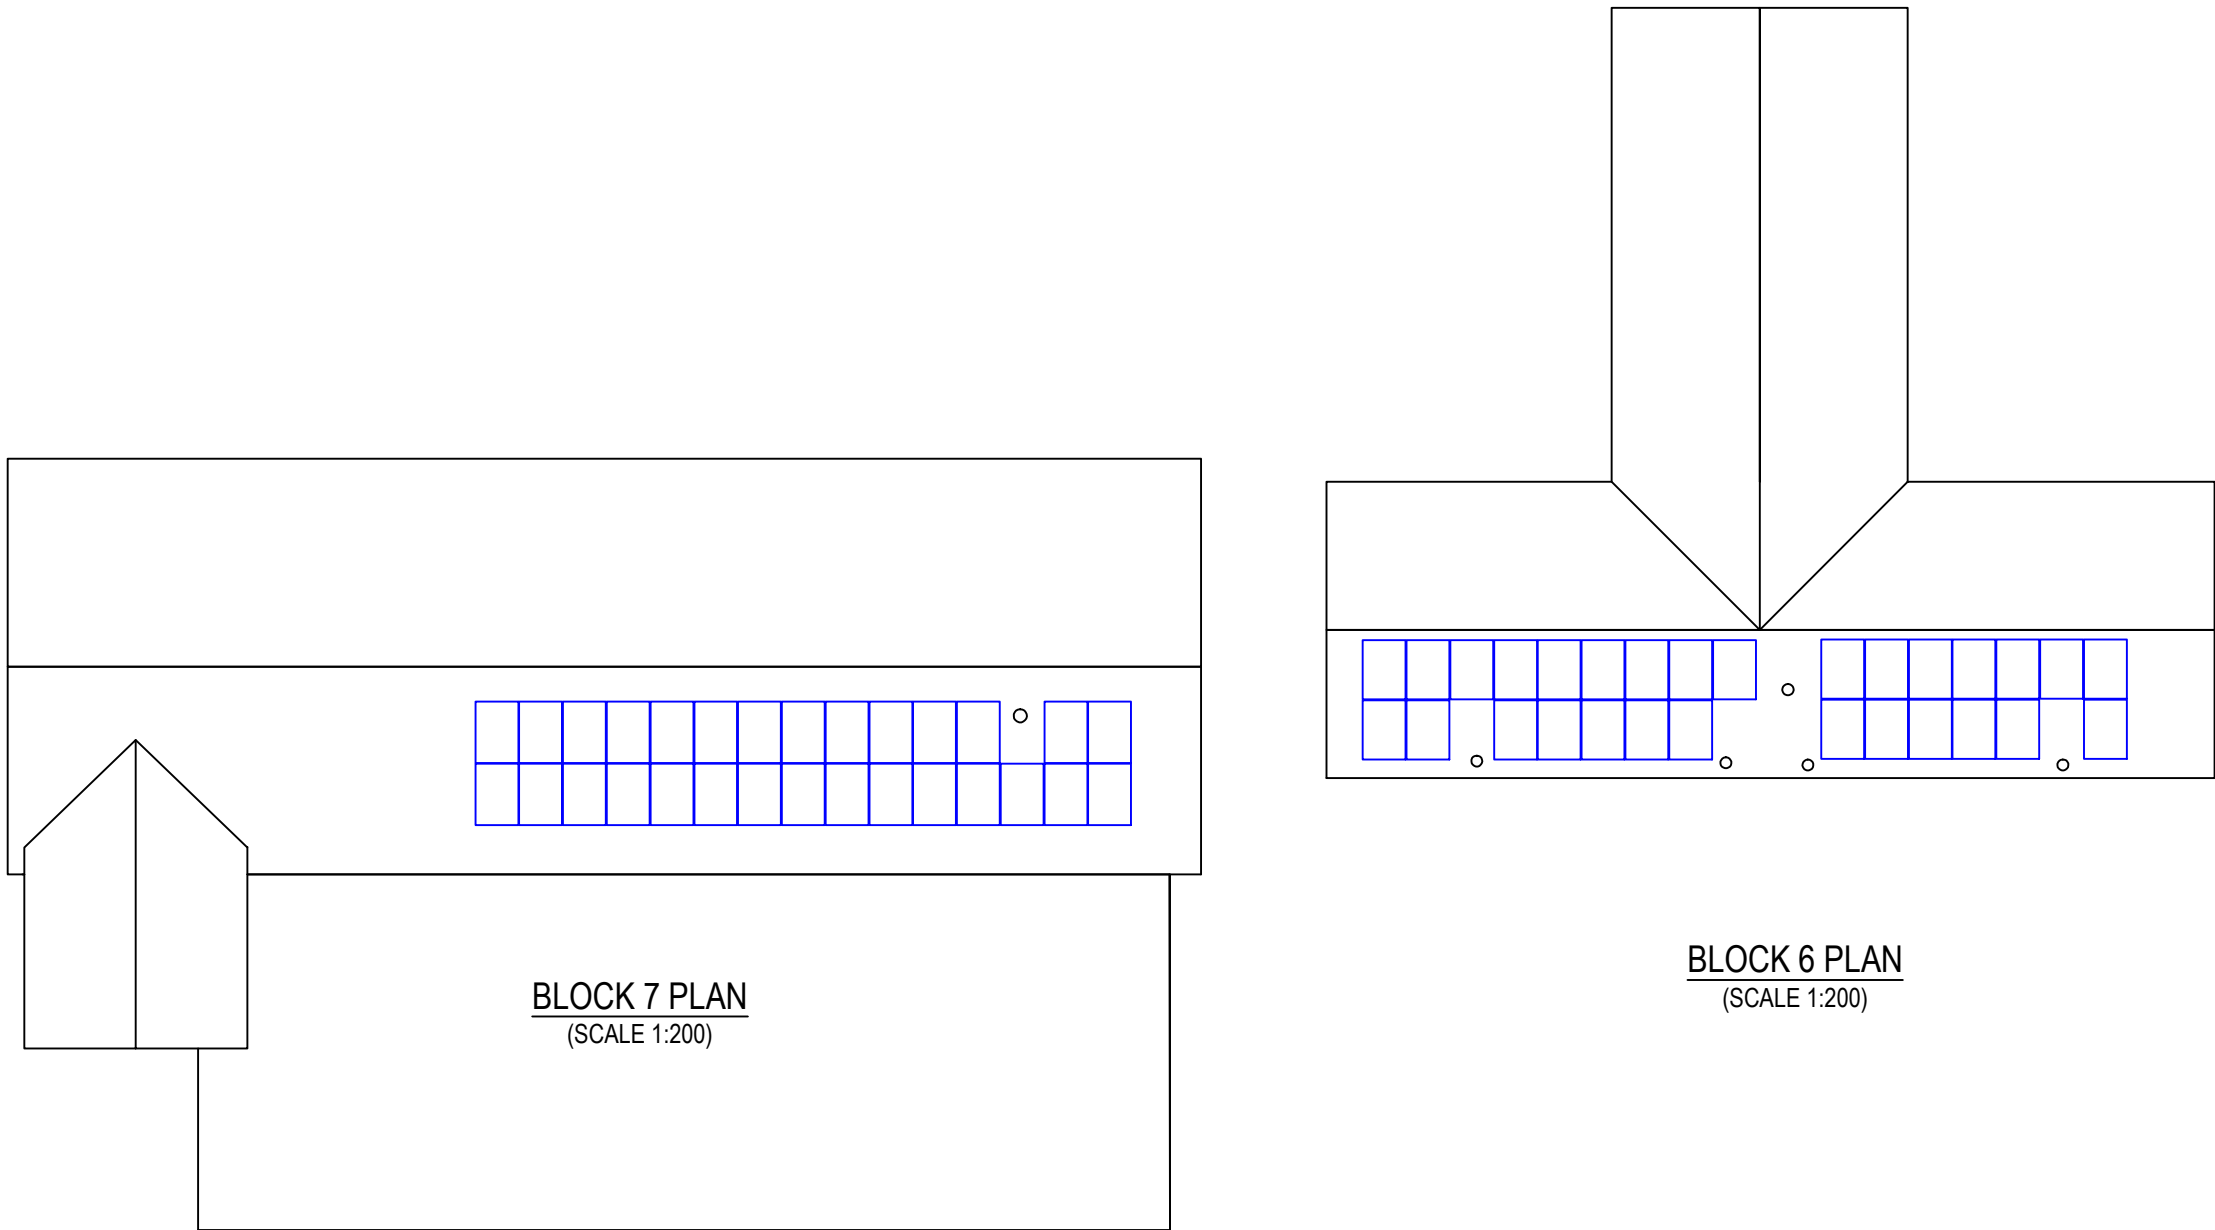


THIS DRAWING IS TO BE READ IN CONJUNCTION WITH THE FOLLOWING DRAWINGS:

- 50828-VE-RG-XX-DR-PV-8201 - SITE LOCATION PLAN
- 50828-VE-RG-RF-DR-PV-8201 - EXISTING BLOCK PLAN
- 50828-VE-RG-XX-E-Z-8201 - EXISTING BLOCK 6 ELEVATION
- 50828-VE-RG-XX-E-PV-8201 - PROPOSED BLOCK 6 ELEVATION
- 50828-VE-RG-XX-E-Z-8202 - EXISTING BLOCK 7 ELEVATION
- 50828-VE-RG-XX-E-PV-8202 - PROPOSED BLOCK 7 ELEVATION

KEY:

 PV MODULE

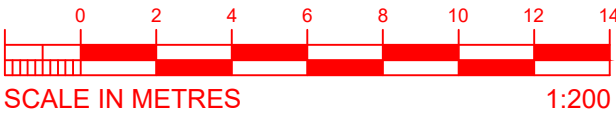

ISSUED FOR INFORMATION

PA1	28.01.25	ISSUED FOR INFORMATION	FG	MA	JG	
REV	DATE	DESCRIPTION	DRN	CHK	APP	CAD QA

					
Project: ABUHB					
Title: PROPOSED ROYAL GWENT HOSPITAL BLOCK PLAN					
DATE	28.01.2025	SCALE	1:200	SHEET	A2
INFORMATION				Status: S2	Stage: 3
50828-VE-RG-RF-DR-PV-8202				Drg-No:	Rev: PA1
Vital Energi, Century House, Roman Road, Blackburn, Lancashire, BB1 2LD Tel: +44 (0)1254 296 000 Fax: +44 (0)1254 296 040					