




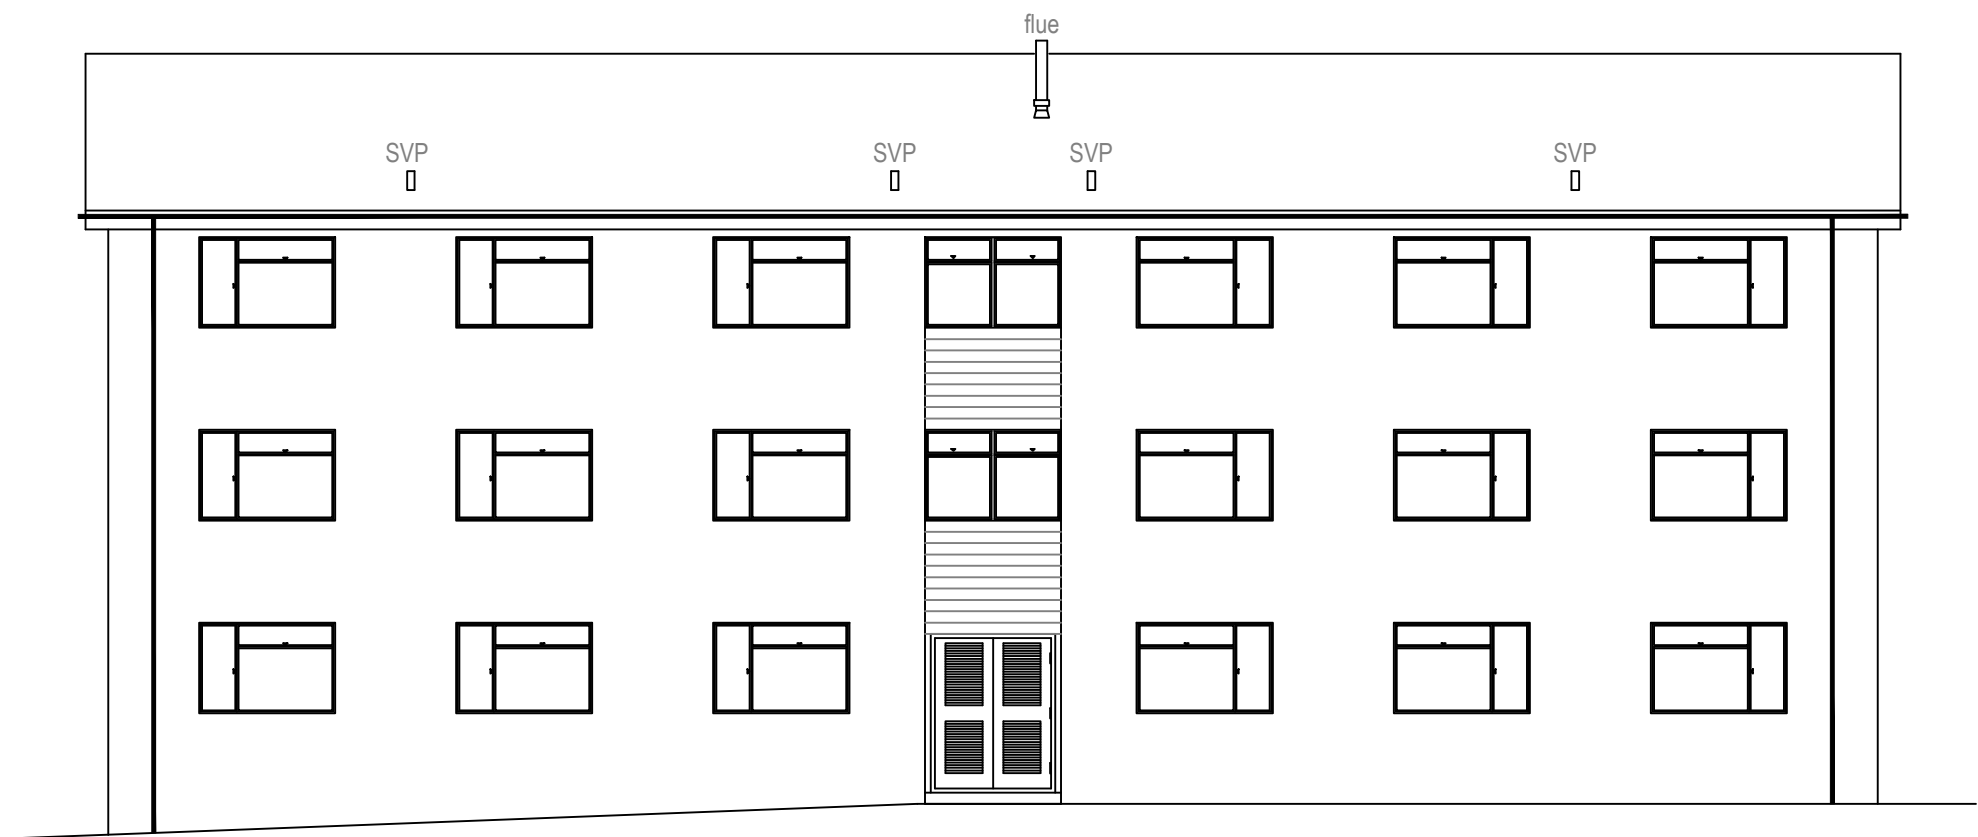


BUILDING 6 - EXISTING SE ELEVATION
Scale 1:100

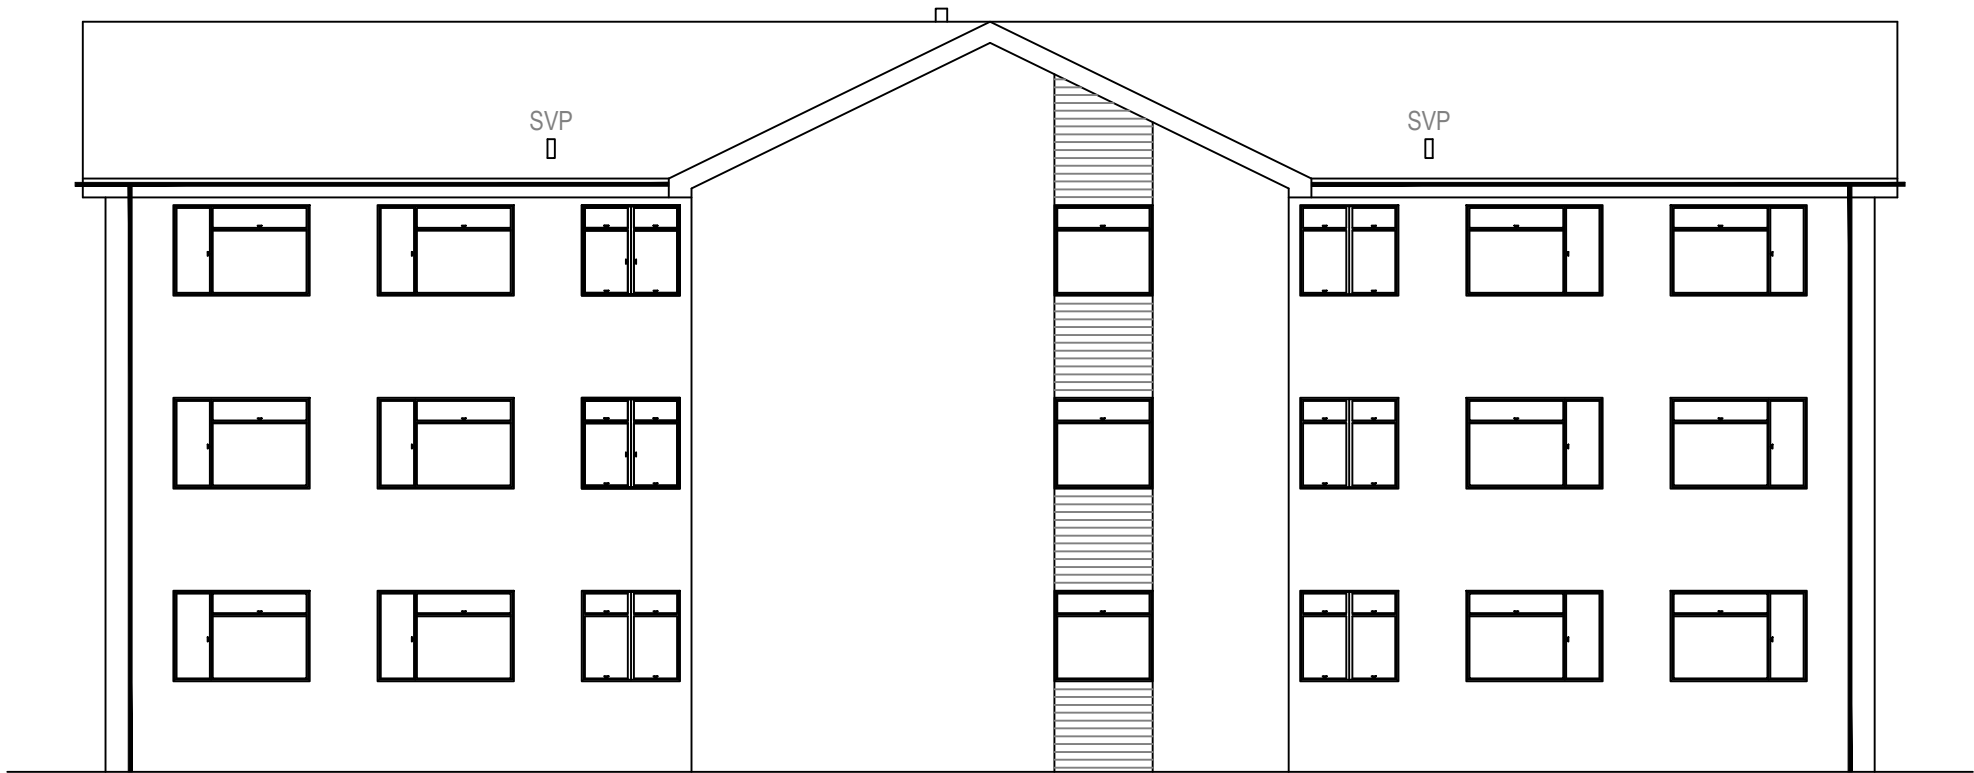


BUILDING 6 - EXISTING NW ELEVATION
Scale 1:100

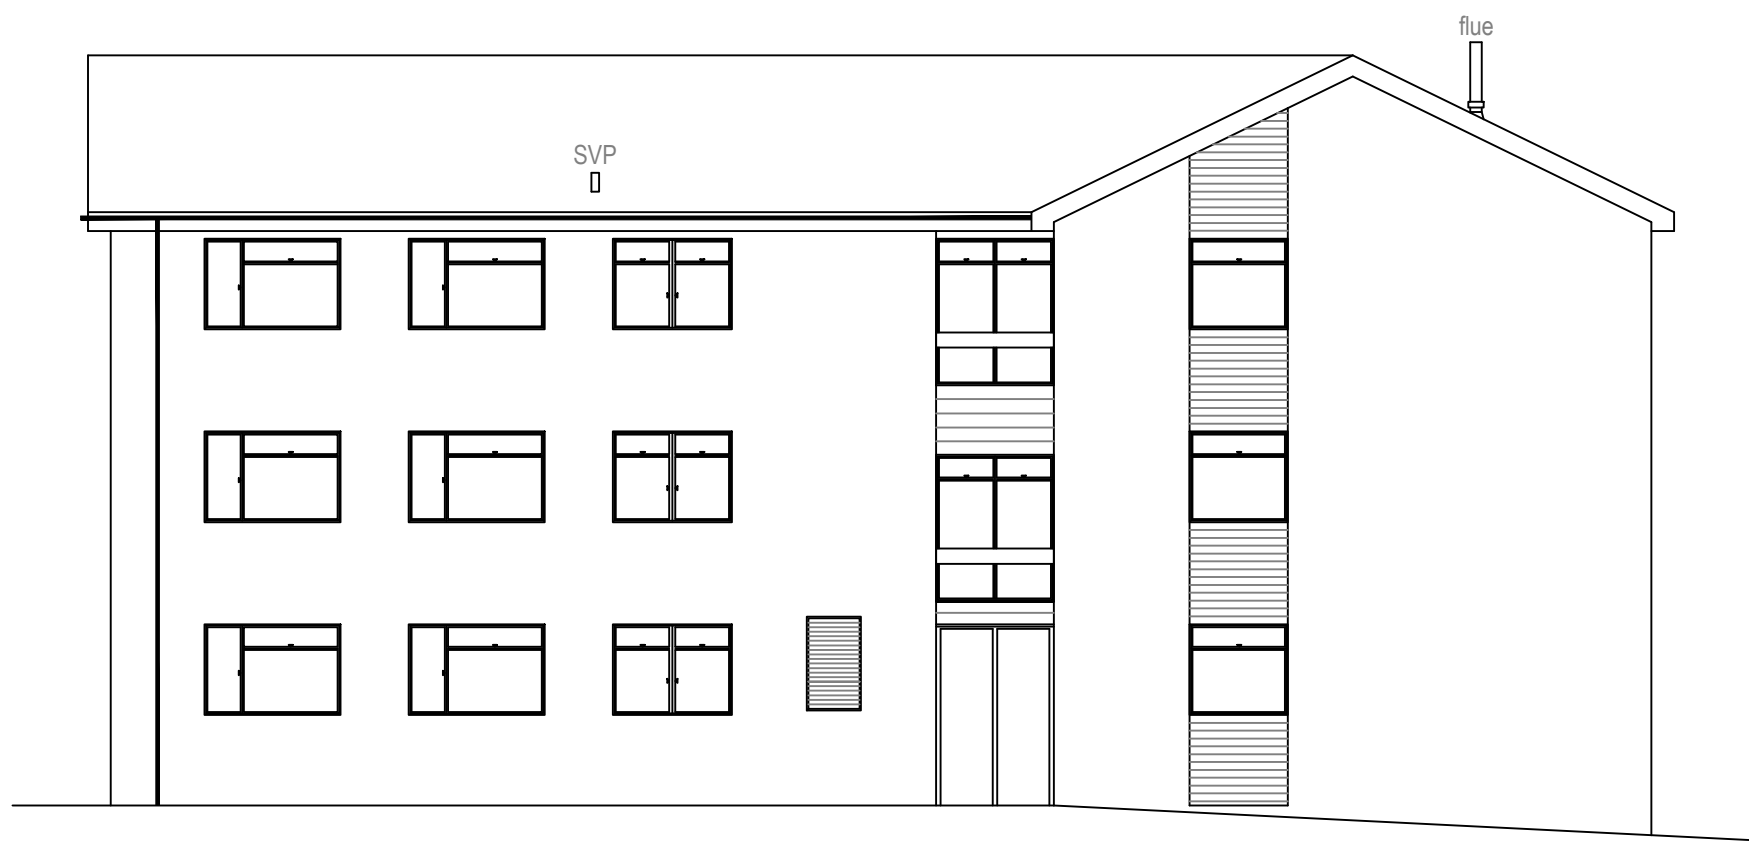

BUILDING 6 - EXISTING SW ELEVATION
Scale 1:100

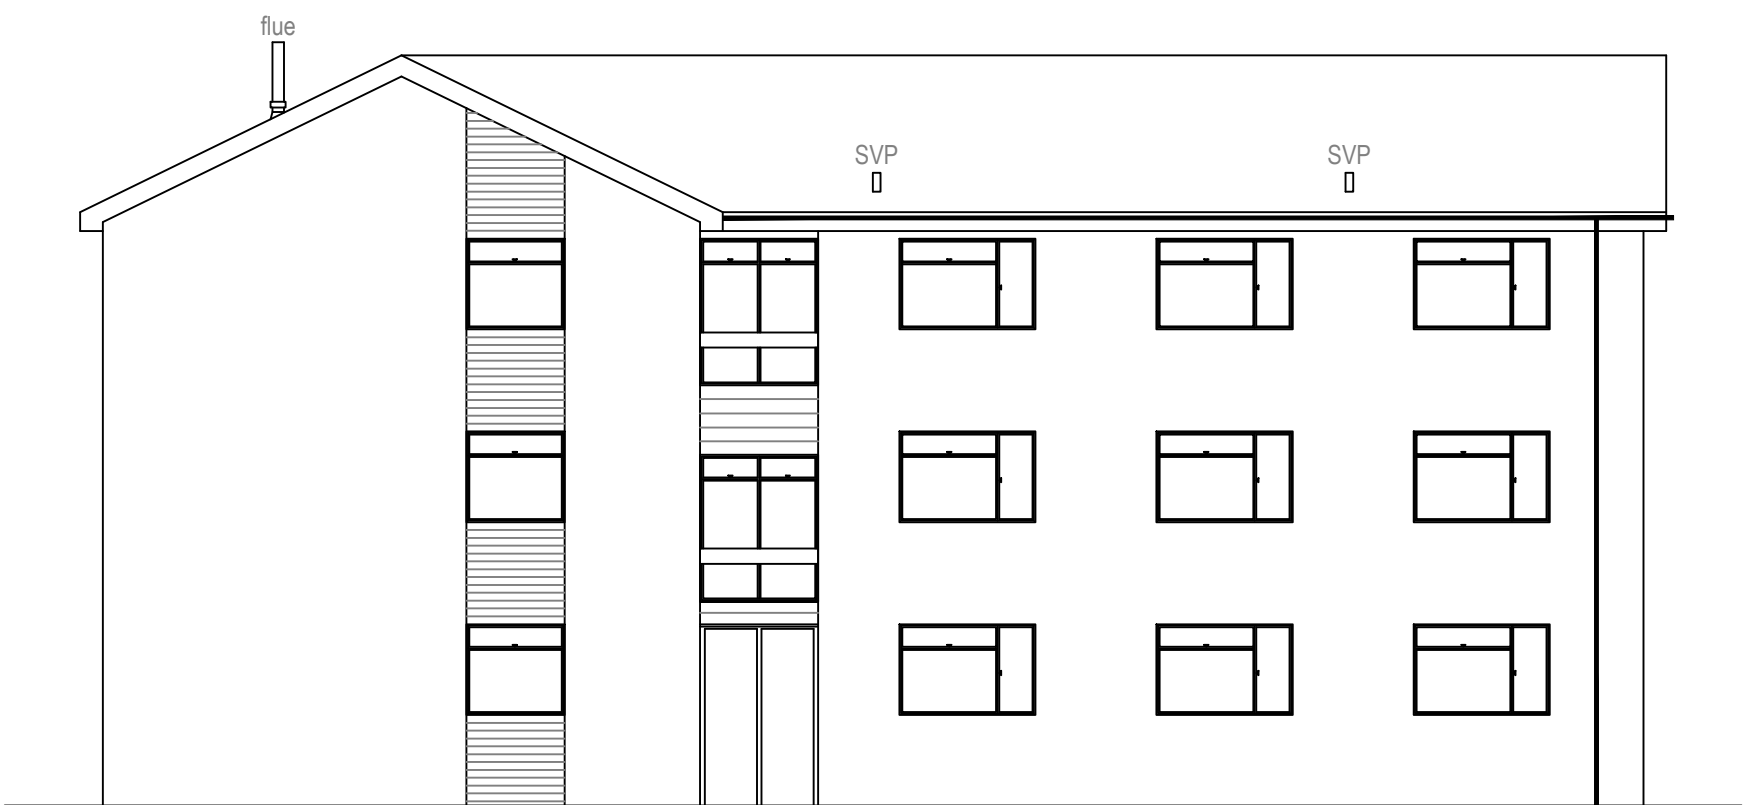

BUILDING 6 - EXISTING NE ELEVATION
Scale 1:100

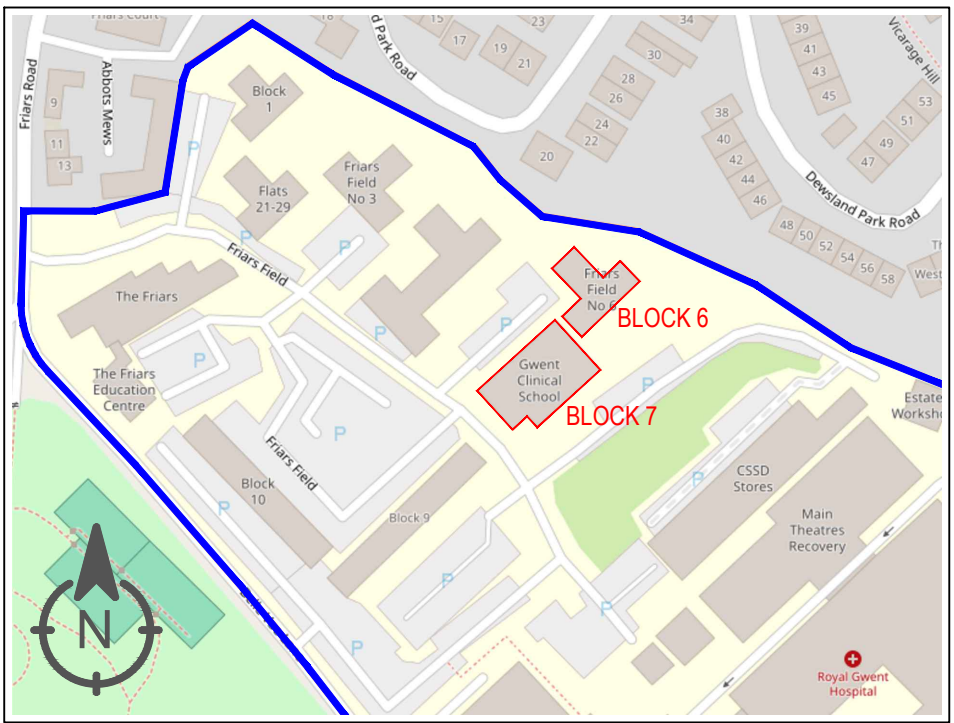


LOCATION PLAN
Scale 1:2500

THIS DRAWING IS TO BE READ IN CONJUNCTION WITH THE FOLLOWING DRAWINGS:

- 50828-VE-RG-XX-DR-PV-8201 - SITE LOCATION PLAN
- 50828-VE-RG-RF-DR-PV-8201 - EXISTING BLOCK PLAN
- 50828-VE-RG-RF-DR-PV-8202 - PROPOSED BLOCK PLAN
- 50828-VE-RG-XX-E-PV-8201 - PROPOSED BLOCK 6 ELEVATION
- 50828-VE-RG-XX-E-Z-8202 - EXISTING BLOCK 7 ELEVATION
- 50828-VE-RG-XX-E-PV-8202 - PROPOSED BLOCK 7 ELEVATION

ISSUED FOR INFORMATION

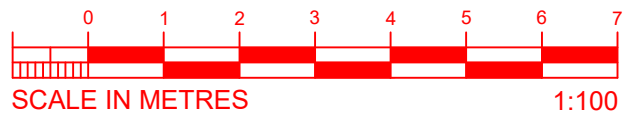

PA1	29.01.25	ISSUED FOR INFORMATION	AMA	MA	JG
REV	DATE	DESCRIPTION	DRN	CHK	APP

**VITAL
ENERGI**
Vital Energi, 2nd Floor, 14 - 18 Holborn, London,
EC1N 2LE
Tel: +44 (0)203 857 9710
Email: london@vitalenergi.co.uk
Web: www.vitalenergi.co.uk

Project: ABUHB					
Title: EXISTING BLOCK 6 ROYAL GWENT HOSPITAL ELEVATIONS					
DATE	29.01.25	SCALE	1:100	SHEET	A1
INFORMATION				Status: S2	Stage: 3
50828-VE-RG-XX-E-Z-8201				Drg-No: PA1	Rev: 3