




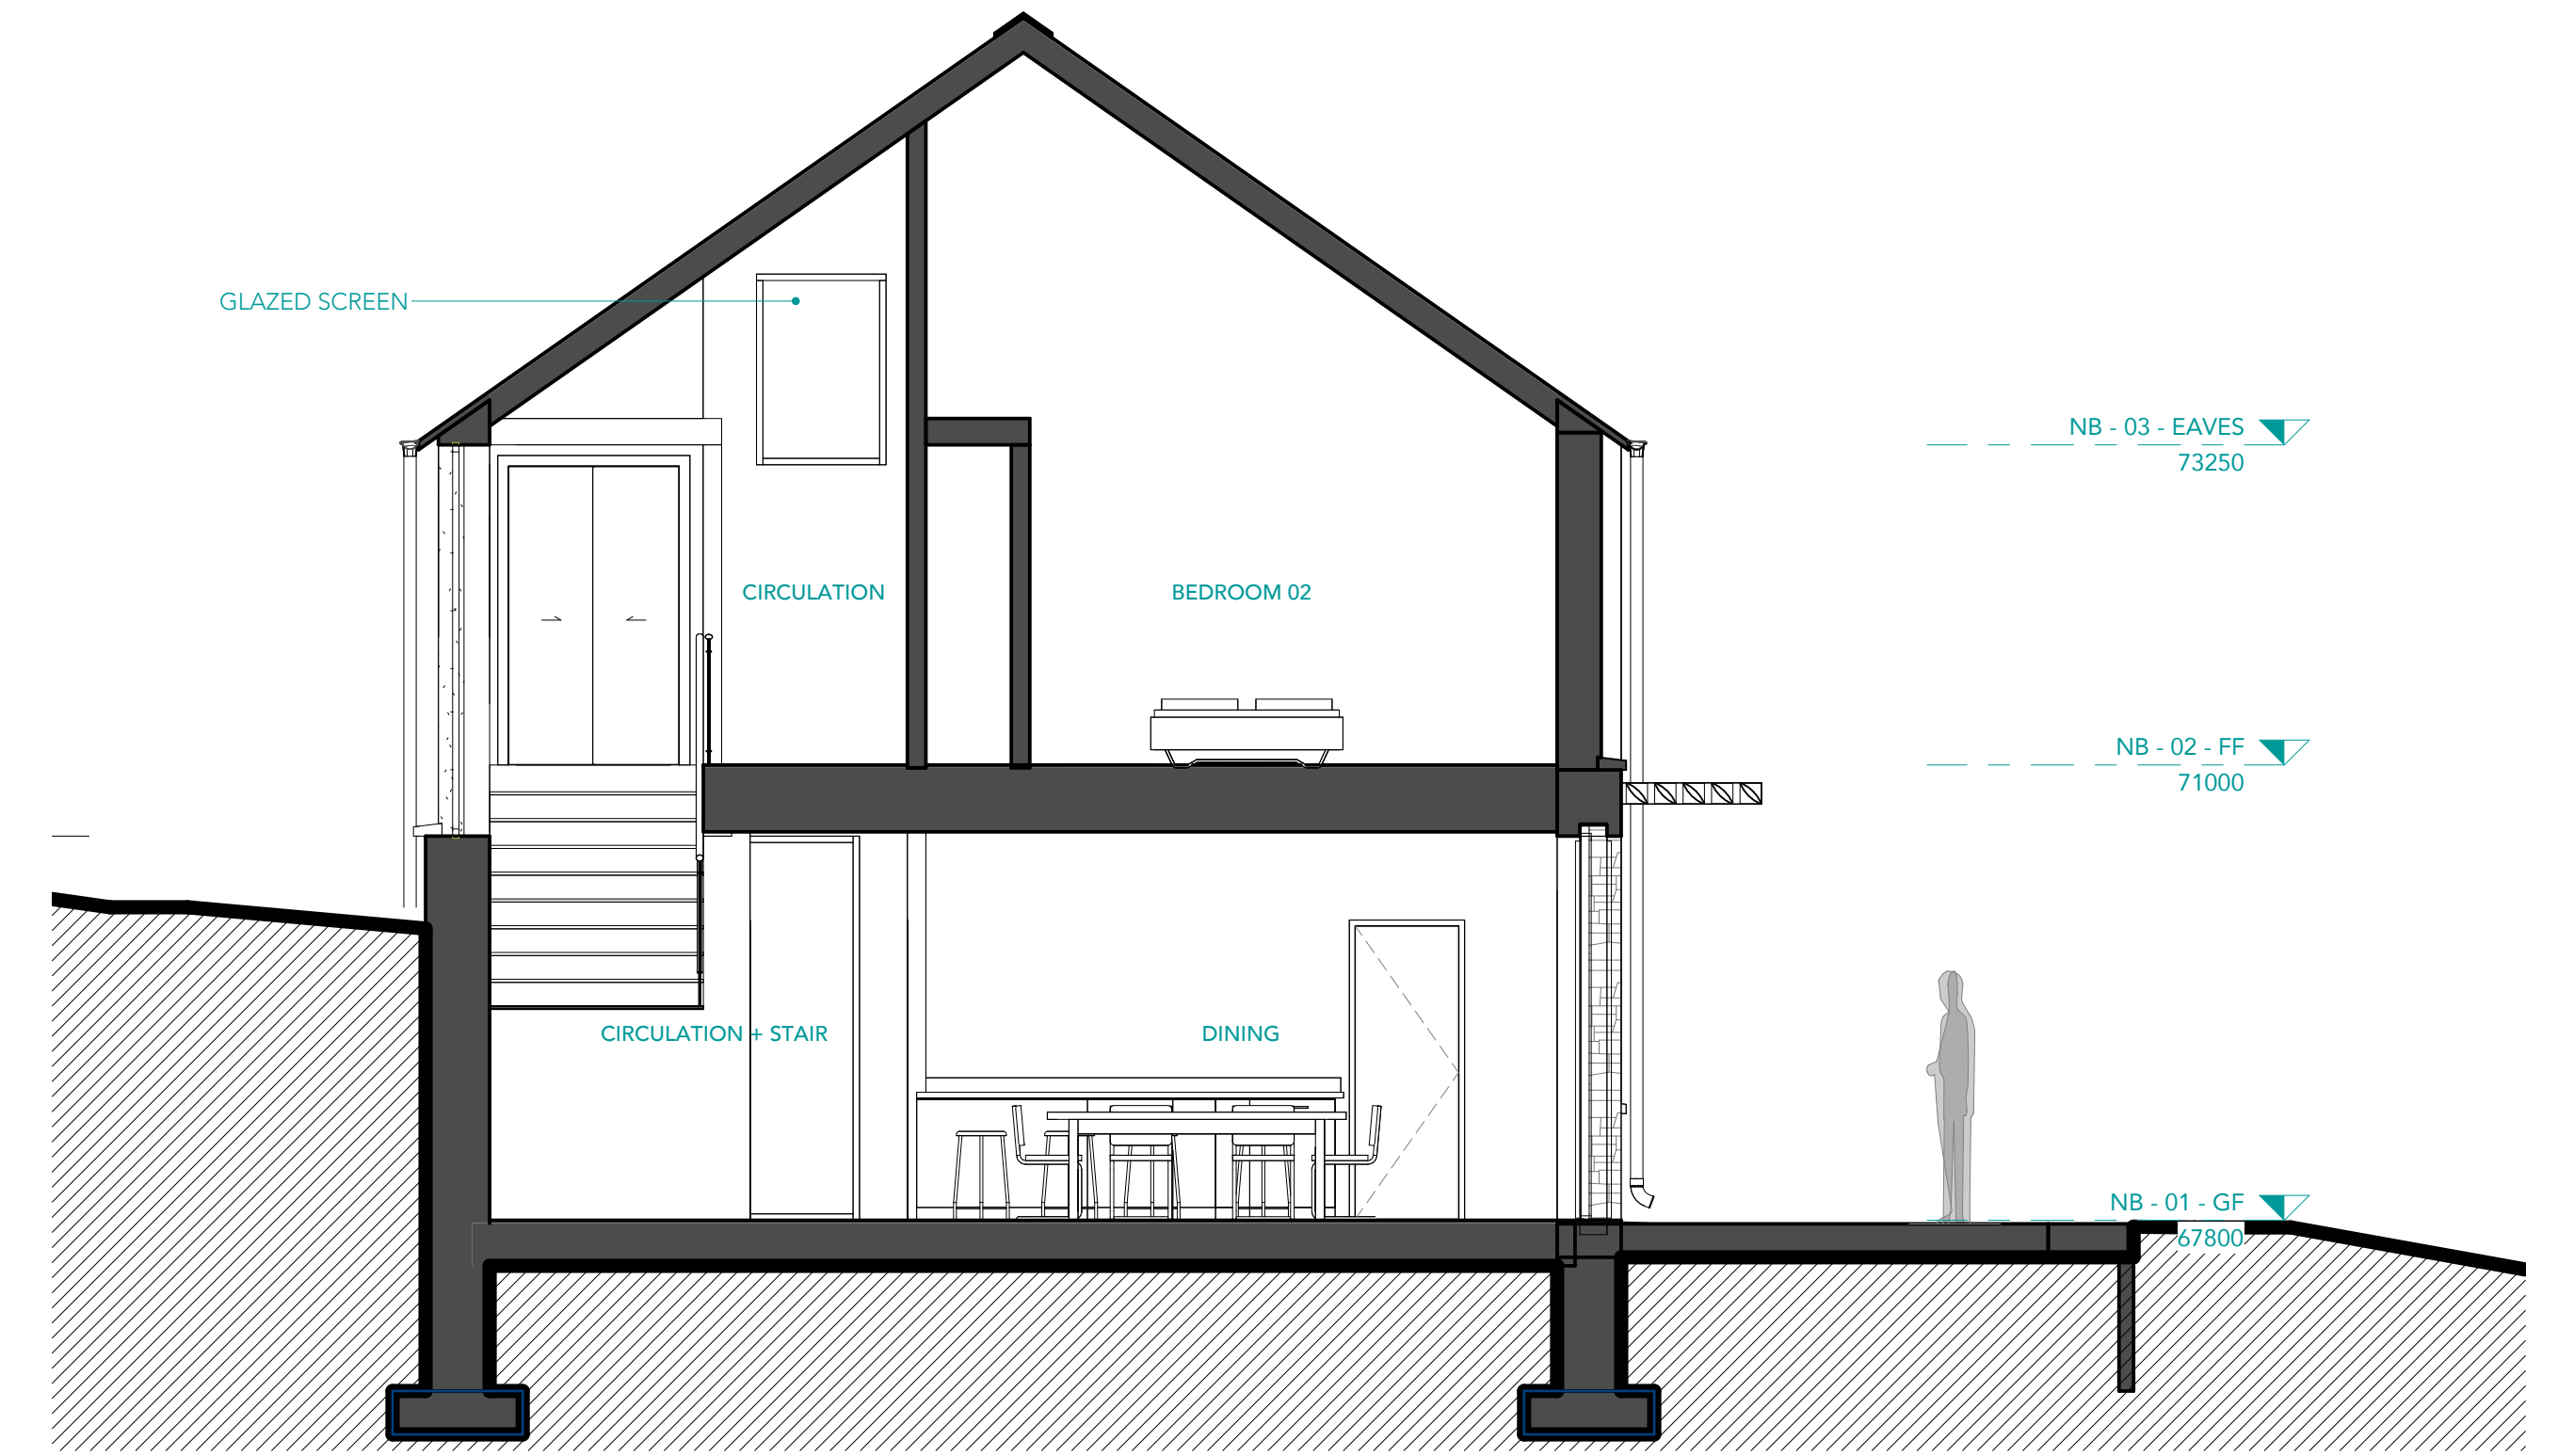



SECTION D-D  
1 : 50

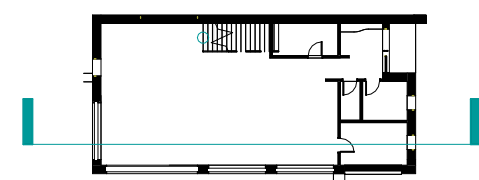


SECTION B-B  
1 : 50

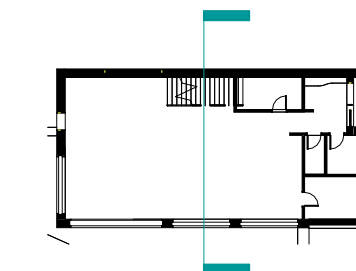

SECTION C-C  
1 : 50

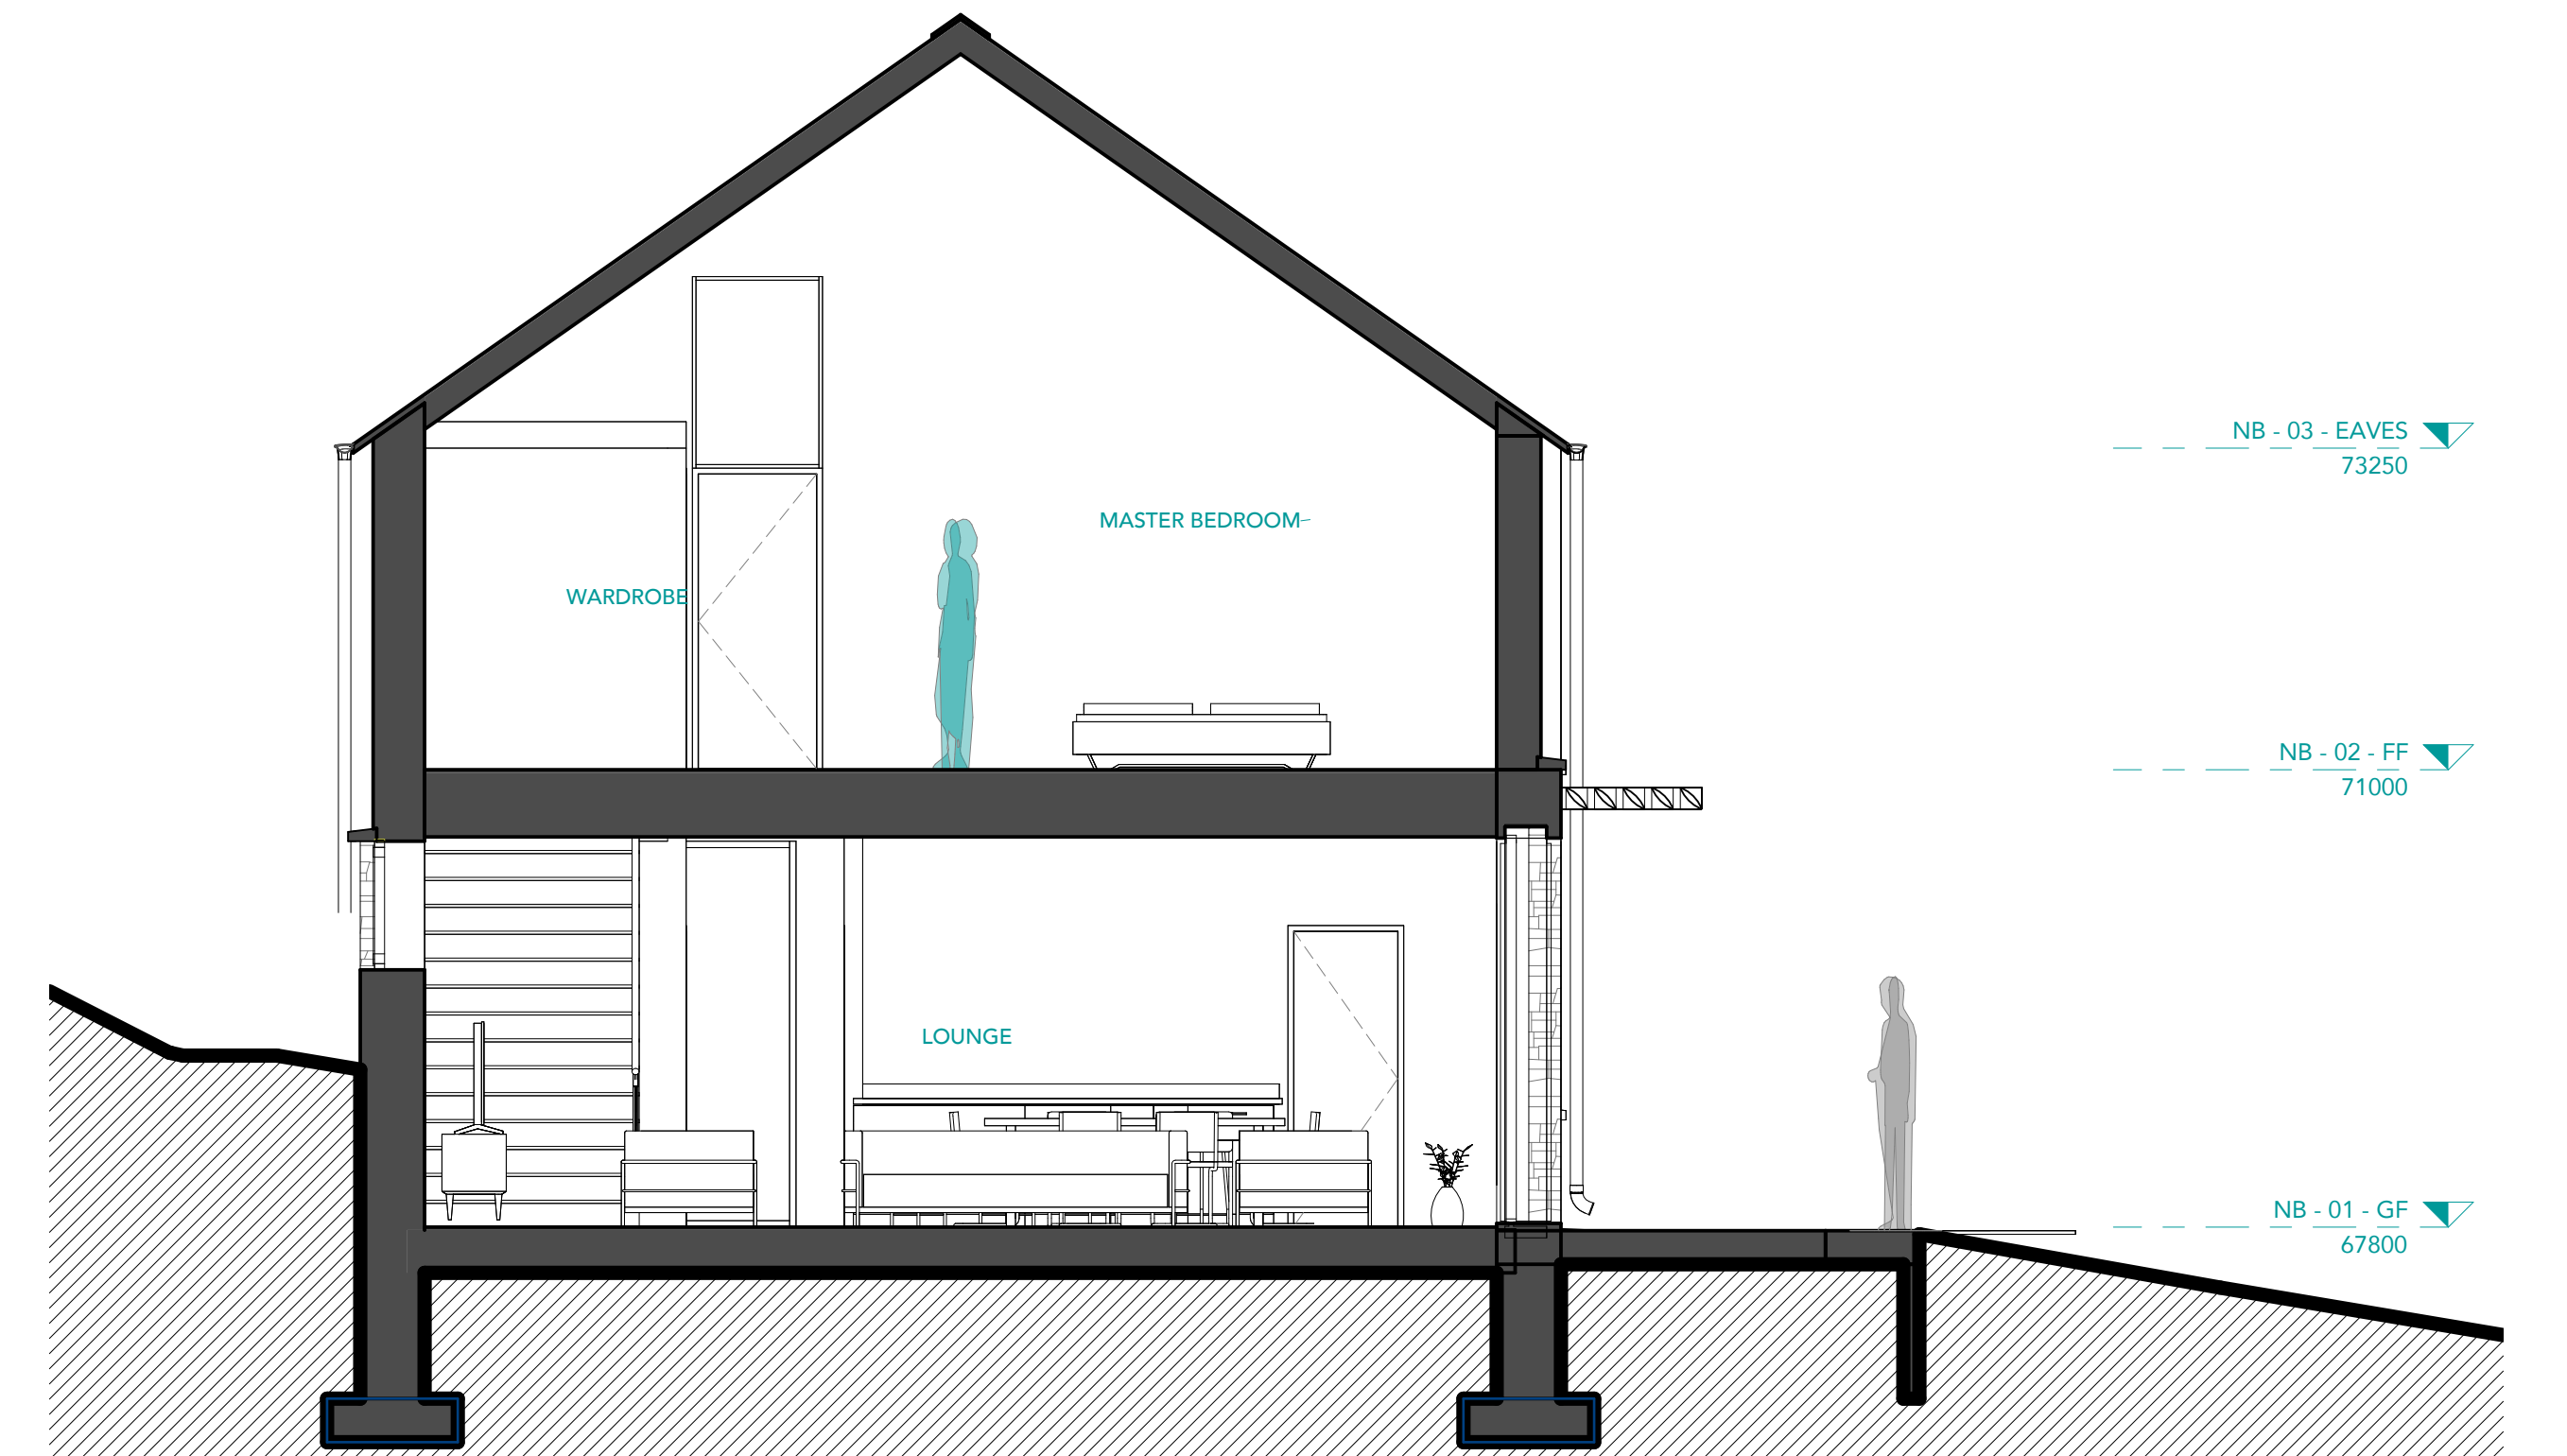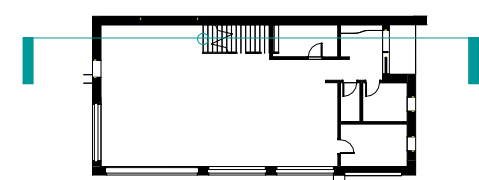

SECTION A-A  
1 : 50

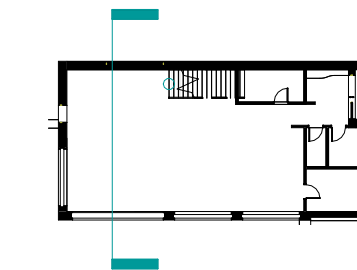

# ELM TREE

Elm Tree, Caerlicken Lane  
Langstone, Newport, NP18  
2JZ

SIEMENS  
ARCHITECTURE  
Design that listens.  
07757 271099  
www.siemensarchitecture.co.uk

Project **2610**  
JAN + AGNIESZKA SNIATESKI  
Elm Tree, Caerlicken Lane  
Langstone, Newport, NP18 2JZ

A 14.08.25 ISSUED FOR PLANNING  
NOT FOR CONSTRUCTION

Scale As indicated • A1  
PROPOSED SECTIONS 01

PL08A

sheet no.

rev.