




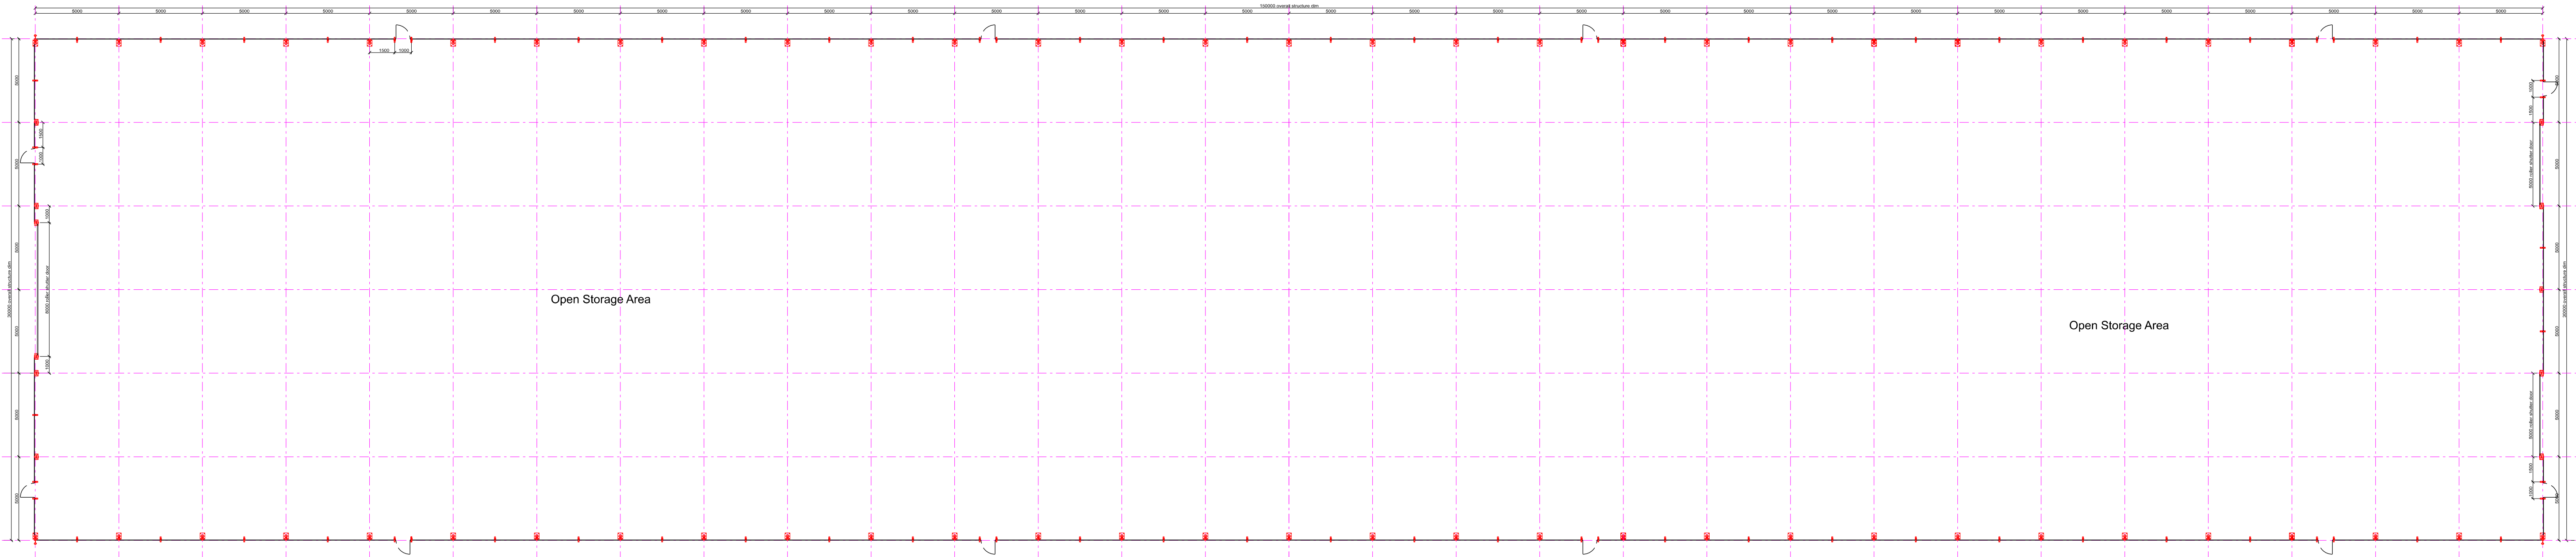


Ground Floor Layout

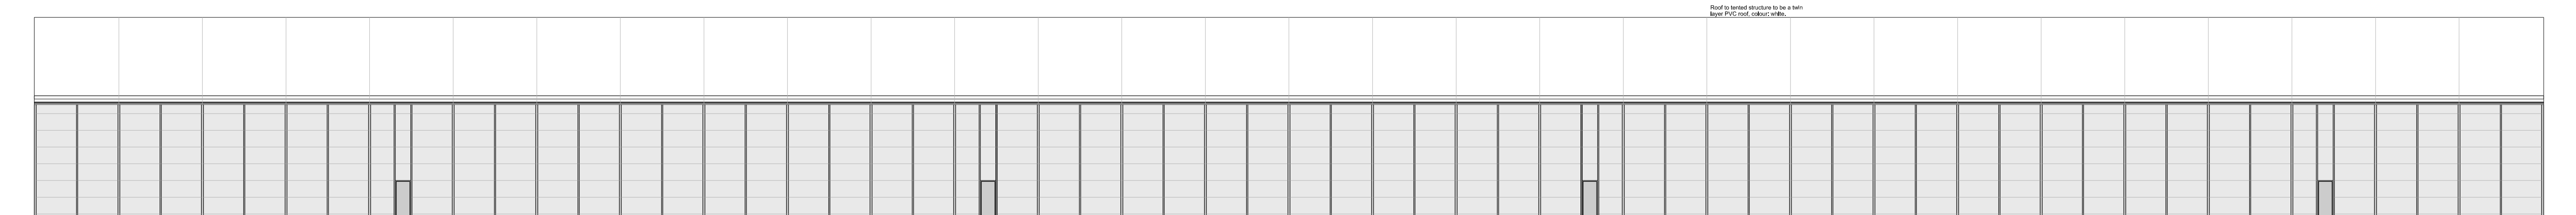


Front (North) Elevation

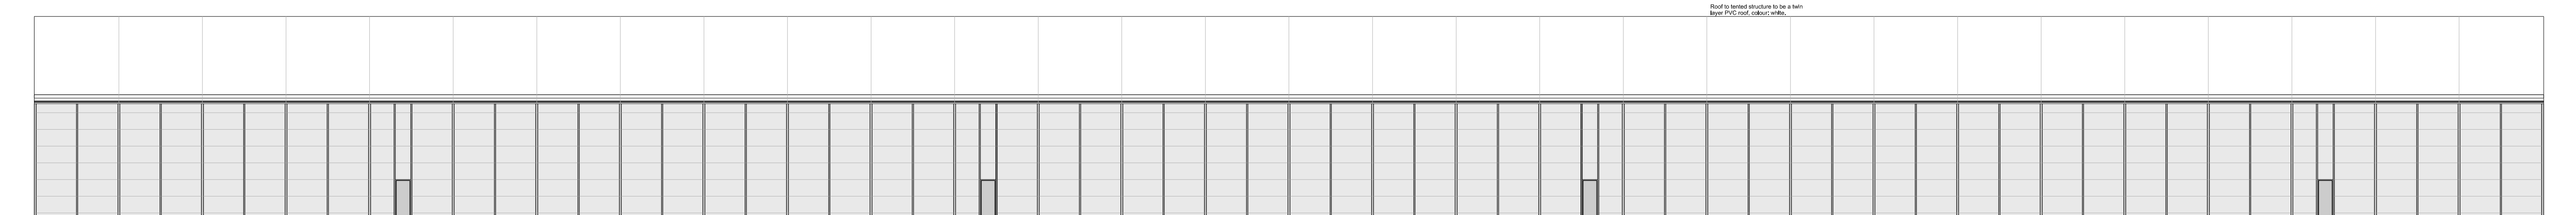


Rear (South) Elevation

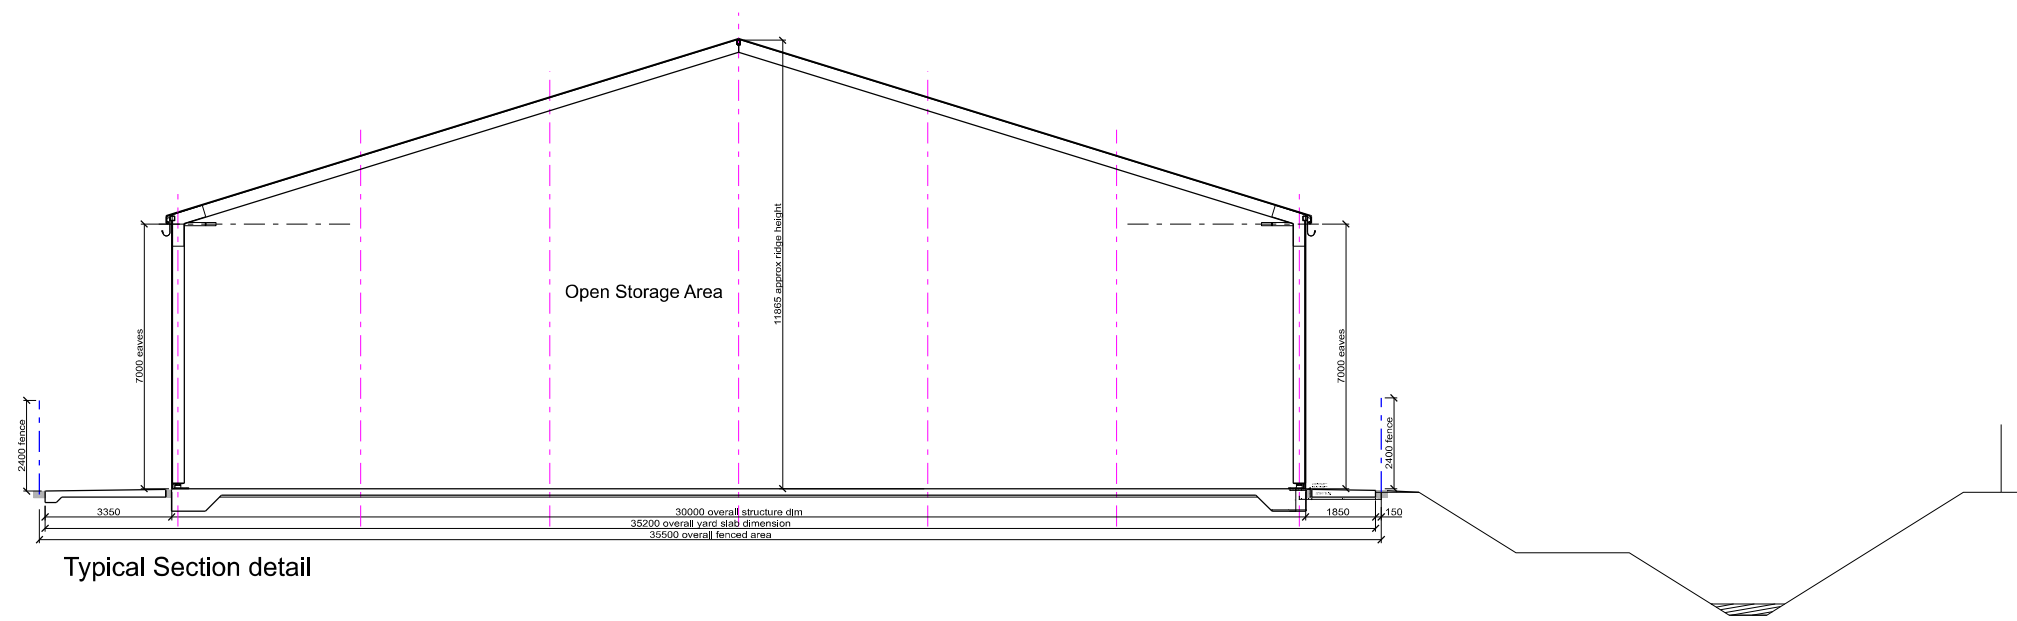

Typical Section detail

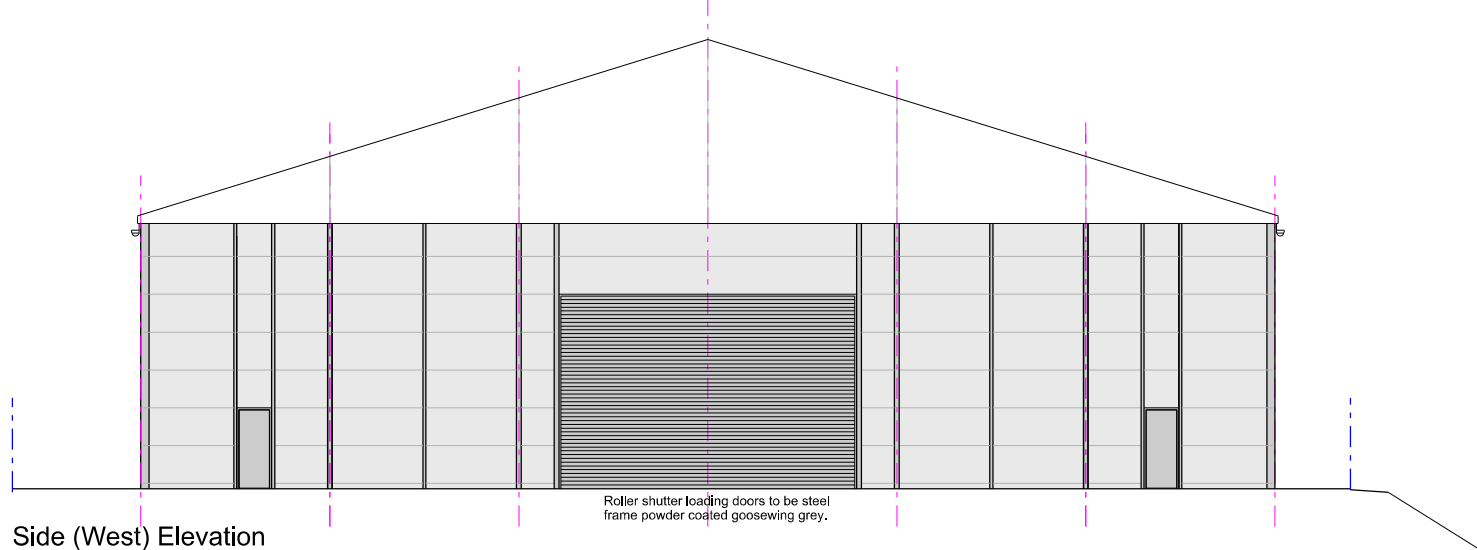

Side (West) Elevation

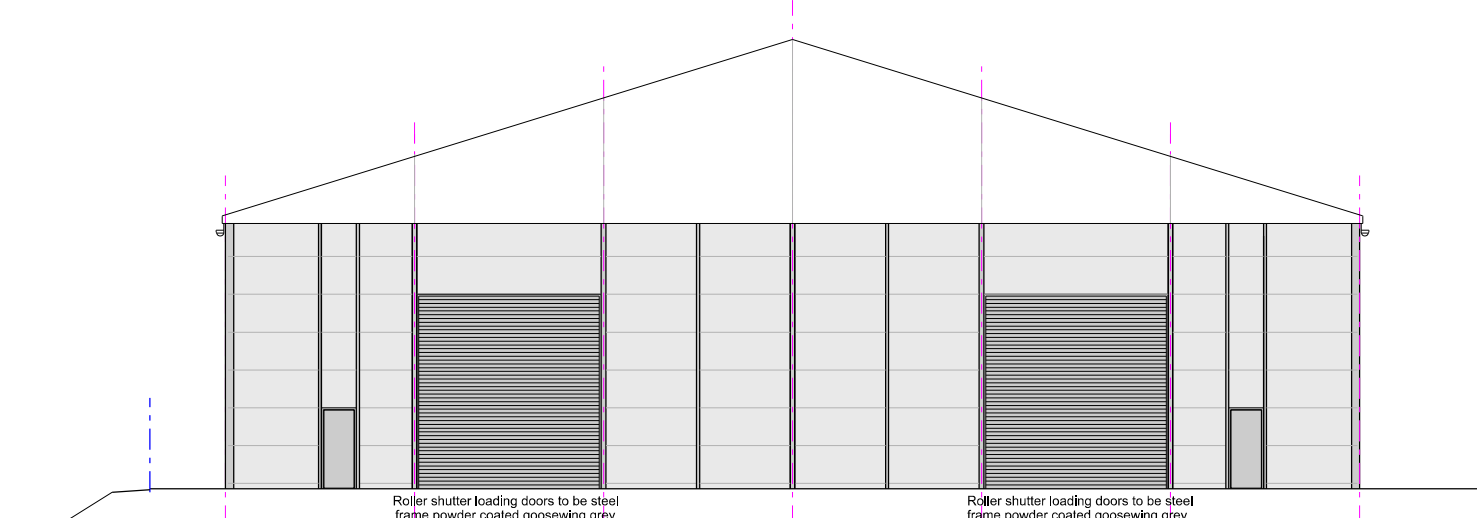

Side (East) Elevation

**Roberts Limbrick**  
ARCHITECTS

project  
St. Modwen Park, Newport  
Proposed Temporary Structure & yard  
to 1 Monks Ditch Drive  
-  
client  
CAF Rolling Stock UK Ltd  
drawing  
Proposed 'Tent' Building Details  
(Revised)

status  
**PLANNING**

**ROBERTS LIMBRICK LTD**

The Carriage Building, Bruton Way,  
Gloucester, GL1 1DG

The Estates Office, 25 - 26 Gold Tops,  
Newport, NP20 4PG

T. 03333 405 500  
mail@robertslimbrick.com

www.robertslimbrick.com

Registered Office : England No. 06658029

scale  
1/200 @ A1

date  
April 26

author  
-

project  
10026 - / PL09

drg no.  
-

rev.  
-

