


rev.	date	description
------	------	-------------

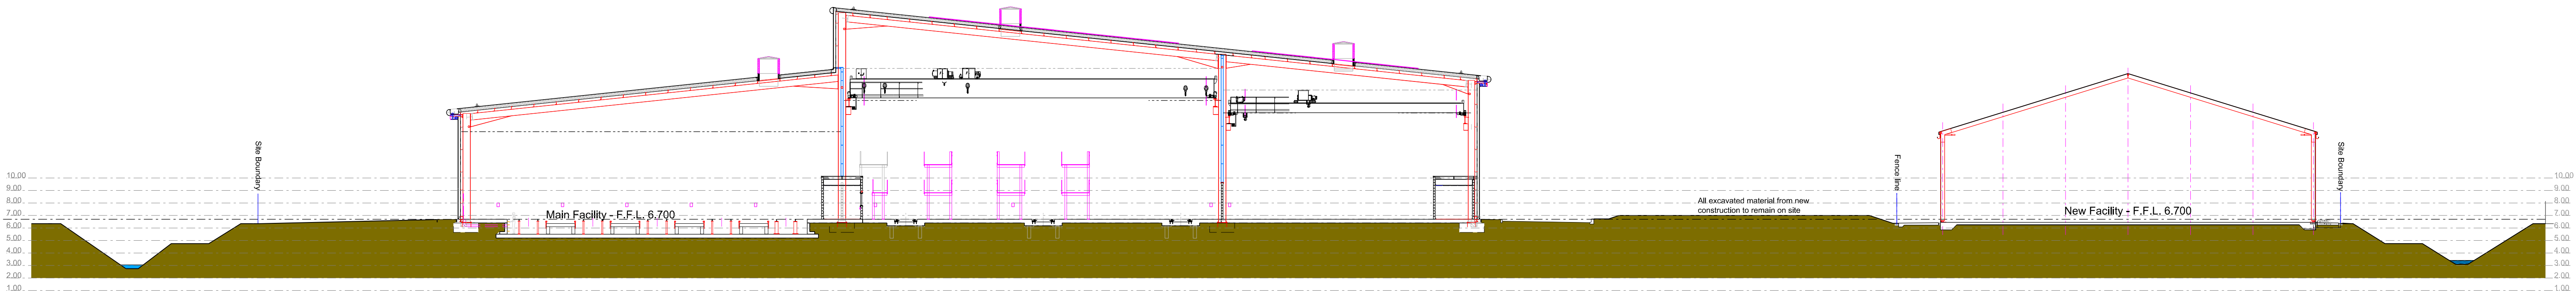

Typical Site Cross Section

project
St. Modwen Park, Newport
Proposed Temporary Structure & yard
to 1 Monks Ditch Drive
-

client
CAF Rolling Stock UK Ltd

drawing
Overall Site Cross Section
-
-
-

status
Planning

ROBERTS LIMBRICK LTD
The Carriage Building, Bruton Way,
Gloucester, GL1 1DG
The Estates Office, 25 - 26 Gold Tops,
Newport, NP20 4PG
T. 03333 405 500
mail@robertslimbrick.com
www.robertslimbrick.com

Registered Office : England No. 06658029

scale
1/250 @ A1

date
Dec 21

author
-

project	drg no.	rev.
10026 - /	PL07	B