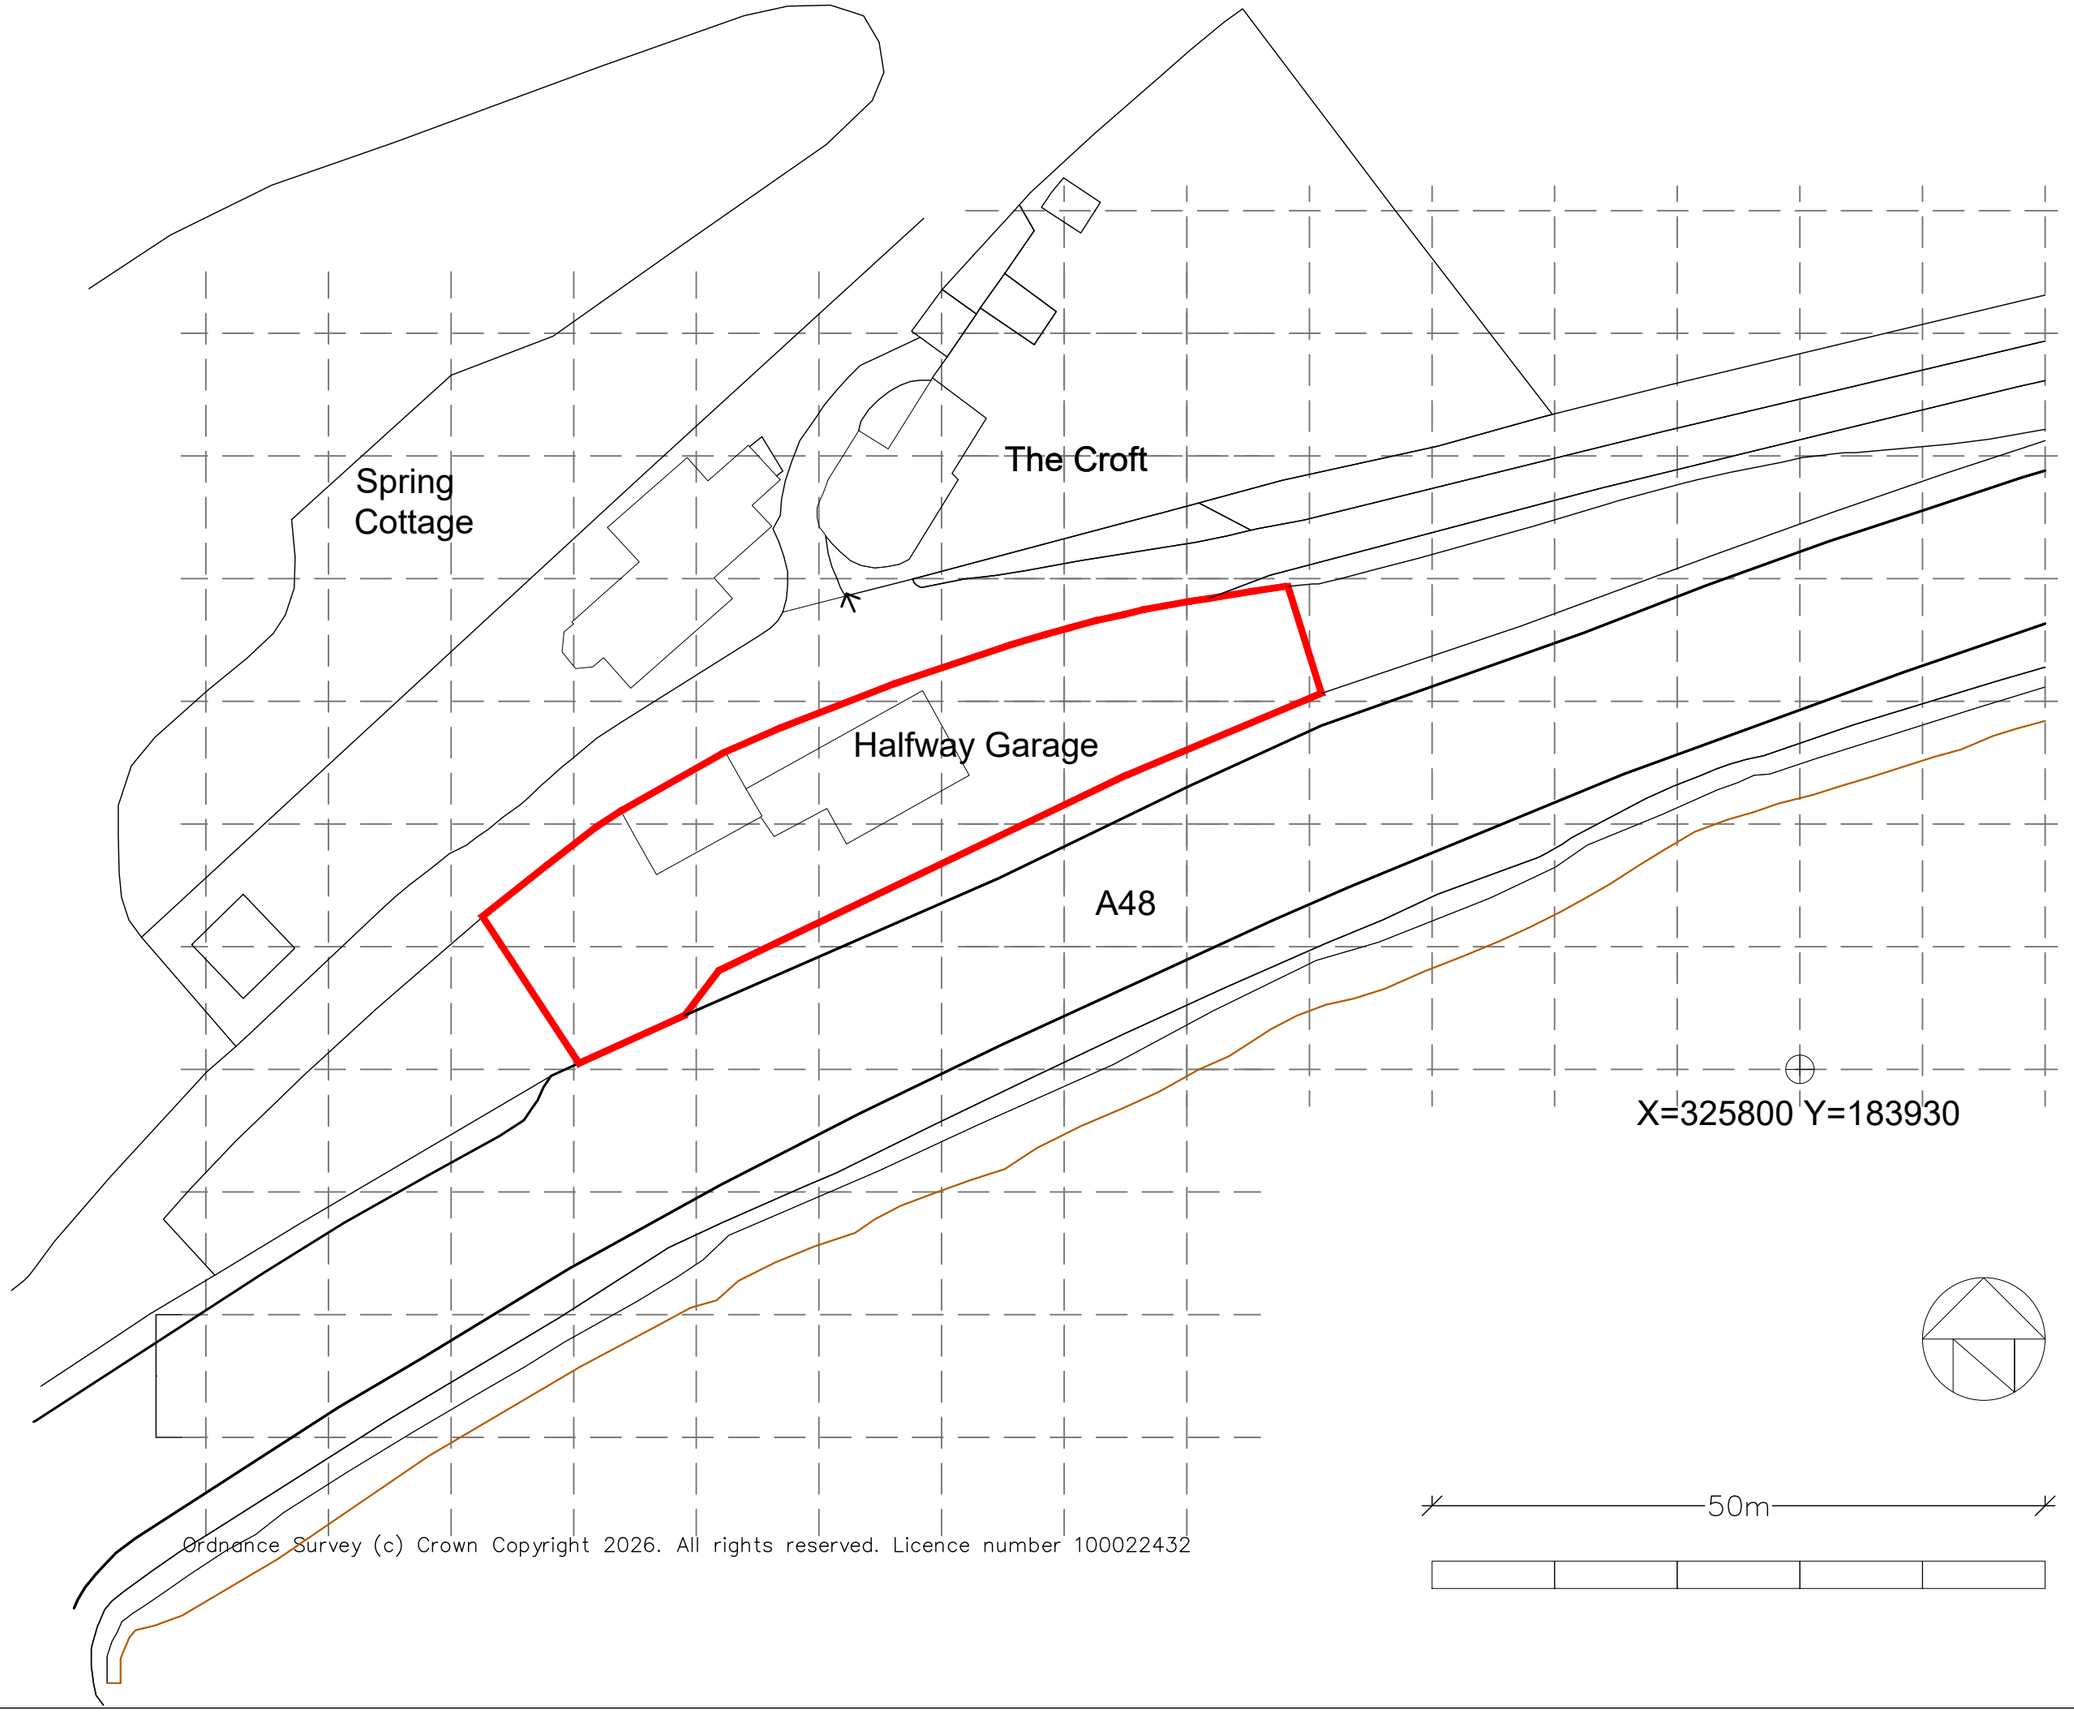


Ordnance Survey (c) Crown Copyright 2026. All rights reserved. Licence number 100022432

NOTES

REVISION	DESCRIPTION	BY	DATE

Cowbridge Design
32 Middlegate Court
Cowbridge
CF71 7EF
T. 01446 771230
Charles Champion trading as
cowbridge design

CLIENT
Firat Koskocan

JOB TITLE
New Fencing Cardiff road
Newport NP10 8UF

DRAWING TITLE
Location Plan

STATUS	DATE	SCALE @ A3
DESIGN	09.02.26	1:500

JOB NO.	DRAWING NO.	REV.
202601	10	.

THIS DRAWING IS COPYRIGHT. ALL DIMENSIONS TO BE CHECKED ON SITE. ANY DISCREPANCIES TO BE REPORTED IMMEDIATELY TO THE ARCHITECTS. ALL DIMENSIONS TO BE CHECKED PRIOR TO ORDER OF MATERIALS OR FABRICATION OF WORK. THIS DRAWING SHOULD NOT BE SCALED